
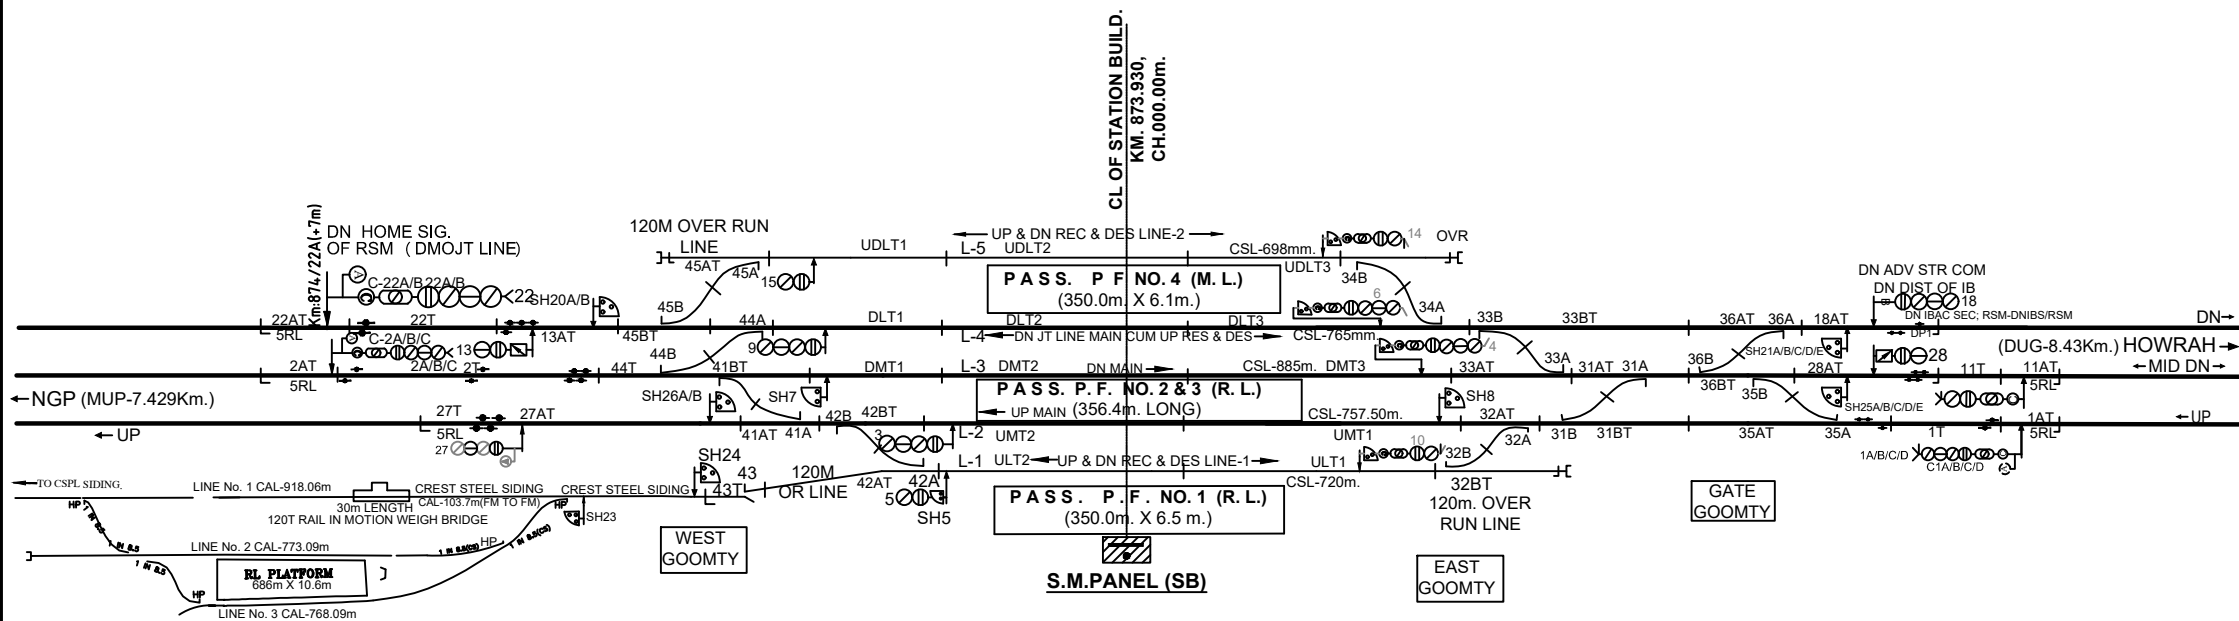


# RASMARA

CLASS B    STD-III    CODE-RSM

Km.873.930

← UP/DN →

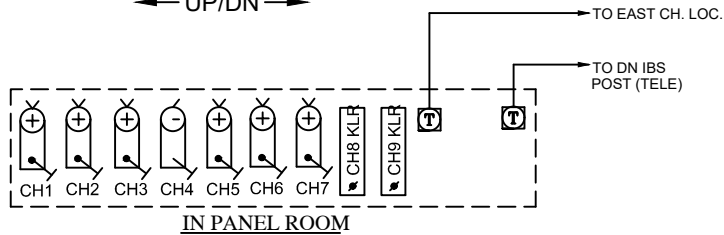

## VDU PANEL IN S.M's OFFICE

TOTAL NO. OF CONTROL-1 TO 60.

SIGNAL CONTROLS-1 TO 30. (SPACES:-12,16,17,19,29)

POINT CONTROLS- 31 TO 50. (SPACES:- 37 TO 40,46 TO 50)

SDG. POINT CONTROLS- 51 TO 55. (SPACES:- 51 TO 55)

L.C. GATE CONTROLS- 56 TO 60. (SPACES:- 57 TO 60)

RASMARA

SI/NGP/RSM/16