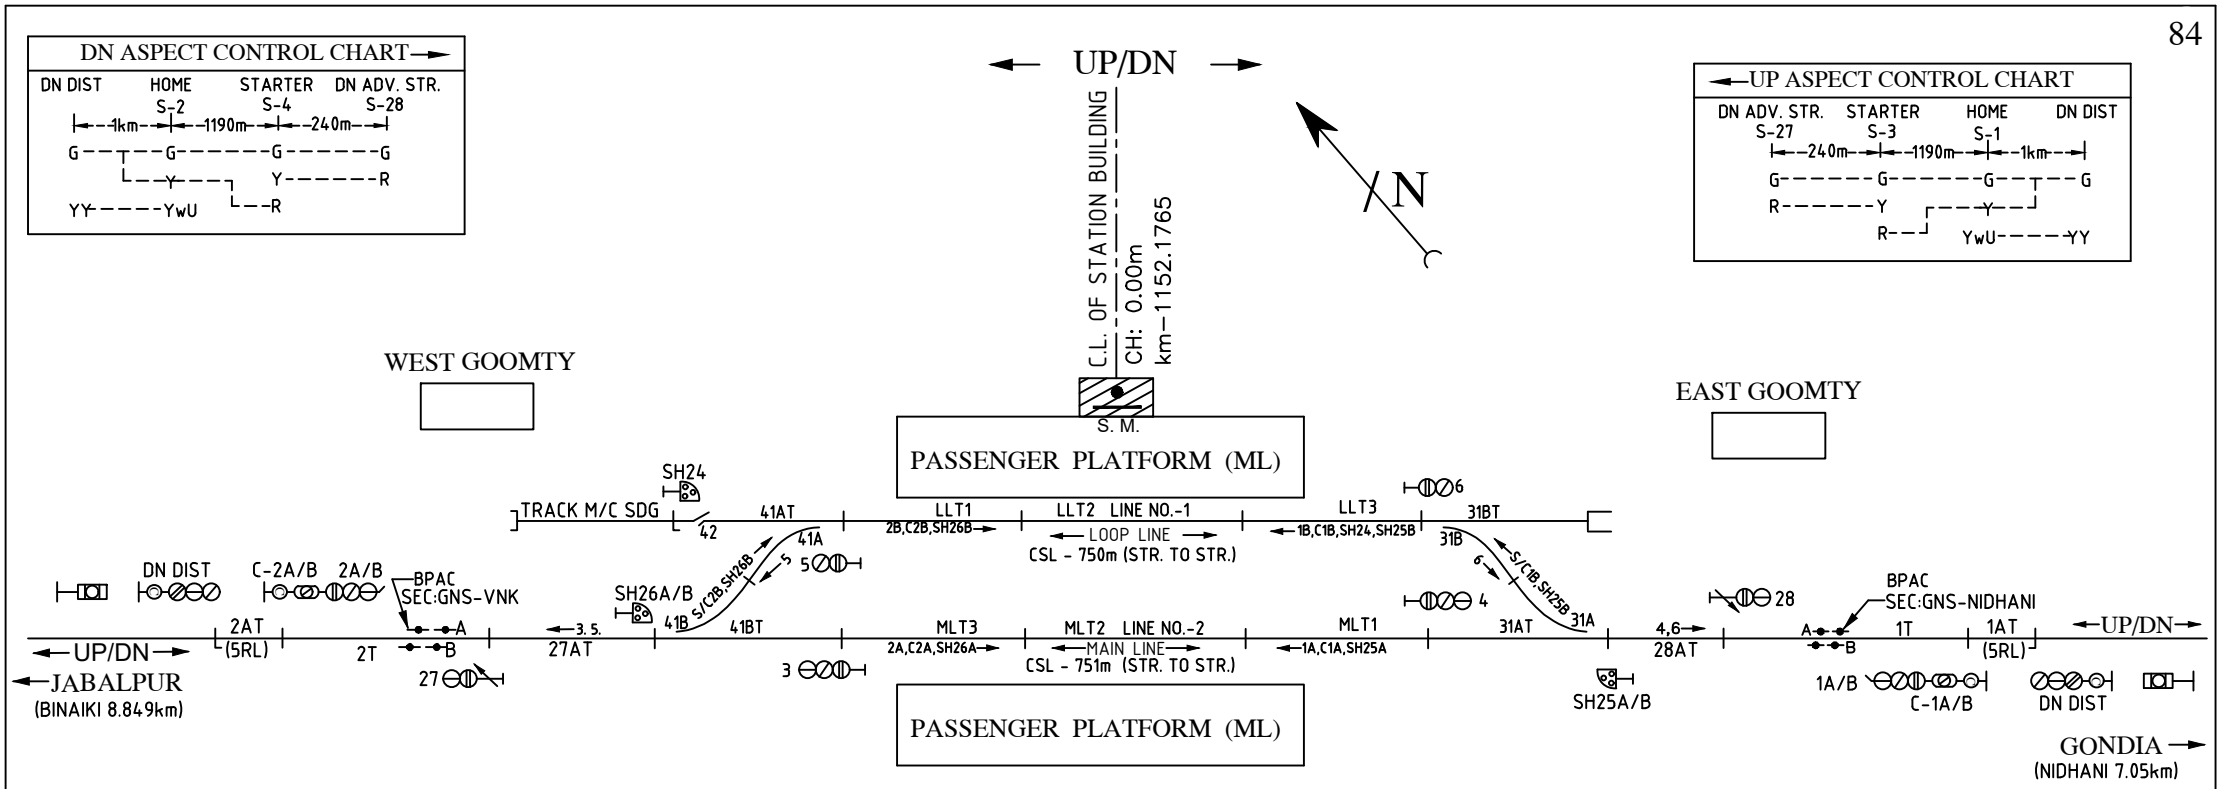

CRANK HANDLE GROUPING FOR EMERGENCY OPERATION OF POINTS		
CRANK HANDLE	CONTROL POINTS	LOCATION
CH1	31A/B	IN PANEL ROOM
CH2	41A/B,42	IN PANEL ROOM

SYSTEM OF WORKING				
SL. NO.	SYSTEM	SECTION	BLOCK INSTRUMENT	LOCATION
1.	ABSOLUTE BLOCK	GHUNSORE-NIDHANI	*TLBI	PANEL ROOM
2.	ABSOLUTE BLOCK	GHUNSORE-BINAIKI	*TLBI	PANEL ROOM

*PROVIDED WITH BLOCK PROVING AXLE COUNTER (BPAC)

GHUNSORE
km-1152.1765
SIGNALLING PLAN

CODE-GNS STD-II