NIDHANI

UP/DN

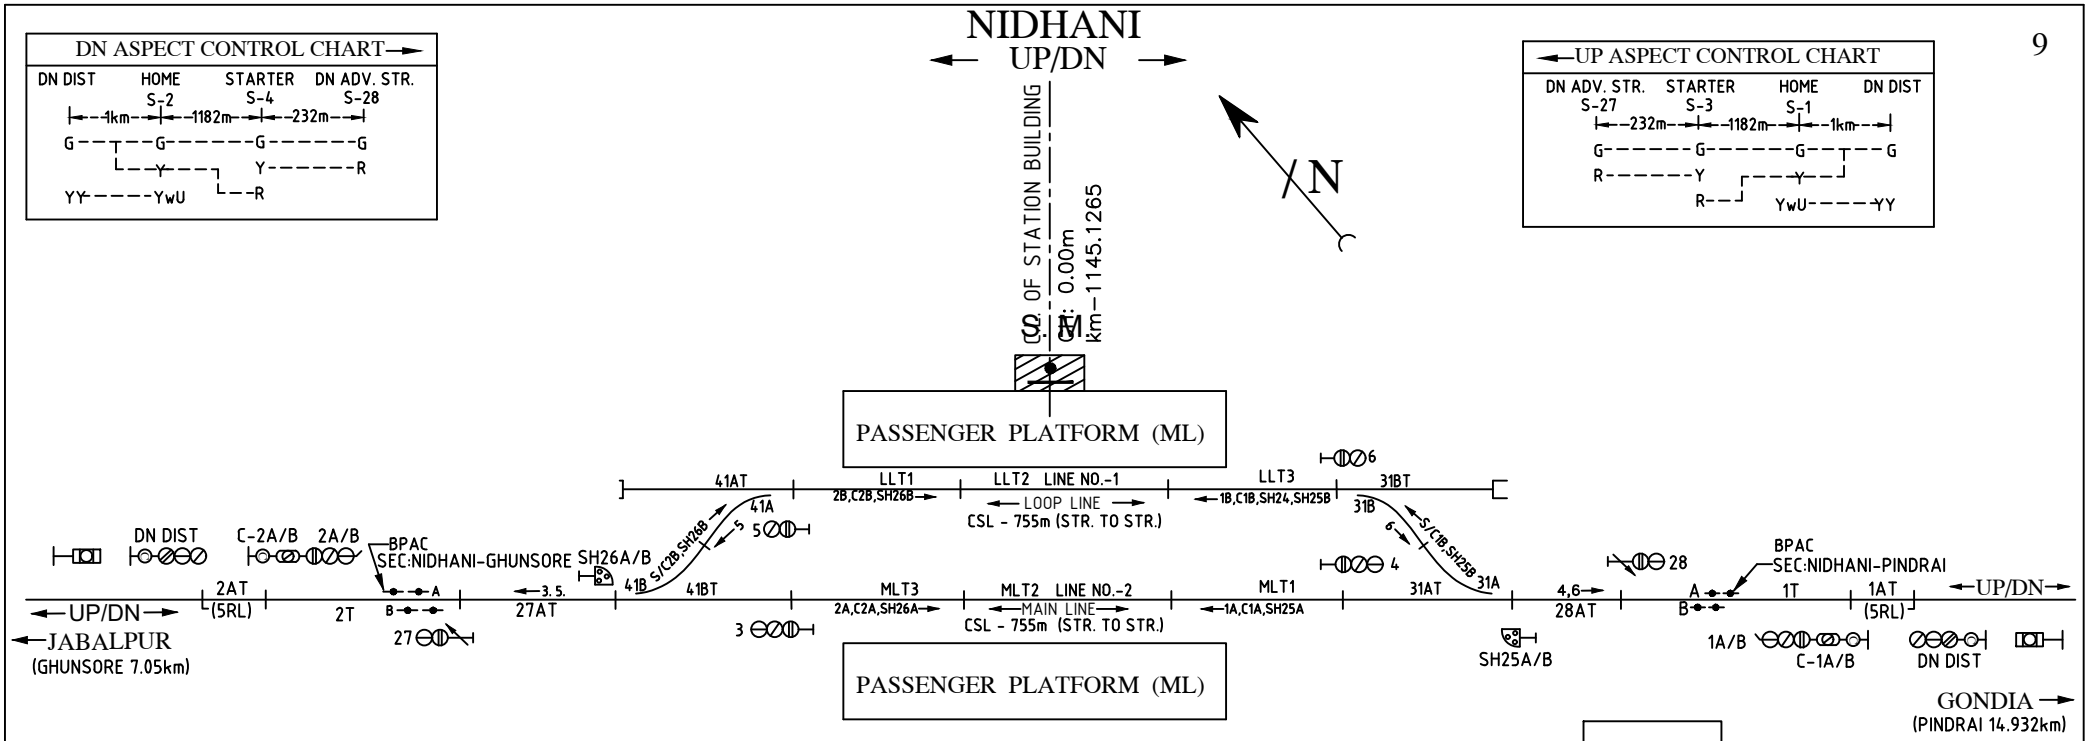

VDU PANEL IN SM's OFFICE

TOTAL NO. OF CONTROLS-1 TO 60
SIGNAL & SLOT CONTROLS-1 TO 30 (SPACES - 9 TO 23, 29,30)
POINT CONTROLS-31 TO 50 (SPACES-33 TO 40, 44 TO 50)
SIDING POINT CONTROLS-51 TO 55 (SPACES-51 TO 55)
OTHER CONTROLS-56 TO 60 (SPACES-56 TO 60)

CRANK HANDLE GROUPING FOR EMERGENCY OPERATION OF POINTS

CRANK HANDLE	CONTROL POINTS	LOCATION
CH1	31A/B	IN PANEL ROOM
CH2	41A/B	IN PANEL ROOM

SYSTEM OF WORKING

SL. NO.	SYSTEM	SECTION	BLOCK INSTRUMENT	LOCATION
1.	ABSOLUTE BLOCK	NIDHANI-GHUNSORE	*TLBI	PANEL ROOM
2.	ABSOLUTE BLOCK	NIDHANI-PINDRAI	*TLBI	PANEL ROOM

*PROVIDED WITH BLOCK PROVING AXLE COUNTER (BPAC)

NIDHANI
km-1145.1265
CODE-NDNI STD-II