
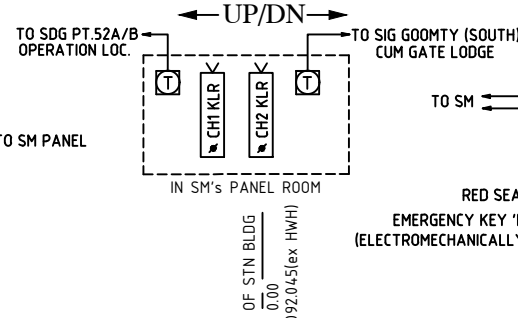
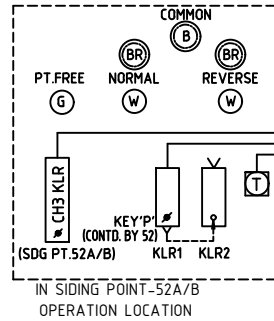
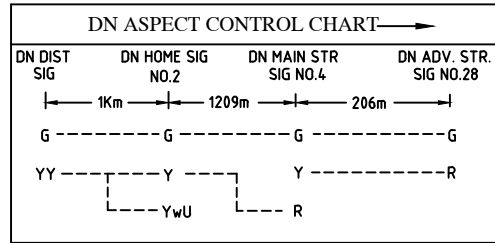


NORTH GOOMTY

SOUTH GOOMTY

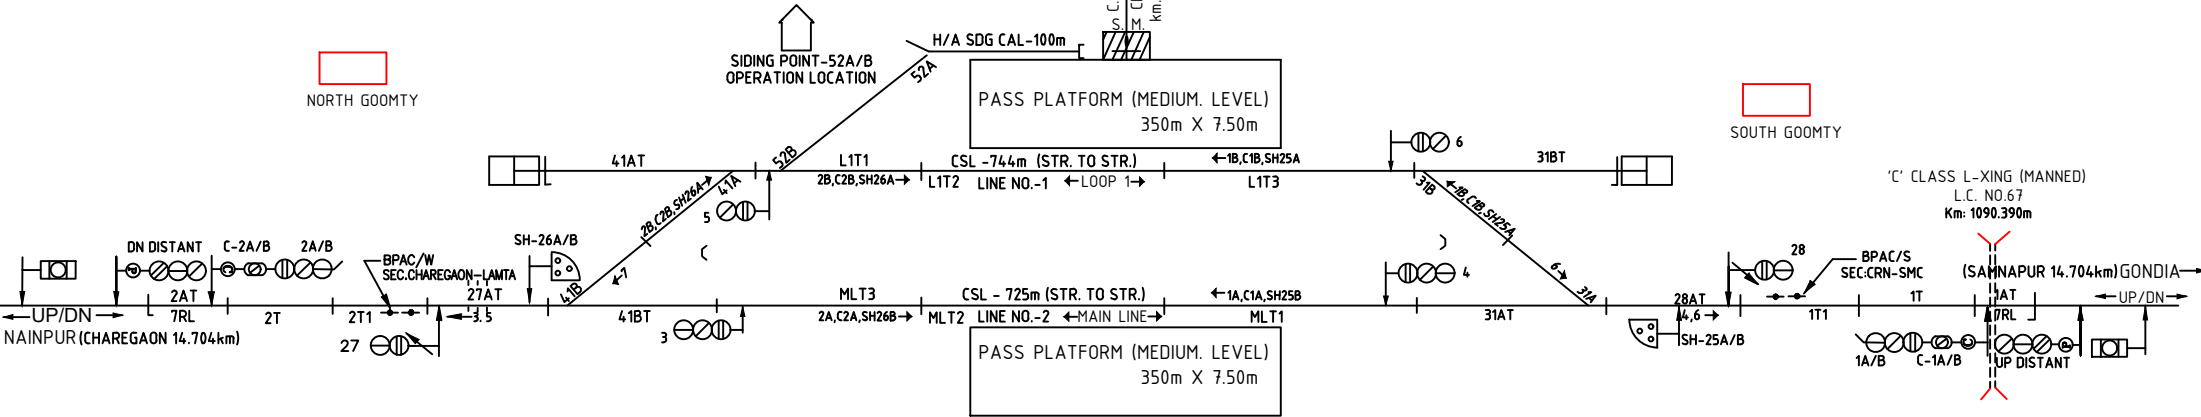

VDU PANEL IN SM'S OFFICE

TOTAL NO. OF CONTROLS-1 TO 60
 SIGNAL & SLOT CONTROLS-1 TO 30 (SPACES - 7 TO 24, 29 & 30)
 POINT CONTROLS-31 TO 50 (SPACES-32 TO 40, 42 TO 50)
 SIDING POINT CONTROLS-51 TO 55 (SPACES- 51,53 TO 55)
 OTHER CONTROLS-56 TO 60 (SPACES- 57 TO 60)

SYSTEM OF WORKING				
SL. NO.	SYSTEM	SECTION	BLOCK INSTRUMENT	LOCATION
1.	ABSOLUTE BLOCK	NAGARWARA-LAMTA	* BLOCK PANEL	PANEL ROOM
2.	ABSOLUTE BLOCK	NAGARWARA-PADRIGANJ	* BLOCK PANEL	PANEL ROOM

*PROVIDED WITH BLOCK PROVING AXLE COUNTER (BPAC)

CRANK HANDLE GROUPING FOR EMERGENCY OPERATION OF POINTS		
CRANK HANDLE	CONTROL POINTS	LOCATION
CH1	31A/B	IN PANEL ROOM
CH2	41A/B	IN PANEL ROOM
CH3	52A/B	SDG. PT. LOCATION

NAGARWARA

Km.1092.045 EX HWH

CODE-NWA

CLASS-'B'