समनापुर
SAMNAPUR

Km.1058.951

STD-II(R) CODE-SMC CLASS-'B'


←DN/UP→

UP ASPECT CONTROL CHART →

UP DIST SIG	UP MAIN HOME SIG NO.1A/B	UP MAIN STR SIG NO.3	UP ADV. STR. SIG NO.27
1Km	1175m	313m	
G	G	G	G
YY	Y	Y	R
	YwU	R	

← DN ASPECT CONTROL CHART

DN ADV. STR. SIG NO.28	DN MAIN STR SIG NO.4	DN HOME SIG NO.2	DN DIST SIG
215m	1281m	1Km	
G	G	G	G
R	Y	Y	YY
		R	YwU

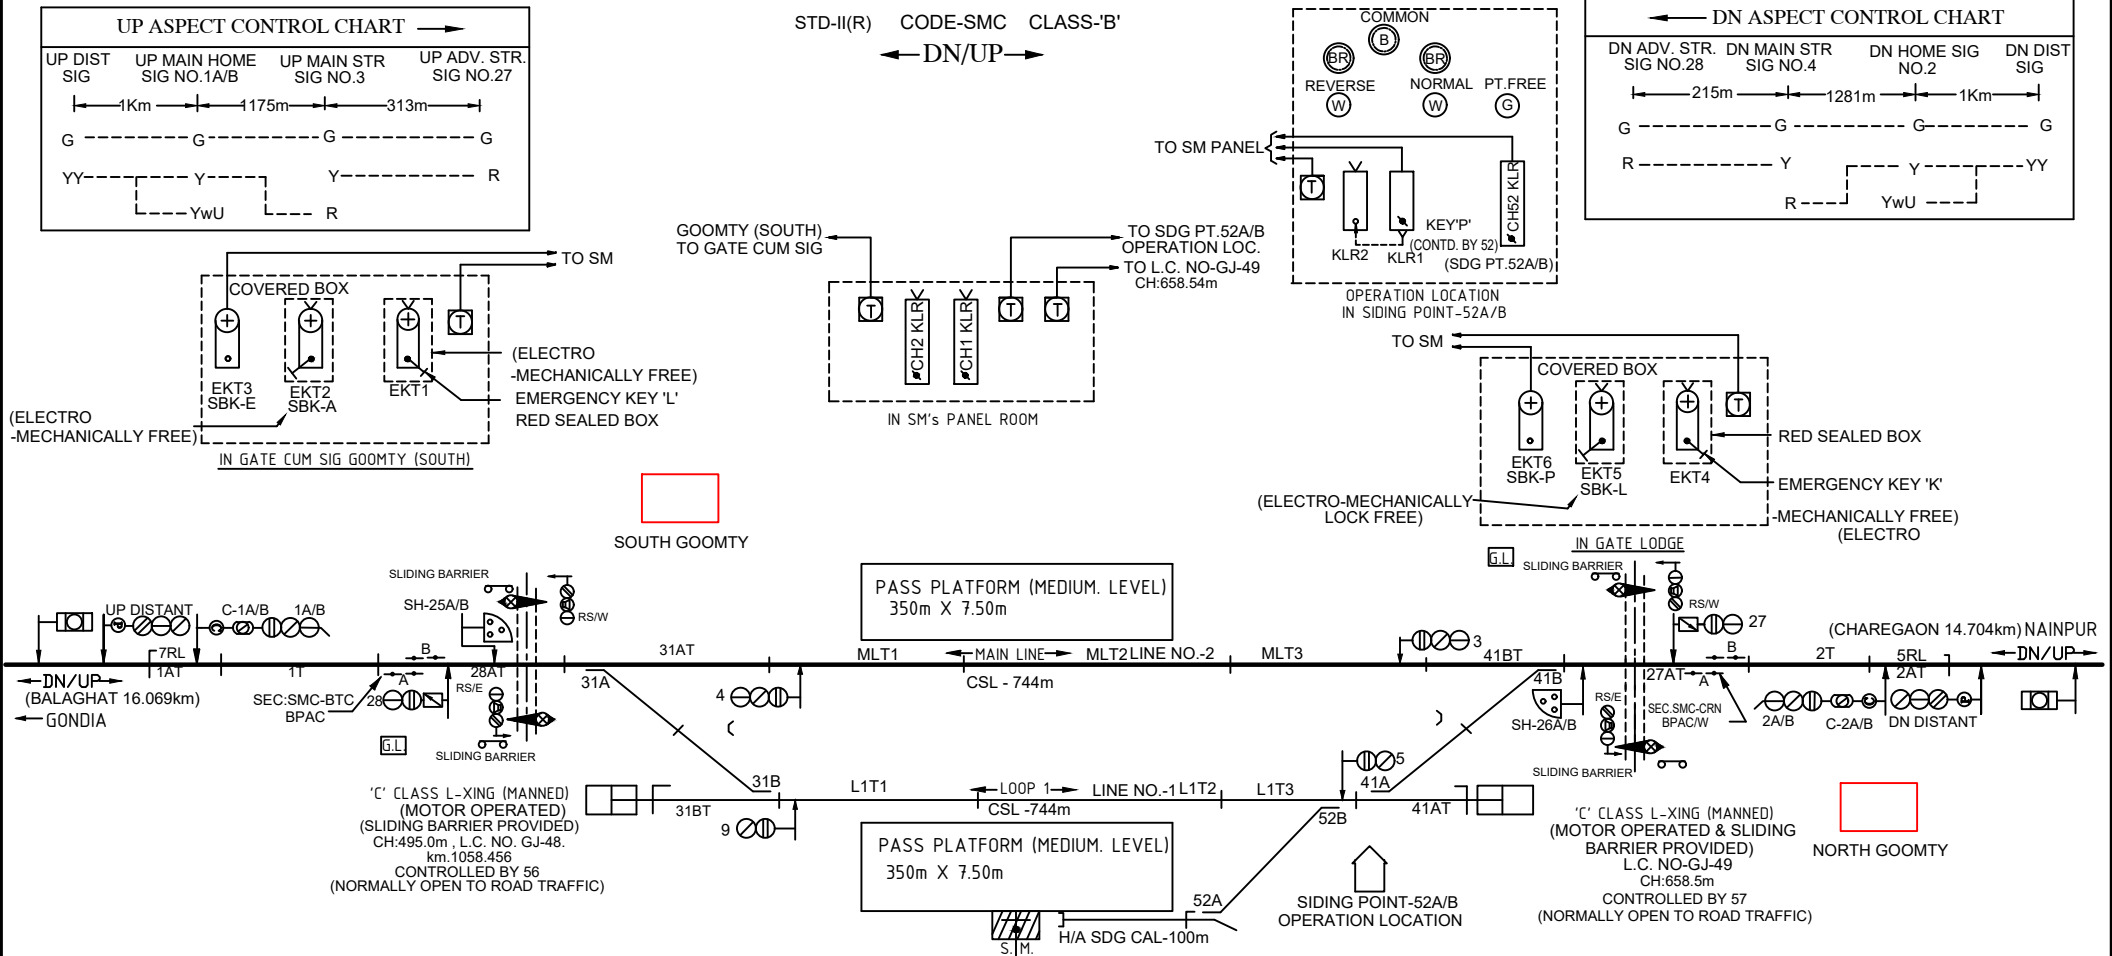

CRANK HANDLE GROUPING FOR EMERGENCY OPERATION OF POINTS

CRANK HANDLE	CONTROL POINTS	LOCATION
CH1	31A/B	IN PANEL ROOM
CH2	41A/B	IN PANEL ROOM
CH52	52A/B	SDG. PT. LOCATION

CONTROLS IN VDU IN SM's OFFICE

TOTAL NO. OF CONTROLS-1 TO 60
SIGNAL & SLOT CONTROLS-1 TO 30 (SPACES - 7 TO 24, 29 & 30)
POINT CONTROLS-31 TO 50 (SPACES-32 TO 40, 42 TO 50)
SIDING POINT CONTROLS-51 TO 55 (SPACES- 51, 53 TO 55)
OTHER CONTROLS-56 TO 60 (SPACES- 58 TO 60)

SYSTEM OF WORKING

SL. NO.	SYSTEM	SECTION	BLOCK INSTRUMENT	LOCATION
1.	ABSOLUTE BLOCK	SAMNAPUR-BALAGHAT	*BLOCK PANEL	PANEL ROOM
2.	ABSOLUTE BLOCK	SAMNAPUR-CHAREGAON	*BLOCK PANEL	PANEL ROOM

*PROVIDED WITH BLOCK PROVING AXLE COUNTER (BPAC)