KUSUMKASA

KM:946.7

'B' CLASS STD III(R)

← UP/DN →

TO SM PANEL

EMERGENCY KEY 'L'
(IN A LOCKED & SEALED
RED BOX)

EKT–3 SBK'E' EKT–2 SBK'A' EKT–1

IN G/GOOMTY

'C' CLASS L.C.GATE (M)
AT Km–947/1–2
LC NO.–(DD–59)
CONT.–56
(SLIDING BARRIER PROVIDED)

TO 'C' CLASS
LC GATE NO.
AT Km;947/1–2

TO SM PANEL

4&5

A/C ZONE
VERIFICATION LOC.

TO A/C ZONE VERIFICATION
LOCATION BOX

CH–1 CH–2 CH–3 CH–4

IN S.M's OFFICE

TO SM PANEL

1&2

A/C ZONE
VERIFICATION LOC.

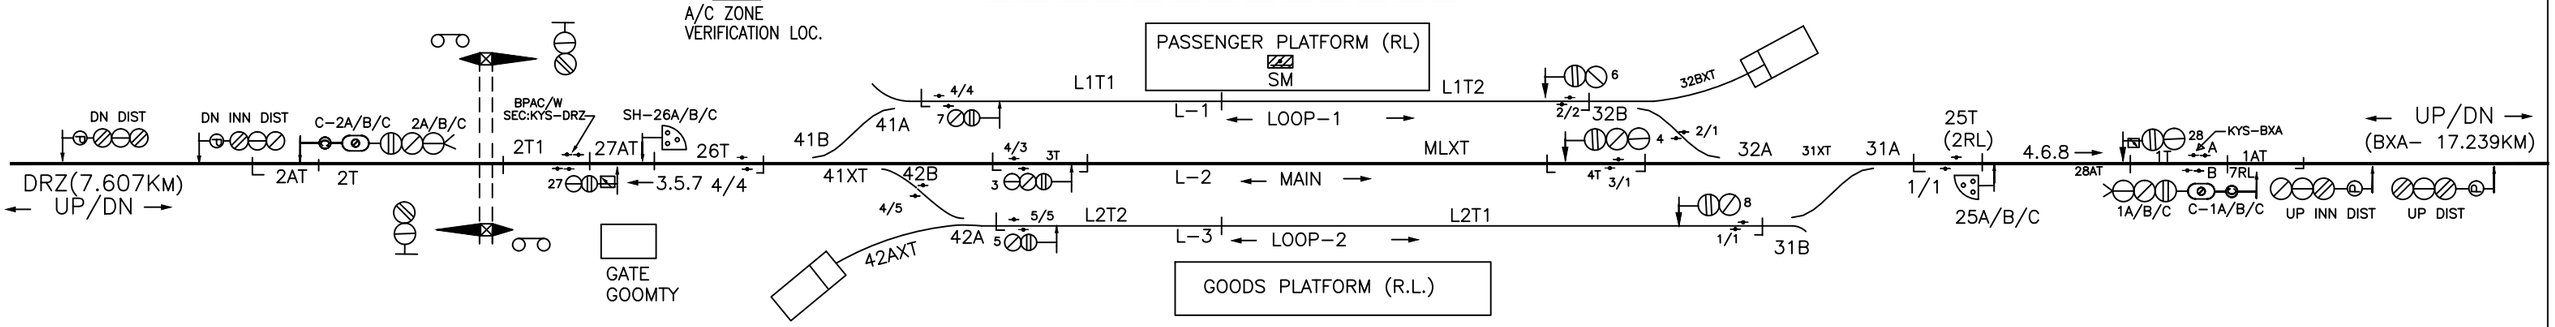

CONTROL PANEL IN SM's OFFICE

TOTAL NO. OF CONTROLS–1 TO 60
SIGNAL & SLOT CONTROLS–1 TO 30 (SPACES – 9 TO 24, 29 & 30)
POINT CONTROLS–31 TO 50 (SPACES–33 TO 40, 43 TO 50)
SIDING POINT CONTROLS–51 TO 55 (SPACES– 51 – 55)
OTHER CONTROLS–57 TO 60 (SPACES–56 TO 60)

SI 139/06
W.NO. 'H'