# DALLI- RAJHARA

KM:955.143 (NEW)

KM:952.865 (OLD)

'B' CLASS STD III(R)

← DN/UP →

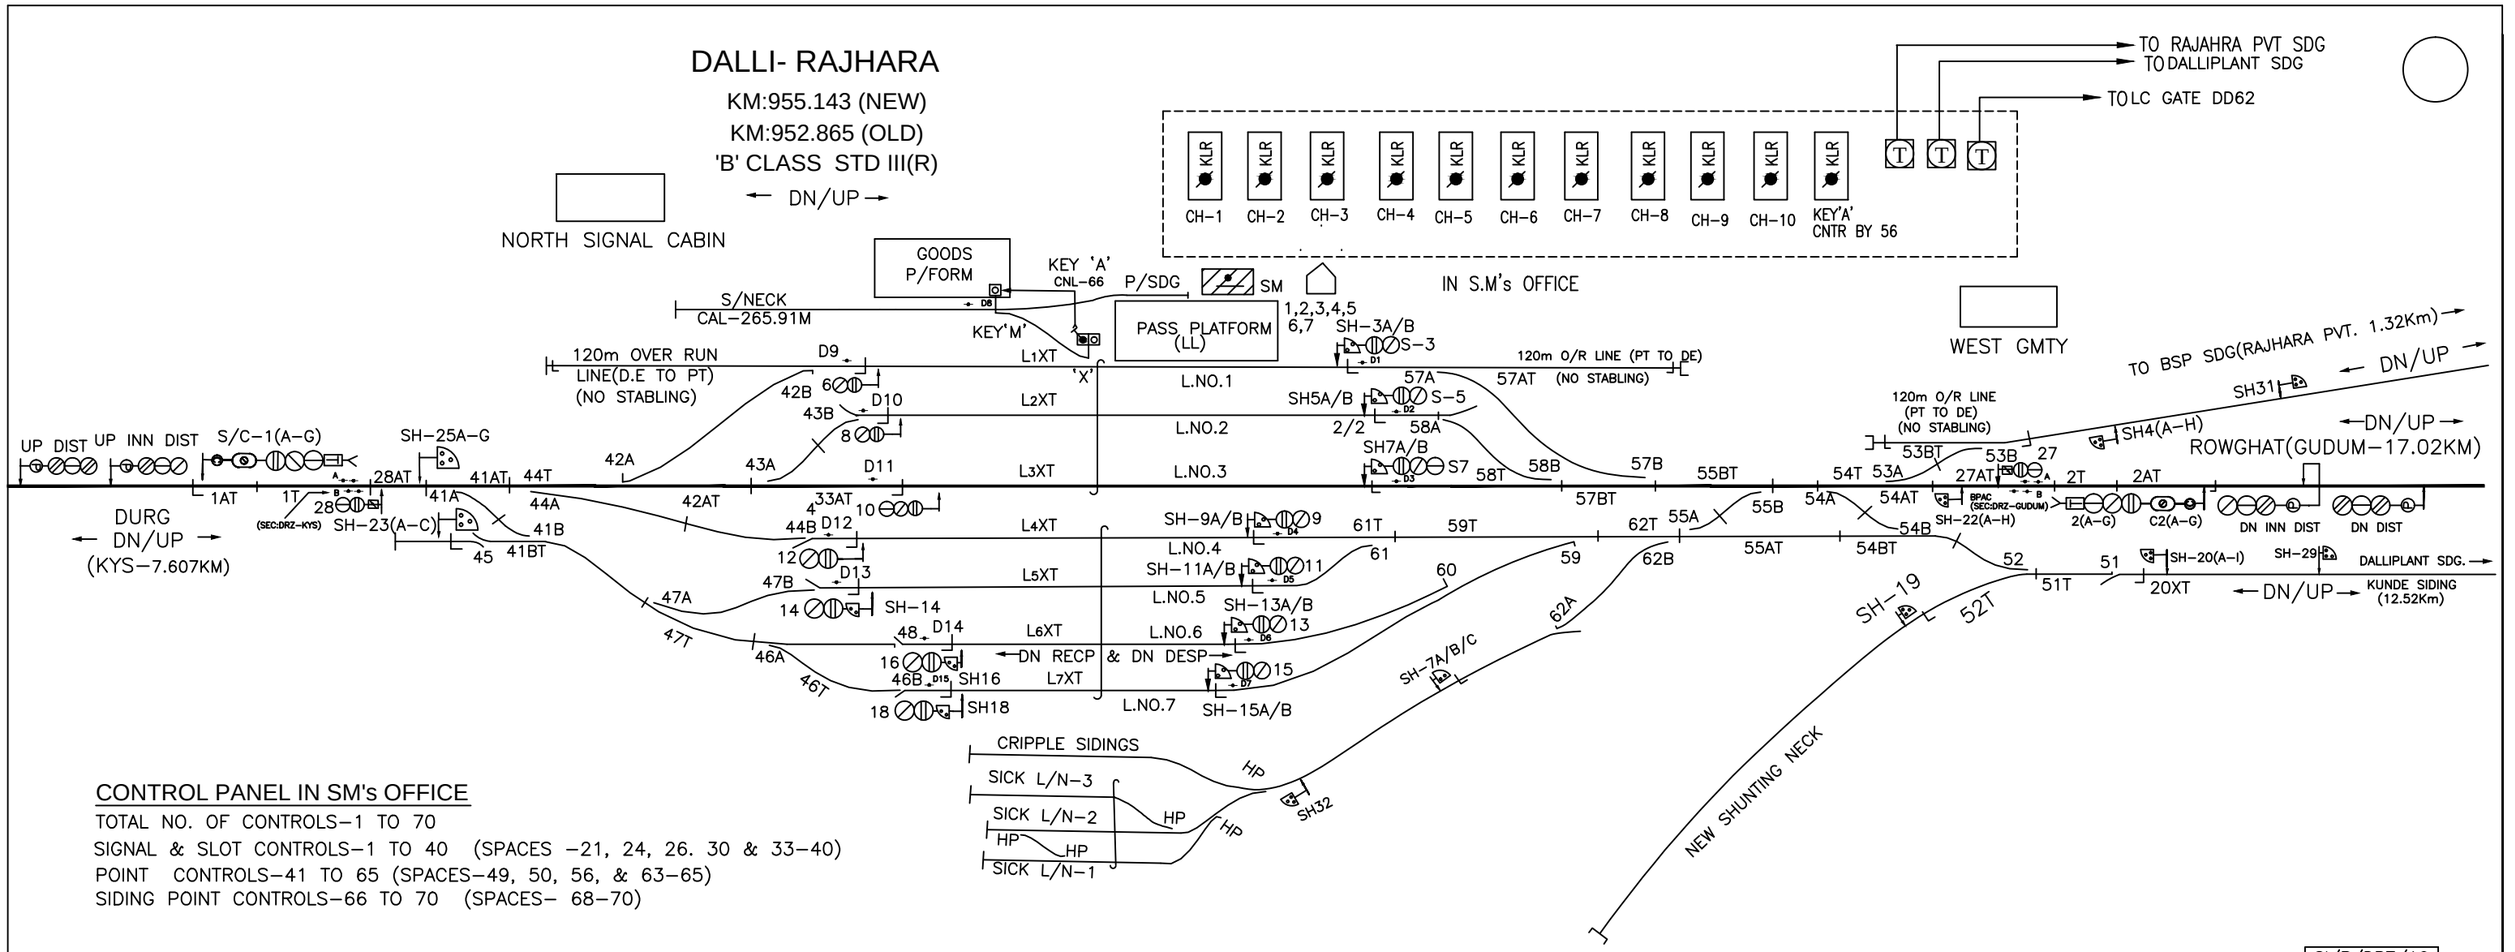


## CONTROL PANEL IN SM's OFFICE

TOTAL NO. OF CONTROLS–1 TO 70

SIGNAL & SLOT CONTROLS–1 TO 40 (SPACES –21, 24, 26. 30 & 33–40)

POINT CONTROLS–41 TO 65 (SPACES–49, 50, 56, & 63–65)

SIDING POINT CONTROLS–66 TO 70 (SPACES– 68–70)

SI/R/DRZ/16