


FREIGHT MAINTENANCE YARD, BHILAI

STD-III

CLASS:- 'SLP'

← DN/UP →

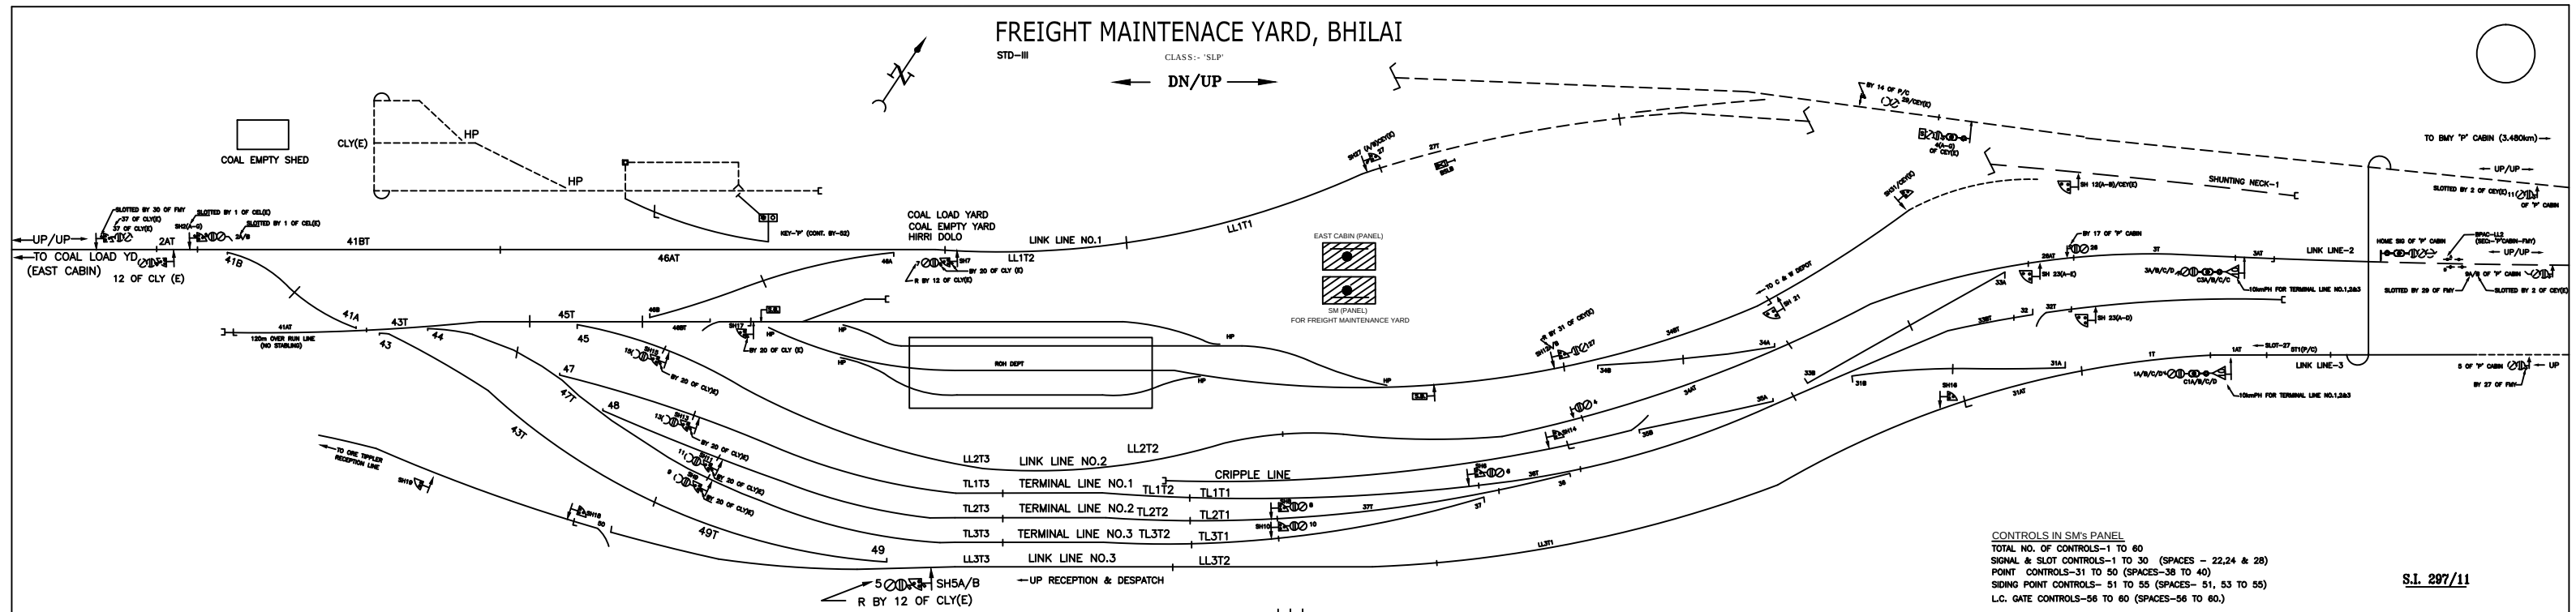

CONTROLS IN SM'S PANEL
TOTAL NO. OF CONTROLS-1 TO 60
SIGNAL & SLOT CONTROLS-1 TO 30 (SPACES - 22,24 & 28)
POINT CONTROLS-31 TO 50 (SPACES-38 TO 40)
SIDING POINT CONTROLS- 51 TO 55 (SPACES- 51, 53 TO 55)
L.C. GATE CONTROLS-56 TO 60 (SPACES-56 TO 60.)

S.I. 297/11