


GONDIA

CLASS -SPL STD-III CODE-G
KM: 1000.724

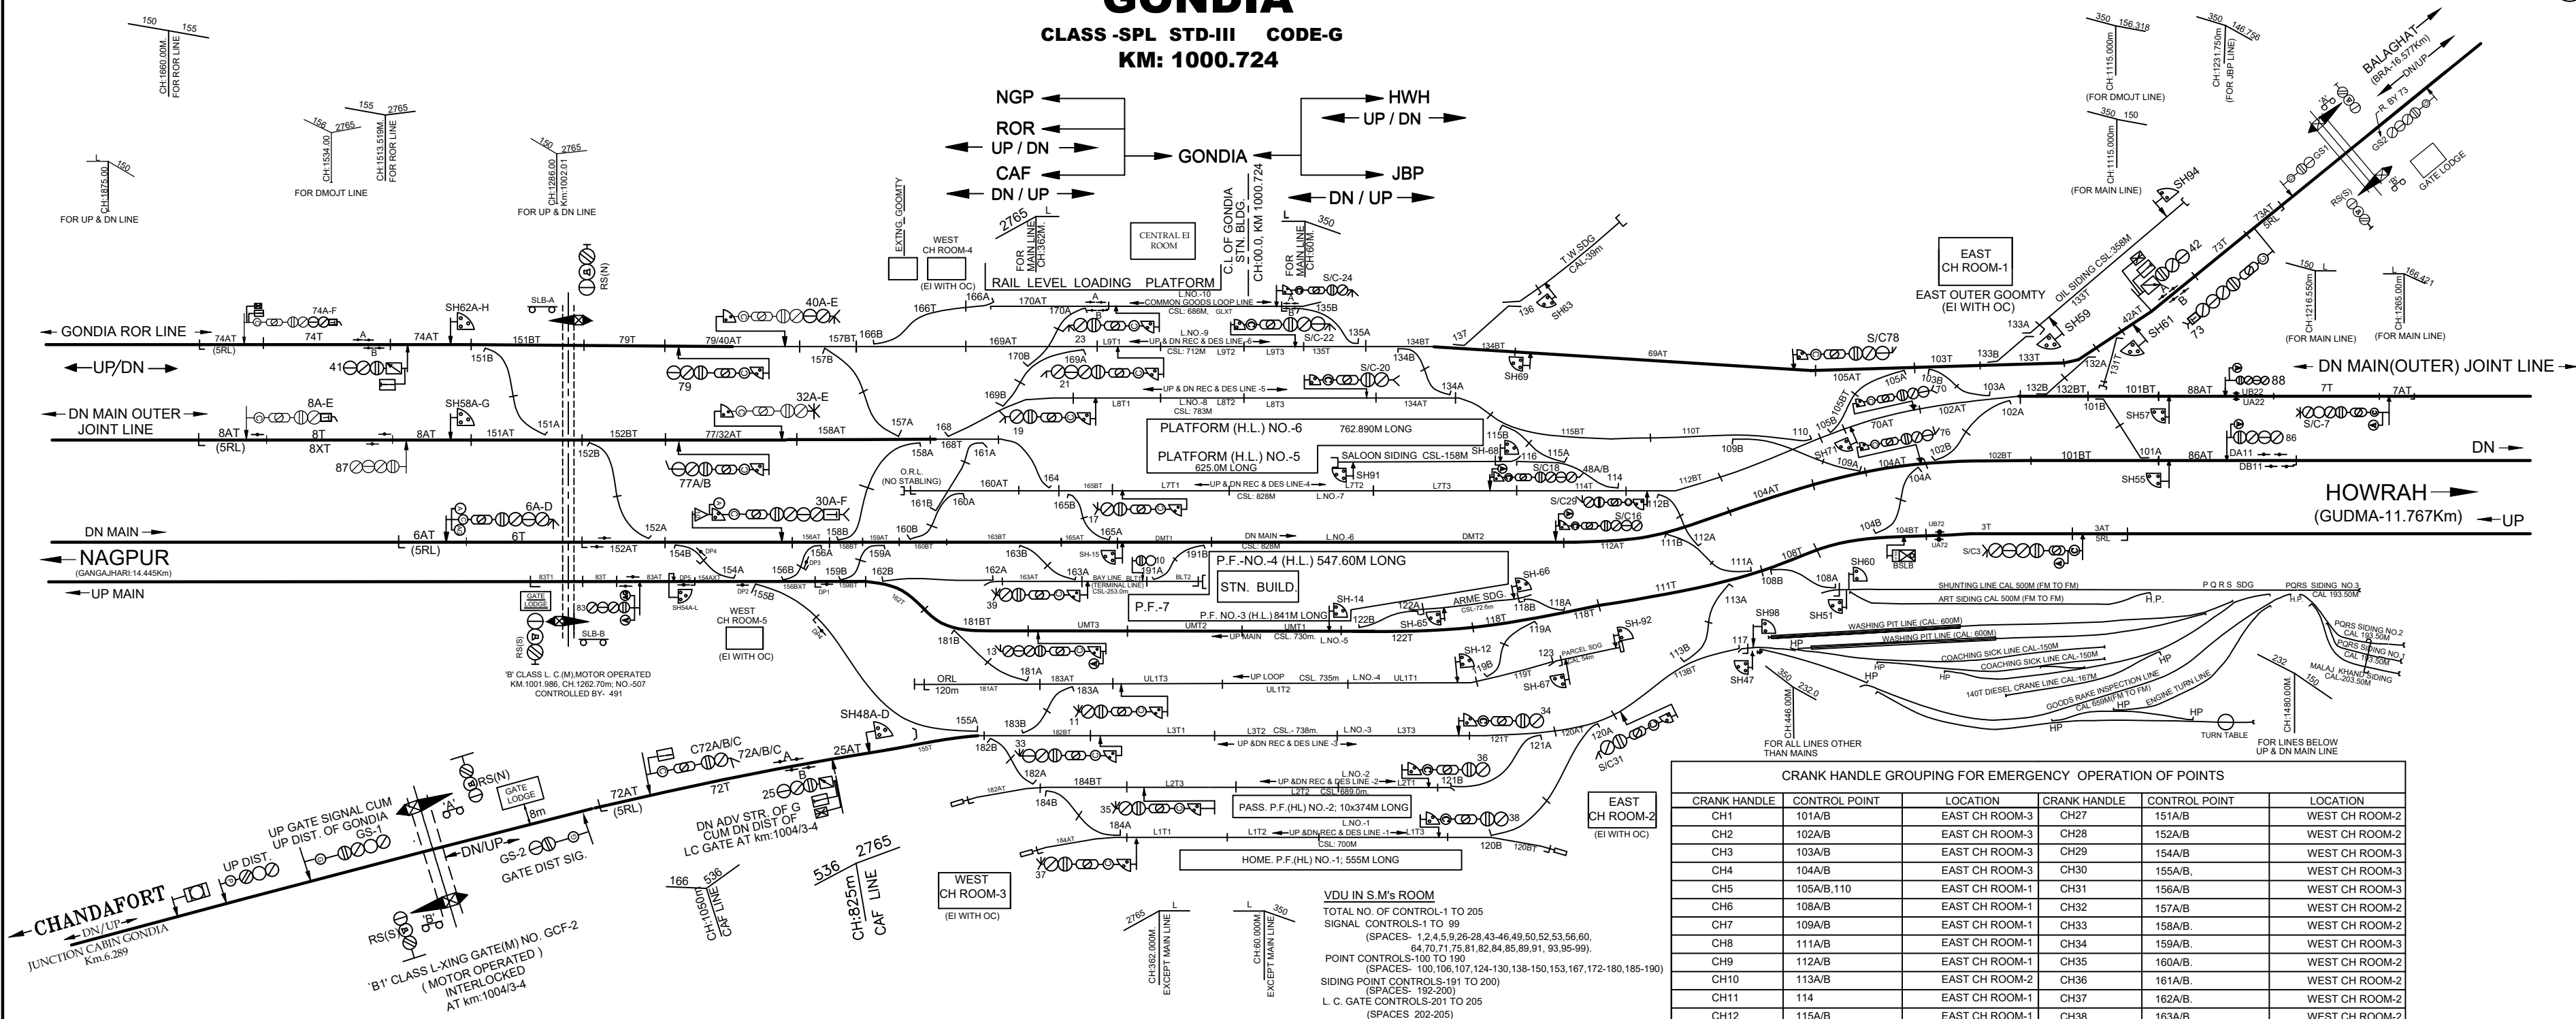

SYSTEM OF WORKING				
SL.NO	SYSTEM	SECTION	BLOCK INSTRUMENTS	LOCATION
1.	AUTOMATIC BLOCK	GONDIA - GANGAJHIRI (UP& DN LINE)	---	---
2.	AUTOMATIC BLOCK	GONDIA - GUDMA (UP & DN LINE)	---	---
3.	ABSOLUTE BLOCK	GONDIA - GONDIA JN CABIN(UP/DN LINE)	* SLBP	SM's ROOM
4.	ABSOLUTE BLOCK	GONDIA - GONDIA JN CABIN(ROR LINE)	* SLBP	SM's ROOM
5.	ABSOLUTE BLOCK	GONDIA - BIRSOLA (UP/DN LINE)	* SLBP	SM's ROOM
6.	AUTOMATIC BLOCK	GONDIA - GANGAJHIRI (DMOJT LINE)	---	---
7.	AUTOMATIC BLOCK	GONDIA - GUDMA (DMOJT LINE)	---	---

* PROVIDED WITH BLOCK PROVING AXLE COUNTER (BPAC) WITH UFSBI

CRANK HANDLE GROUPING FOR EMERGENCY OPERATION OF POINTS					
CRANK HANDLE	CONTROL POINT	LOCATION	CRANK HANDLE	CONTROL POINT	LOCATION
CH1	101A/B	EAST CH ROOM-3	CH27	151A/B	WEST CH ROOM-2
CH2	102A/B	EAST CH ROOM-3	CH28	152A/B	WEST CH ROOM-2
CH3	103A/B	EAST CH ROOM-3	CH29	154A/B	WEST CH ROOM-3
CH4	104A/B	EAST CH ROOM-3	CH30	155A/B	WEST CH ROOM-3
CH5	105A/B,110	EAST CH ROOM-1	CH31	156A/B	WEST CH ROOM-3
CH6	108A/B	EAST CH ROOM-1	CH32	157A/B	WEST CH ROOM-2
CH7	109A/B	EAST CH ROOM-1	CH33	158A/B	WEST CH ROOM-2
CH8	111A/B	EAST CH ROOM-1	CH34	159A/B	WEST CH ROOM-3
CH9	112A/B	EAST CH ROOM-1	CH35	160A/B	WEST CH ROOM-2
CH10	113A/B	EAST CH ROOM-2	CH36	161A/B	WEST CH ROOM-2
CH11	114	EAST CH ROOM-1	CH37	162A/B	WEST CH ROOM-2
CH12	115A/B	EAST CH ROOM-1	CH38	163A/B	WEST CH ROOM-2
CH13	116	EAST CH ROOM-1	CH39	164	WEST CH ROOM-2
CH14	117	EAST CH ROOM-2	CH40	165A/B	WEST CH ROOM-2
CH15	118A/B	EAST CH ROOM-2	CH41	166A/B	WEST CH ROOM-2
CH16	119A/B	EAST CH ROOM-2	CH42	168	WEST CH ROOM-2
CH17	120A/B	EAST CH ROOM-2	CH43	169A/B	WEST CH ROOM-2
CH18	121A/B	EAST CH ROOM-2	CH44	170A/B	WEST CH ROOM-2
CH19	122A/B	EAST CH ROOM-2	CH45	171	WEST CH ROOM-2
CH20	123	EAST CH ROOM-2	CH46	181A/B	WEST CH ROOM-1
CH21	131	EAST CH ROOM-3	CH47	182A/B	WEST CH ROOM-1
CH22	132A/B	EAST CH ROOM-3	CH48	183A/B	WEST CH ROOM-1
CH23	133A/B	EAST CH ROOM-3	CH49	184A/B	WEST CH ROOM-1
CH24	134A/B	EAST CH ROOM-1	CH191	191A/B	SDG. PT OP. LOC.
CH25	135A/B	EAST CH ROOM-1			
CH26	136,137	EAST CH ROOM-1			

GONDIA
(E. I.)
3rd LINE & ROR WORK