ALTERATIONS

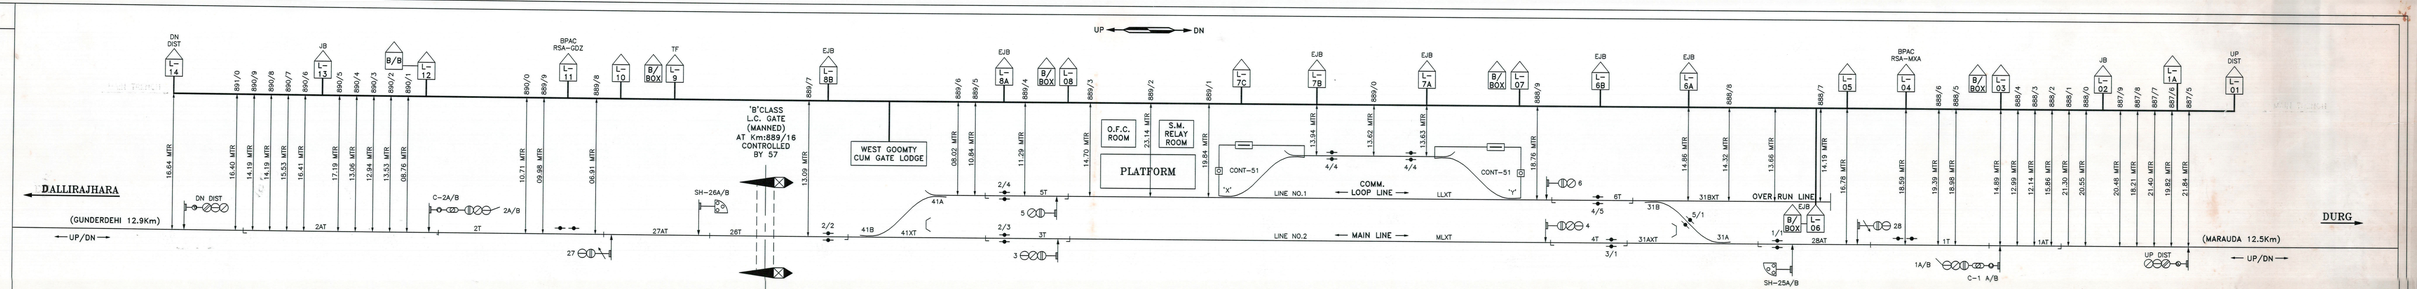

PREPARED BY	S.I. PLAN NO.				CHECKED BY	APPROVED BY	SH NO. 01/01
M/S VIJAYWARGI & SONS (CONST.) N-632, VIJAYWARGI BHAWAN, KAMPTEE-441002 DIST. NAGPUR	SI:127/06	S.E.C.R	R I S A M A	CABLE ROUTE PLAN	JE-I/CON/BIA ASTE/CON/BIA DSTE/CON/BIA DY CSTE/CON/BSP		SI : 127/06 WD