ALTERATIONS

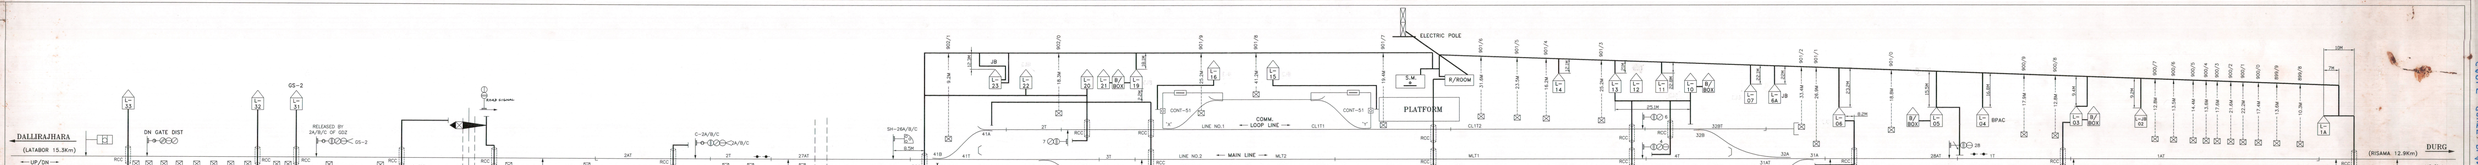


| PREPARED BY | S.I. PLAN NO. | | | | CHECKED BY | | | APPROVED BY | SH NO. 01/01 |
|---|---|---|---|---|---|---|---|---|---|
| M/S VIJAYWARGI & SONS (CONST.) N-432, VIJAYWARGI BHAWAN, KAMPTEE-441002 DIST. NAGPUR | SI:150/06 | S.E.C.R DIV.RAIPUR | GUNDERDEHI | CABLE ROUTE PLAN | JE/CON/BN | ASTE/CON/BN | SSE/CON/BN | Sr SY (CRS)/CON/N | S.I. 150/06 WD |

SIGNAL & TELECOMMUNICATION (CRS)