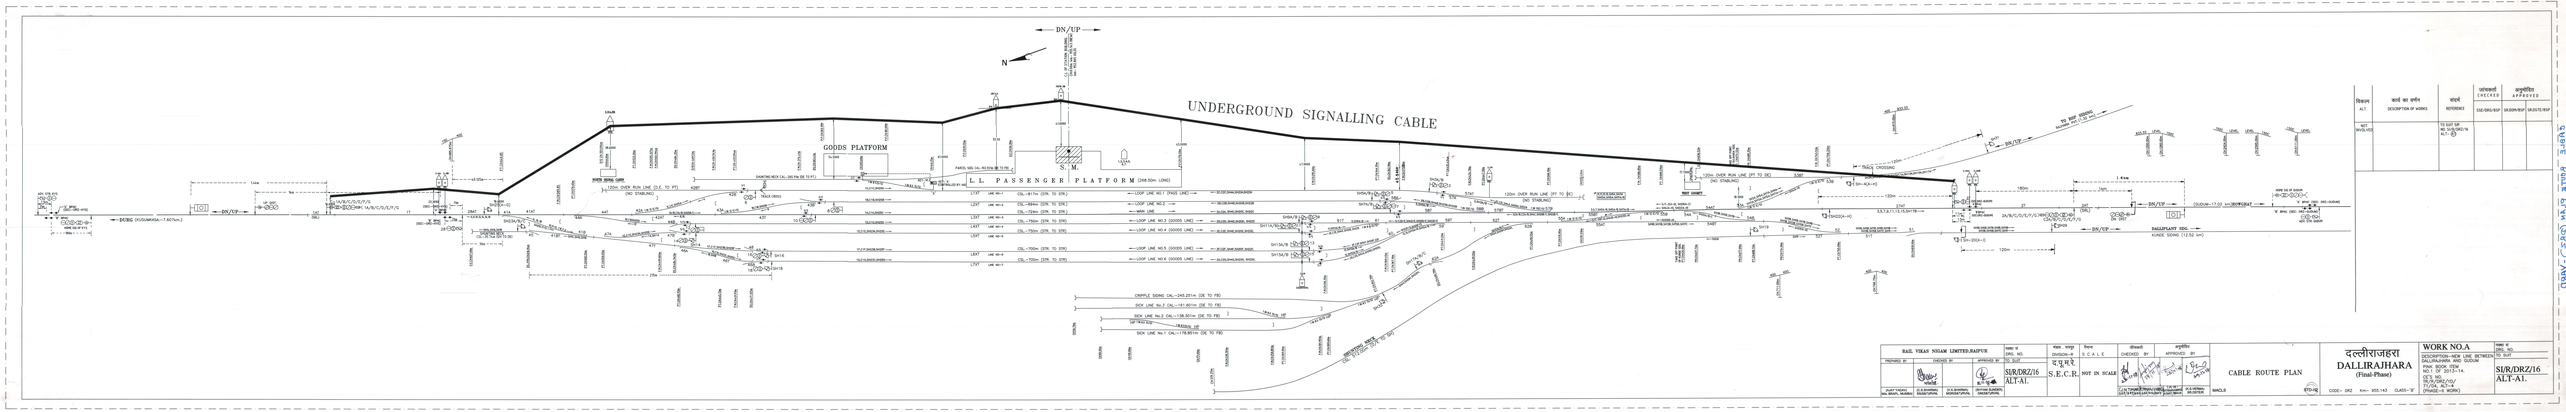

विवरण ALT.	कार्य का वर्णन DESCRIPTION OF WORKS	संदर्भ REFERENCE	जारीकर्ता ISSUED	अनुमोदित APPROVED		
NOT INVOLVED			SSE/SIG/BSP	SR.DSTE/BSP	SR.DCTE/BSP	
		TO SUIT SP No. S/SIG/SR2/16 ALT. (1)				

RAIL VIKAS NIGAM LIMITED.RAIPUR			नाम व' DRG. NO.	स्केल SCALE	दिनांक DATE	CHECKED BY	अनुमोदित APPROVED BY	CABLE ROUTE PLAN	दल्लीराजहरा DALLIRAJHARA (Final-Phase)	WORK NO.A DESCRIPTION-NEW LINE BETWEEN DALLIRAJHARA AND GUDUM (Final WORK ESTIMATE NO.1 OF 2013-14, QTR. NO. 2/2013-14/ 72/SA/ALT/A (PHASE-II WORK)	नाम व' DRG. NO. TO SUIT SR/DRZ/16 ALT-A1.
PREPARED BY	CHECKED BY	APPROVED BY	SR/DRZ/16 ALT-A1.	S.E.C.R.	NOT IN SCALE						
JUNIOR ENGINEER/ SIGNAL, BILASPUR	(S & T) SENIOR DESIGN ENGINEER	(S & T) SENIOR DESIGN ENGINEER				(S & T) SENIOR DESIGN ENGINEER / (S & T) DEPUTY CHIEF ENGINEER	(S & T) DEPUTY CHIEF ENGINEER / (S & T) CHIEF ENGINEER		ETC-02	CODE- DR2 Km- 955.143 CLASS-"B"	

SR/DRZ/16 ALT-A1.