


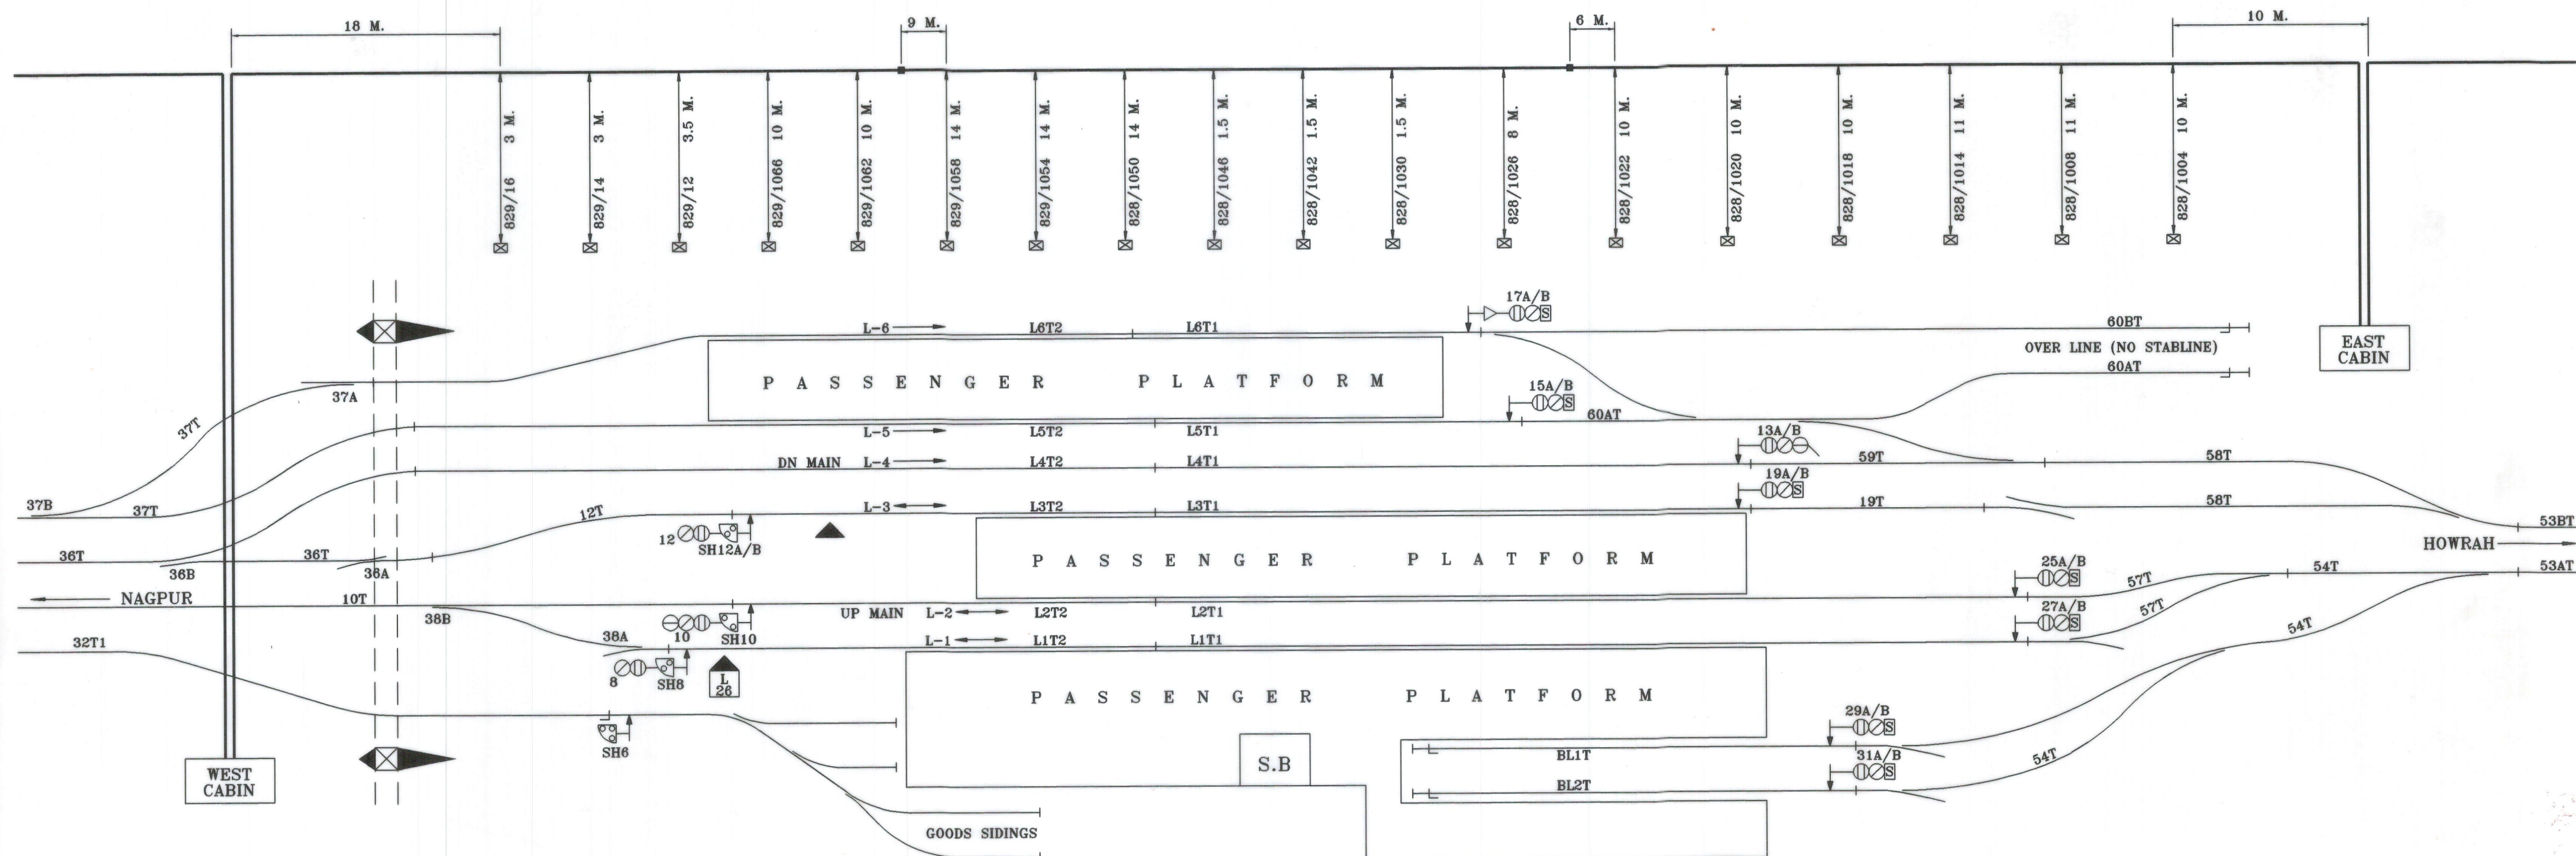

TO SUIT I.P. NO. SI/ 10595

	PREPARED BY	SI CR 10594	S.E.R	RAIPUR (WEST-EAST)	CABLE ROUTE PLAN	C H E C K E D	A P P R O V E D	SH. NO. 2/3
	M. R. TRADING CO. 2, RAJA WOODMUNT STREET CALCUTTA - 700001 (INDIA)							SI CR 10594
	FOR M. R. TRADING CO.					SI/CON/BIA	f DY. CSTE/CON/BSP	