


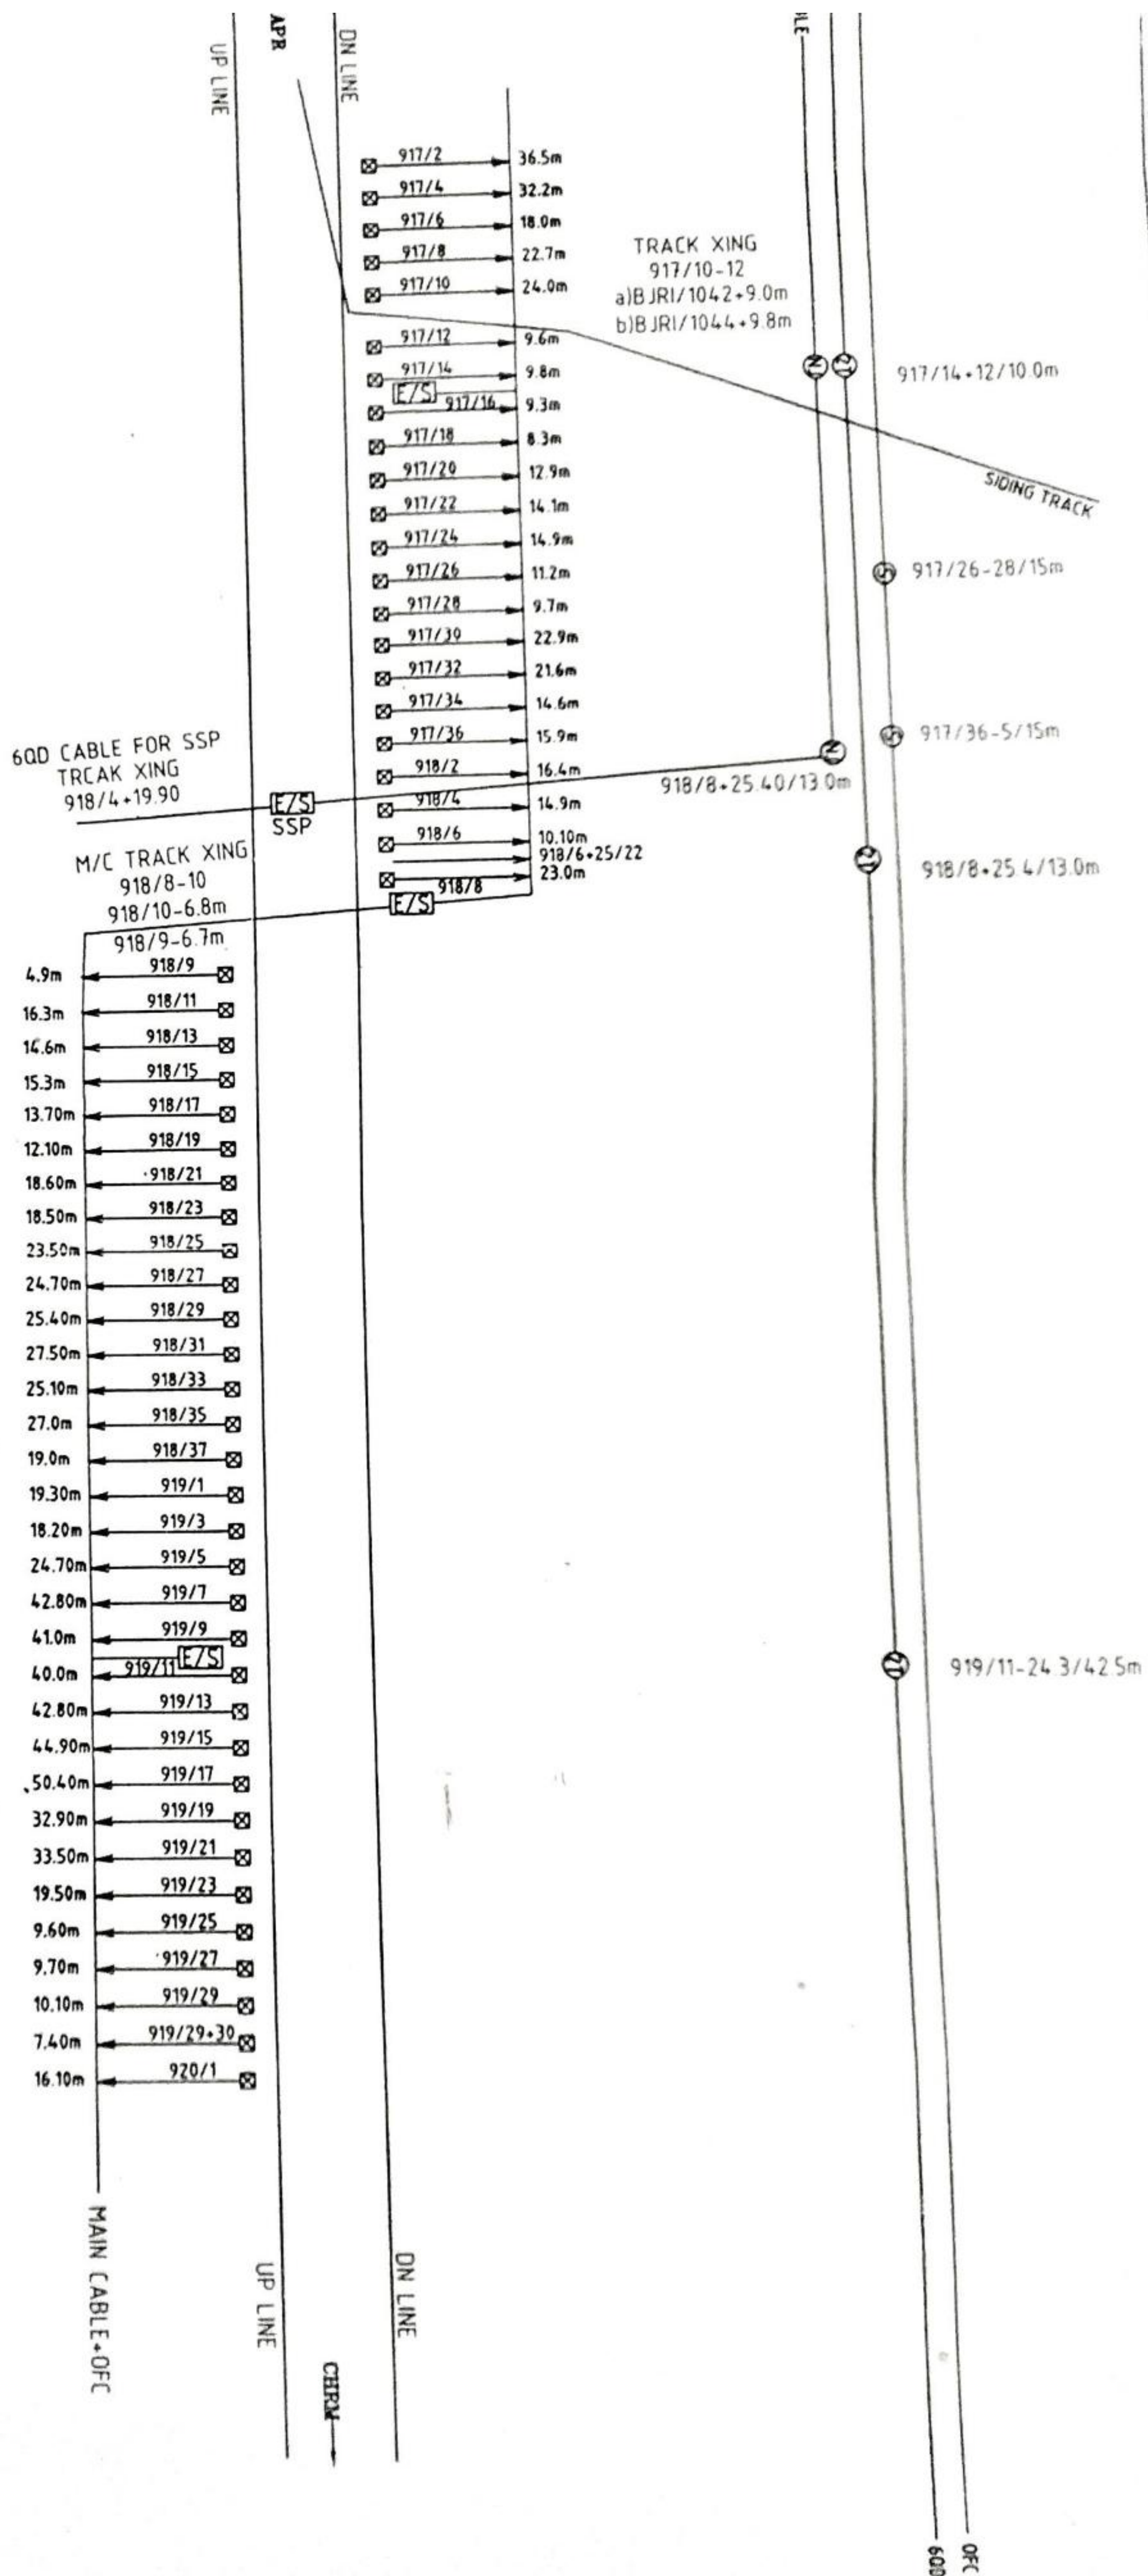
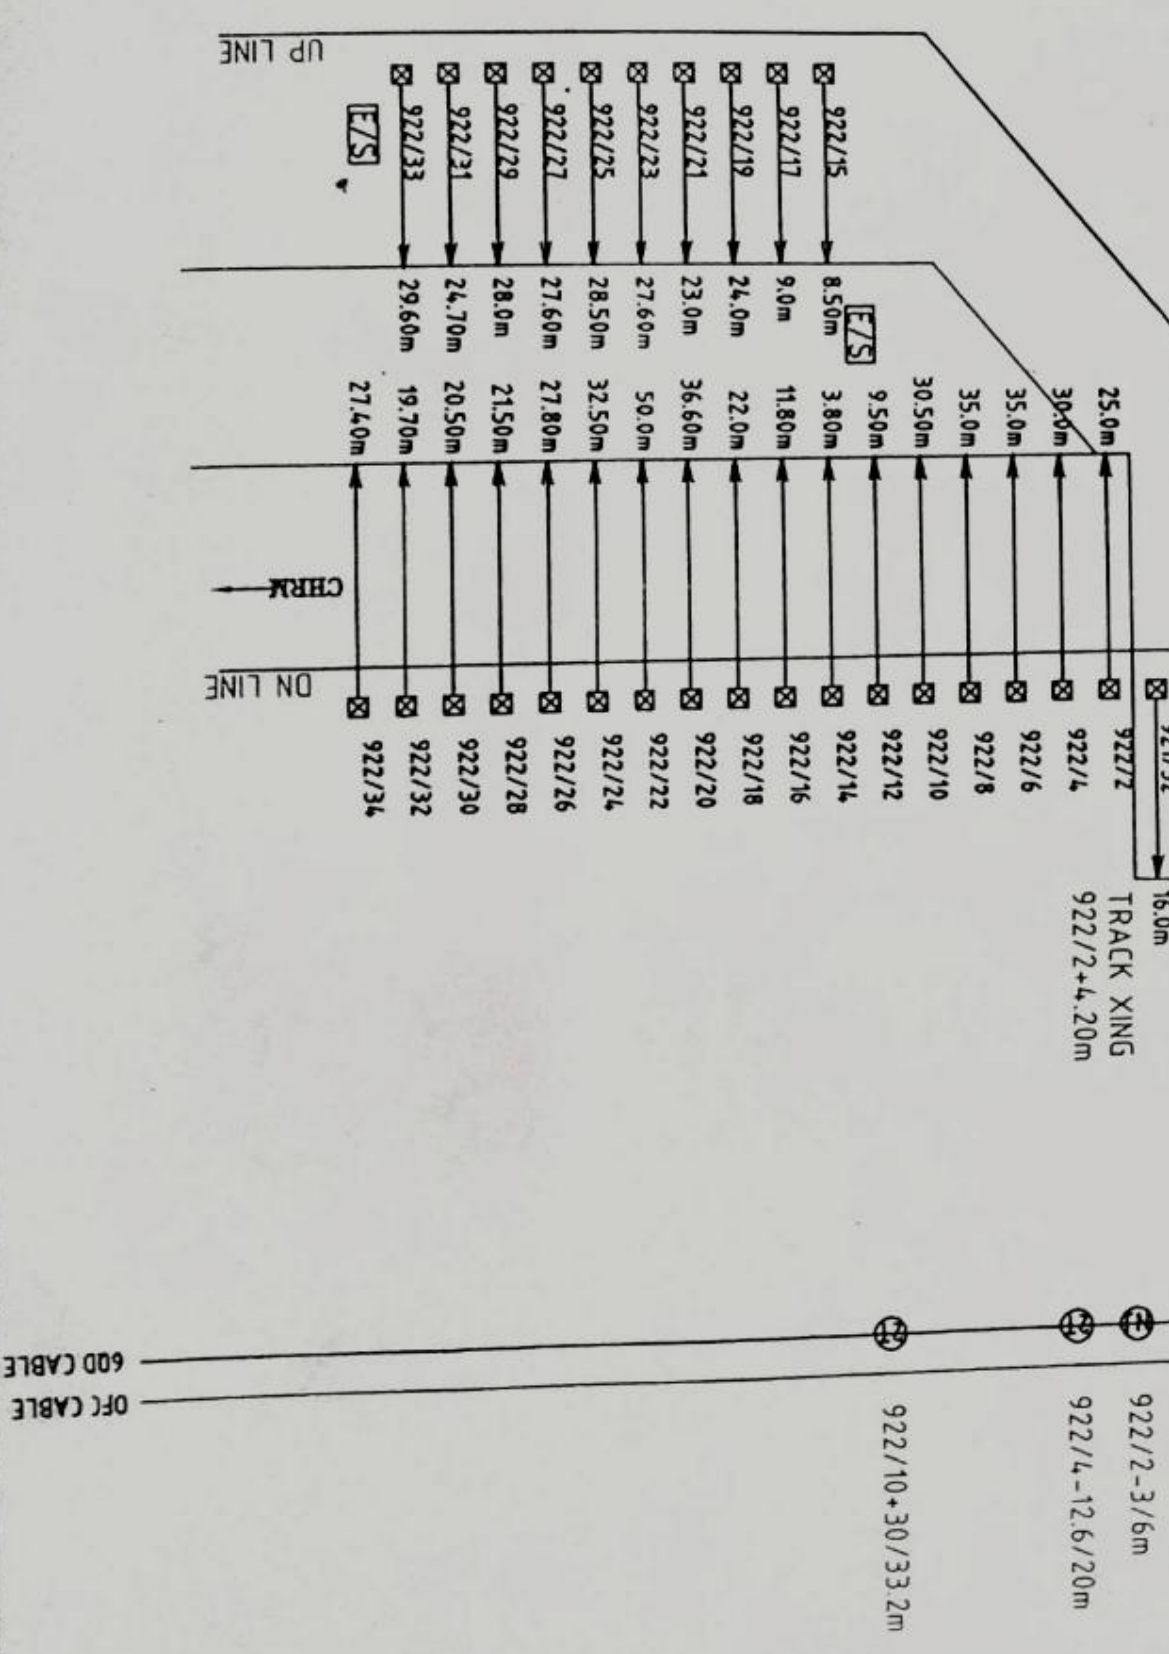
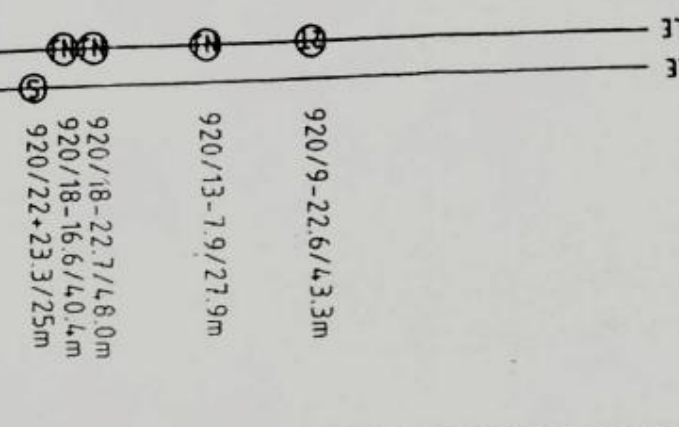


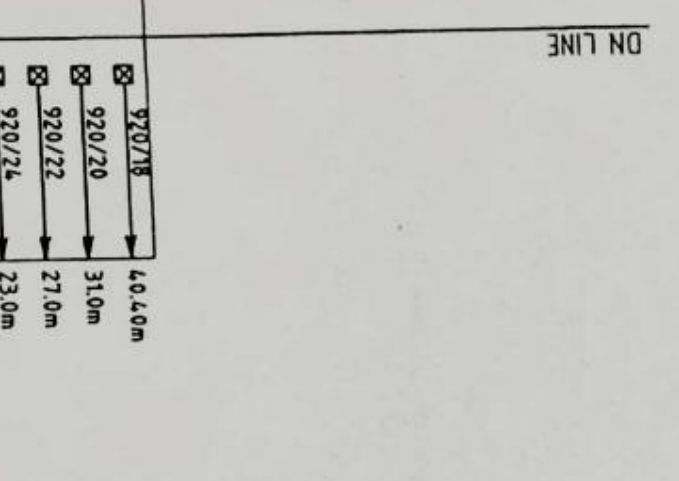


Scanned by TapScanner

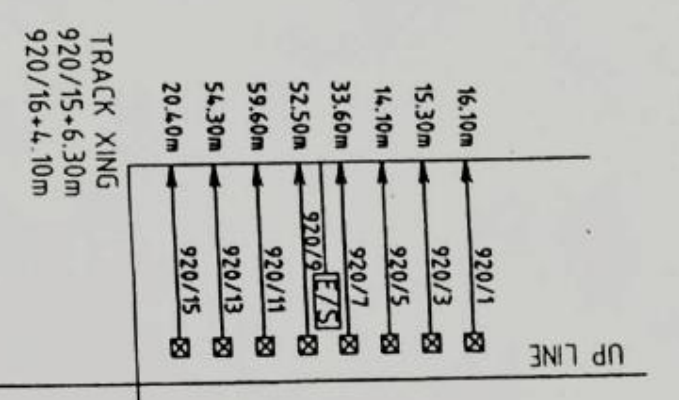


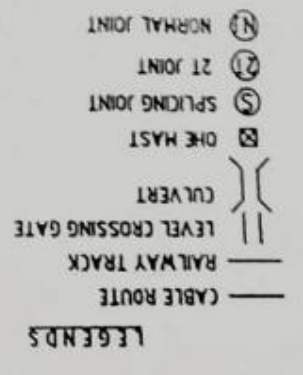

Scanned by TapScanner

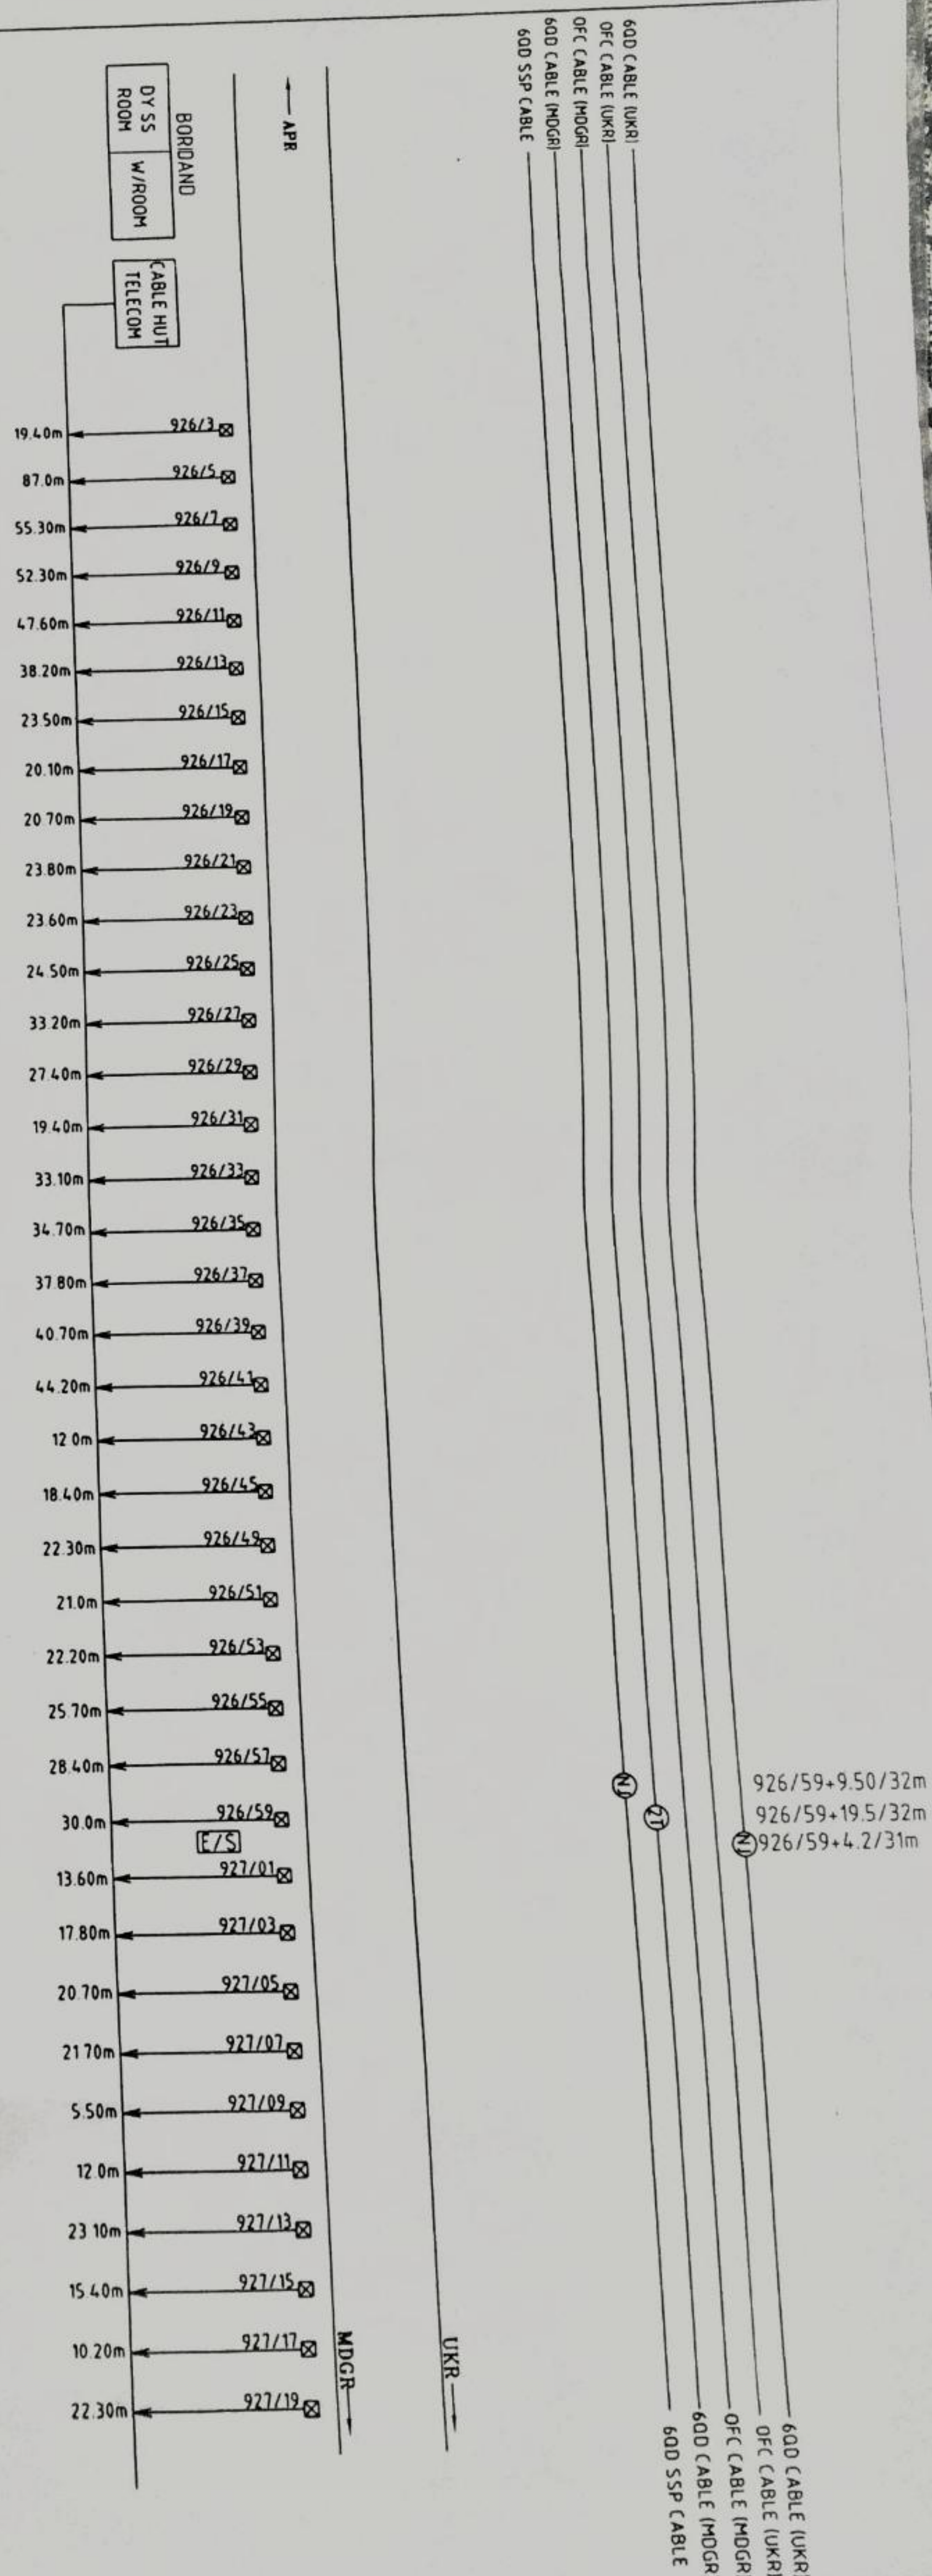

Scanned by TapScanner

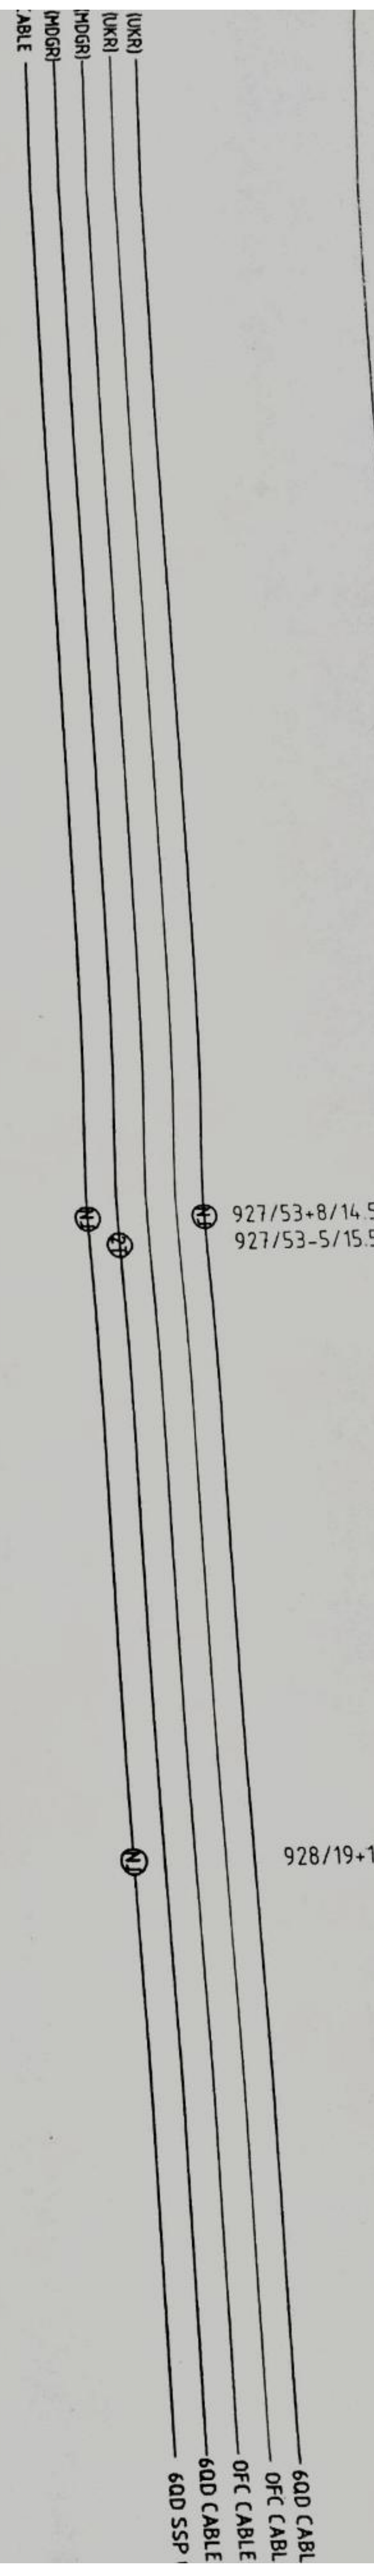

- 33.00m ← 927/21
- 33.60m ← 927/23
- 36.70m ← 927/25
- 41.50m ← 927/27
- 40.50m ← 927/29
- 36.30m ← 927/31
- 35.20m ← 927/33
- 26.10m ← 927/35
- 25.50m ← 927/37
- 18.10m ← 927/39
- 13.50m ← 927/41
- 13.50m ← 927/43
- 12.20m ← 927/45
- 08.20m ← 927/47
- 01.80m ← 927/49
- 01.0m ← 927/51
- 14.50m ← 927/53
- 15.50m ← 928/1
- 27.30m ← 928/3
- 29.30m ← 928/5
- 29.20m ← 928/7
- 25.0m ← 928/9
- 30.0m ← 928/11
- 36.00m ← 928/13
- 62.00m ← 928/15
- 60.50m ← 928/17
- 70.20m ← 928/19
- 67.50m ← 928/21
- 66.50m ← 928/23


LEGENDS

- CABLE ROUTE
- RAILWAY TRACK
- LEVEL CROSSING GATE
- CULVERT


M/s VIKRAM TELEMATICS PUNE	BRND -MDGR-UKR OFC CABLE ROUTE PLAN
[Signature]	[Signature]

LEGENDS


- CABLE ROUTE
- RAILWAY TRACK
- LEVEL CROSSING GATE
- C/V VERT
- OHE MAST
- SPLICING JOINT
- 2T JOINT
- NORMAL JOINT

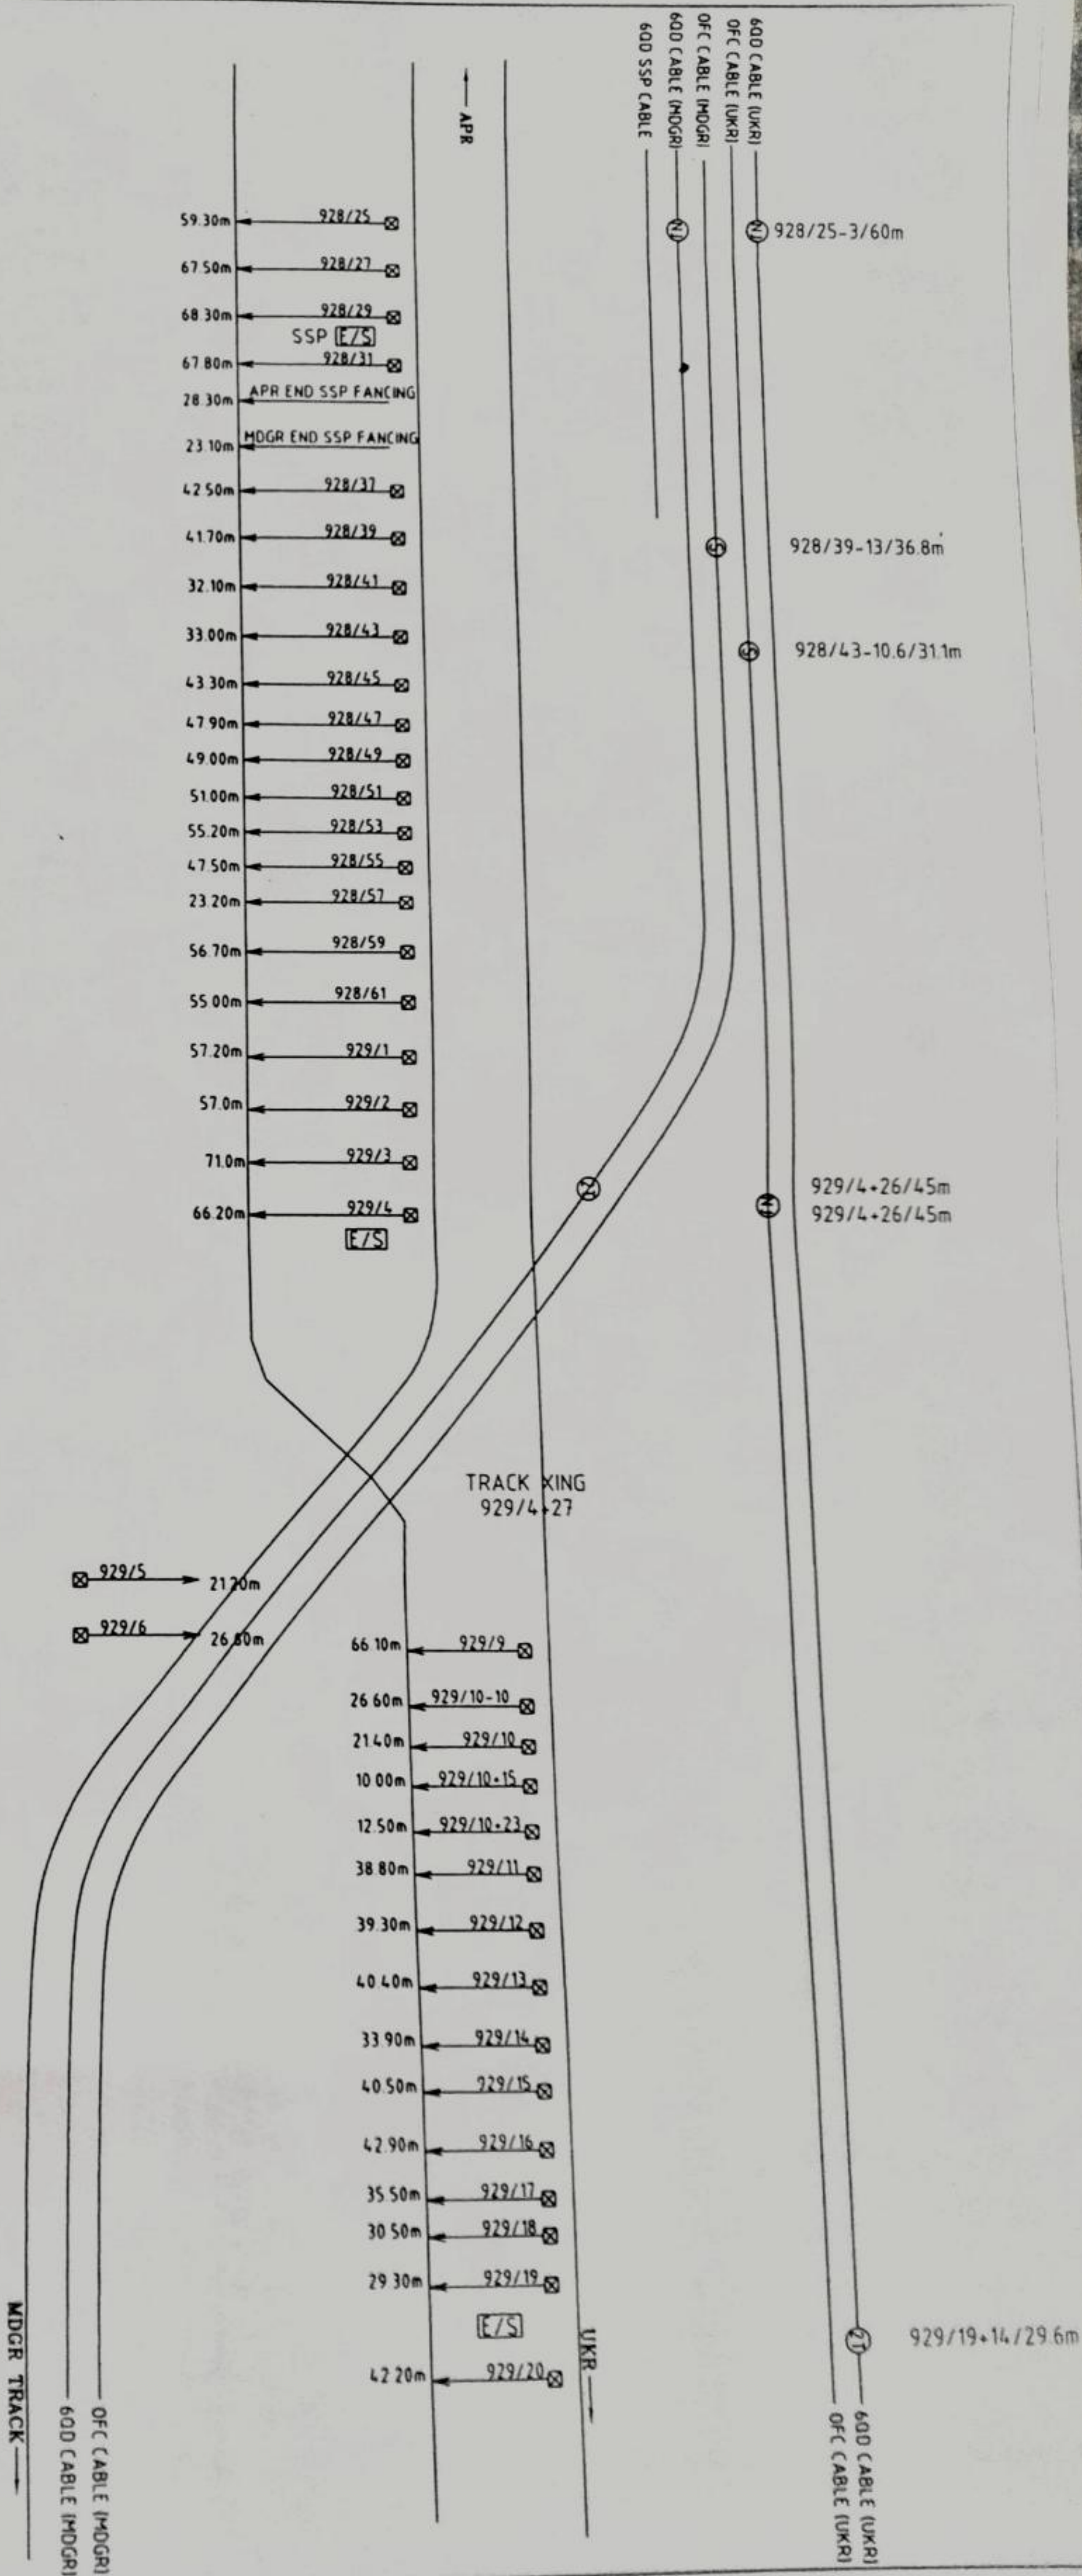



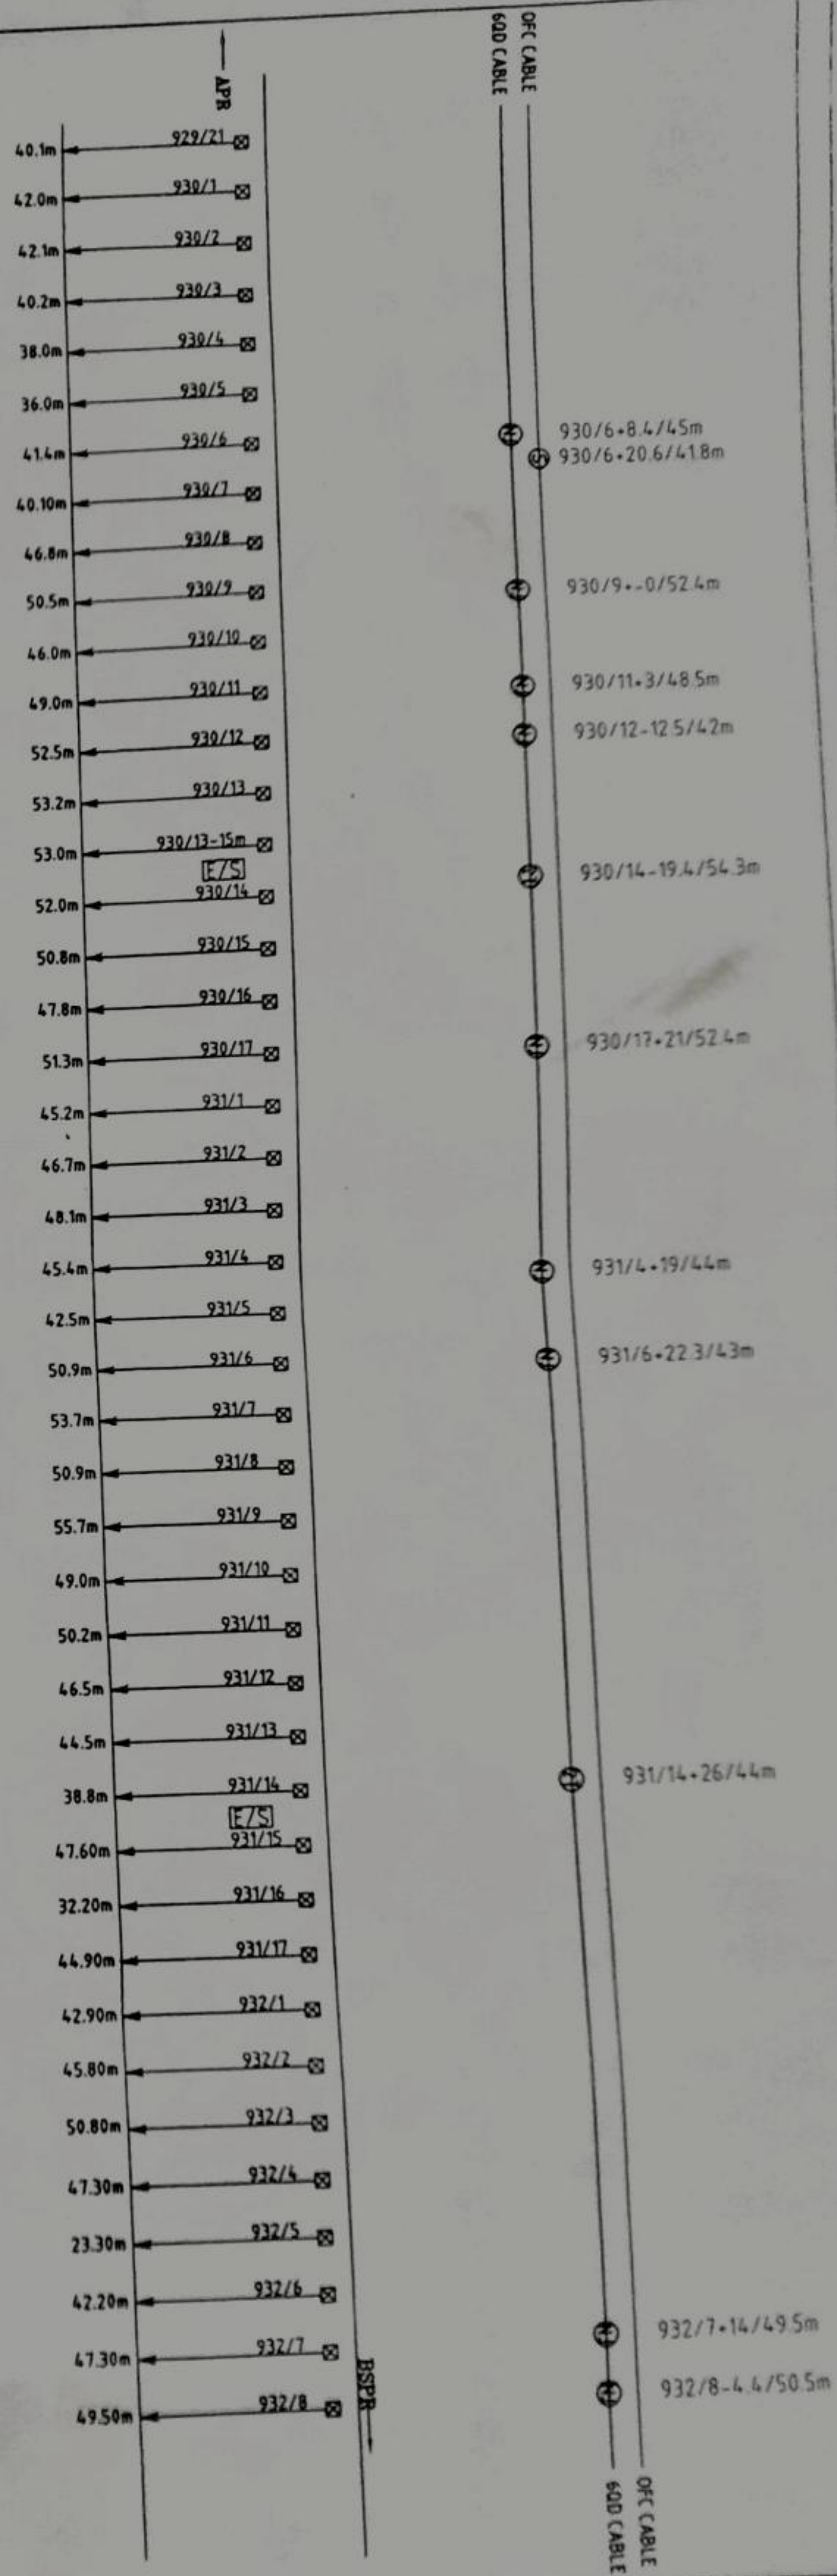

Scanned by TapScanner

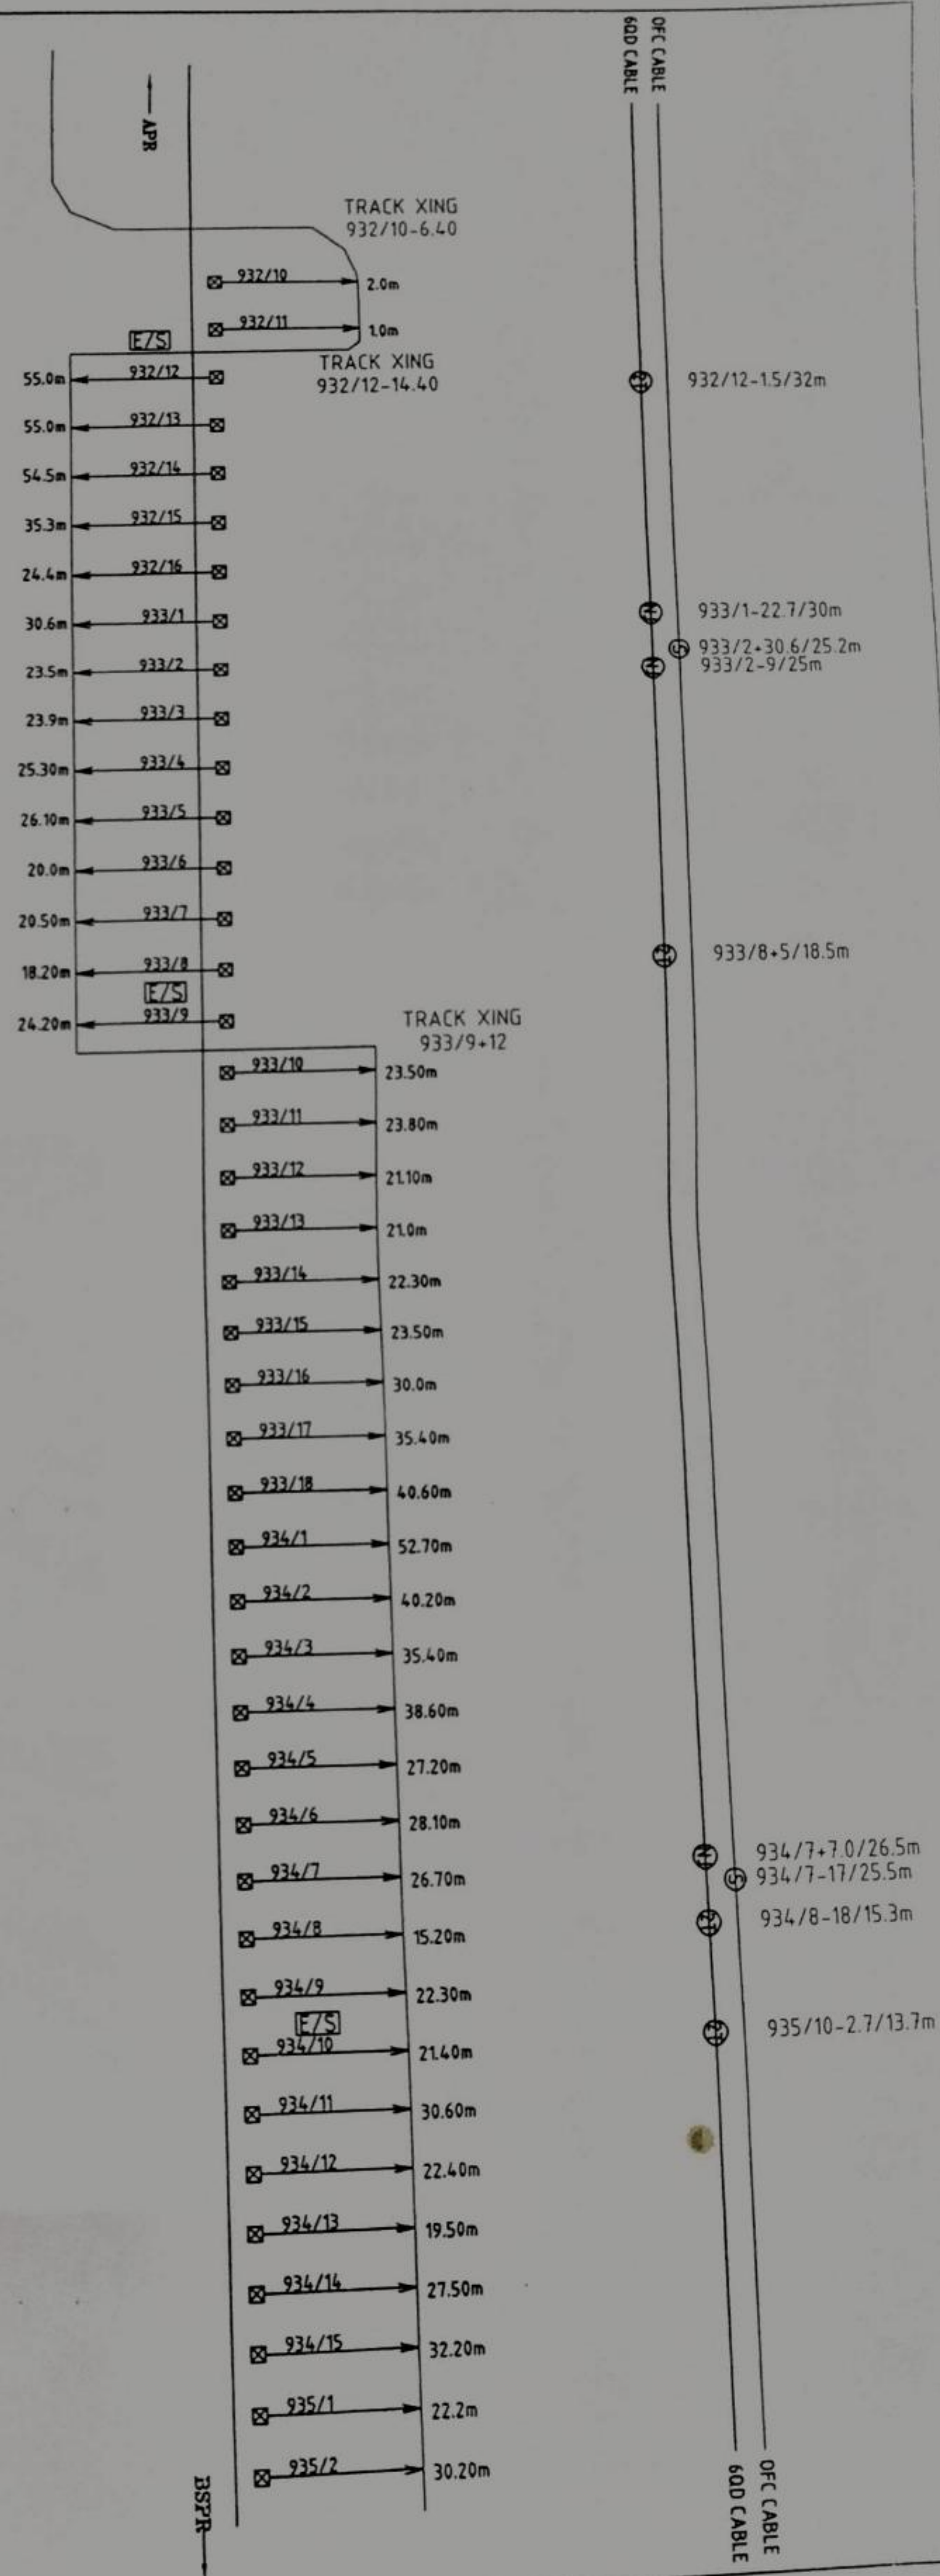

Scanned by TapScanner

- LEGENDS**
- CABLE ROUTE
 - PAW WAY TRACK
 - LEVEL CROSSING GATE
 - C/A VERT
 - ② ONE MAST
 - ③ SPLICING POINT
 - ④ T/J JOINT
 - ⑤ WELDING JOINT

APR

- 937/14 → 92.50m
- 937/15+13 → 47.90m
- UKR/1001 → 52.30m
- UKR/1002 → 55.7m
- UKR/1003 → 51.80m
- UKR/1004 → 52.60m
- 937/21 → 49.50m
- UKR/1009 → 57.50m
- UKR/1011 → 50.30m
- UKR/1015 → 45.50m
- UKR/1017 → 48.0m
- UKR/1019 → 50.0m



- UKR/1024 → 41.30m
- UKR/1026 → 39.30m
- 938/8 → 35.30m
- 938/9 → 30.40m
- UKR/1028 → 28.70m
- 938/11 → 34.50m
- 938/12 → 24.90m
- 938/13 → 22.00m
- 938/14 → 20.20m
- 938/15 → 24.80m
- 938/16 → 25.30m
- 938/17 → 25.90m
- 939/1 → 7.30m
- 939/2 → 8.20m
- 939/3 → 11.40m
- 939/4 → 16.40m

BSPR

OFC CABLE
600 CABLE
600 SSP CABLE



- 1001-5.5/53.4m
- 1017-25/45m
- 1019-18.7/48.2m
- 1019-23.7/48.2m
- 1019-15.30/46.30m

938/12-4.8/26.5m

939/4-8.40/16.20m

OFC CABLE
600 CABLE

Signature	Signature	Signature	Signature	M/s VIKRAM TELEMATICS PUNE	SHEET NO. 14
Signature	Signature	Signature	Signature	BRND - UKR - DTL	
Signature	Signature	Signature	Signature	OFC CABLE ROUTE PLAN	

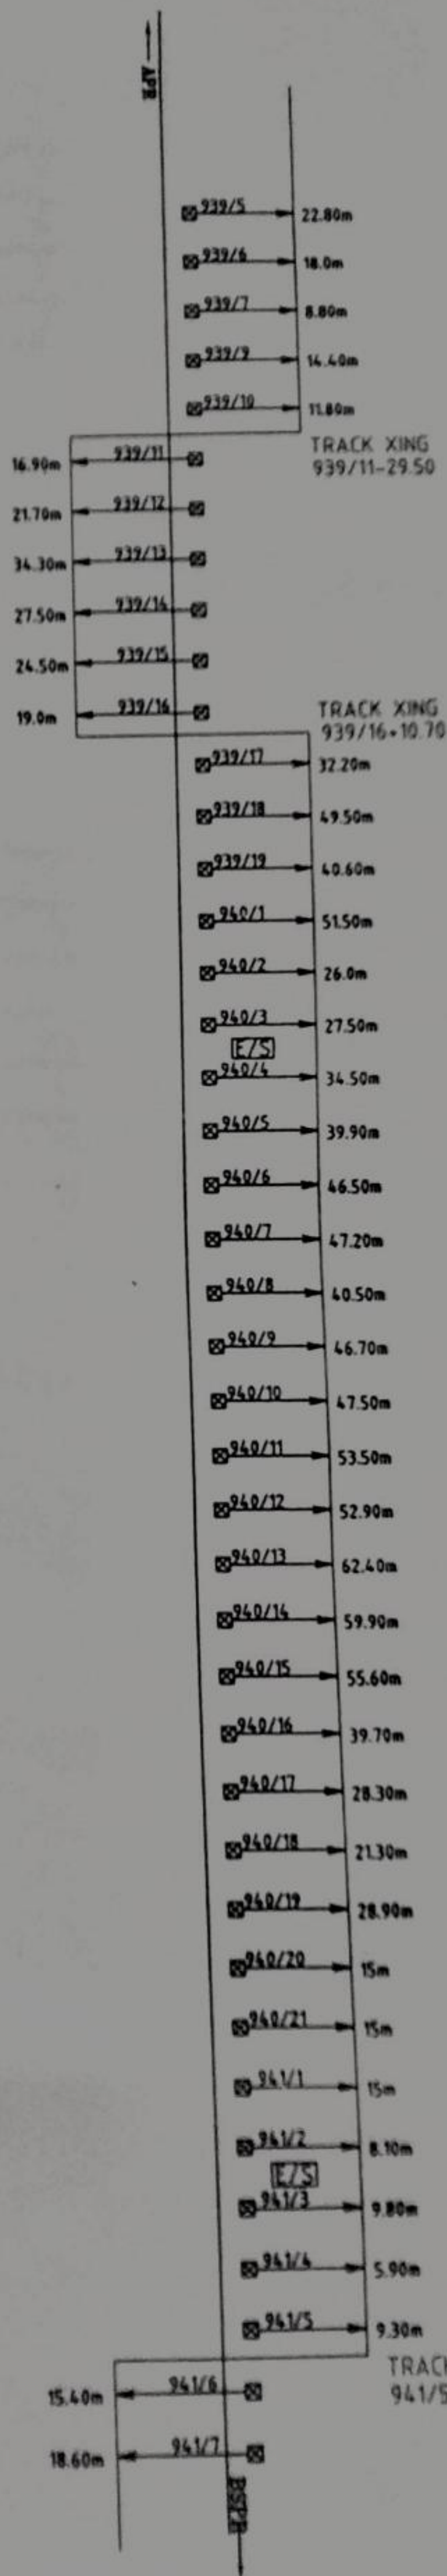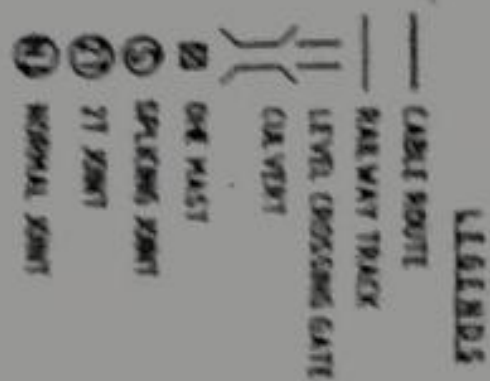

OFC CABLE
SOD CABLE


940/4-20/34.3m

940/16-8/37.5m


941/2-14.4/12.3m

OFC CABLE
SOD CABLE


SSC/Training	SSC/Training	ASST/Planning	ASST/Planning	M/A VIKRAM TELEMATICS PUNE	SHEET NO 15
SSC/Training	SSC/Training	ASST/Planning	ASST/Planning	UNR TO DTL	
SSC/Training	SSC/Training	ASST/Planning	ASST/Planning	OFC CABLE ROUTE PLAN	

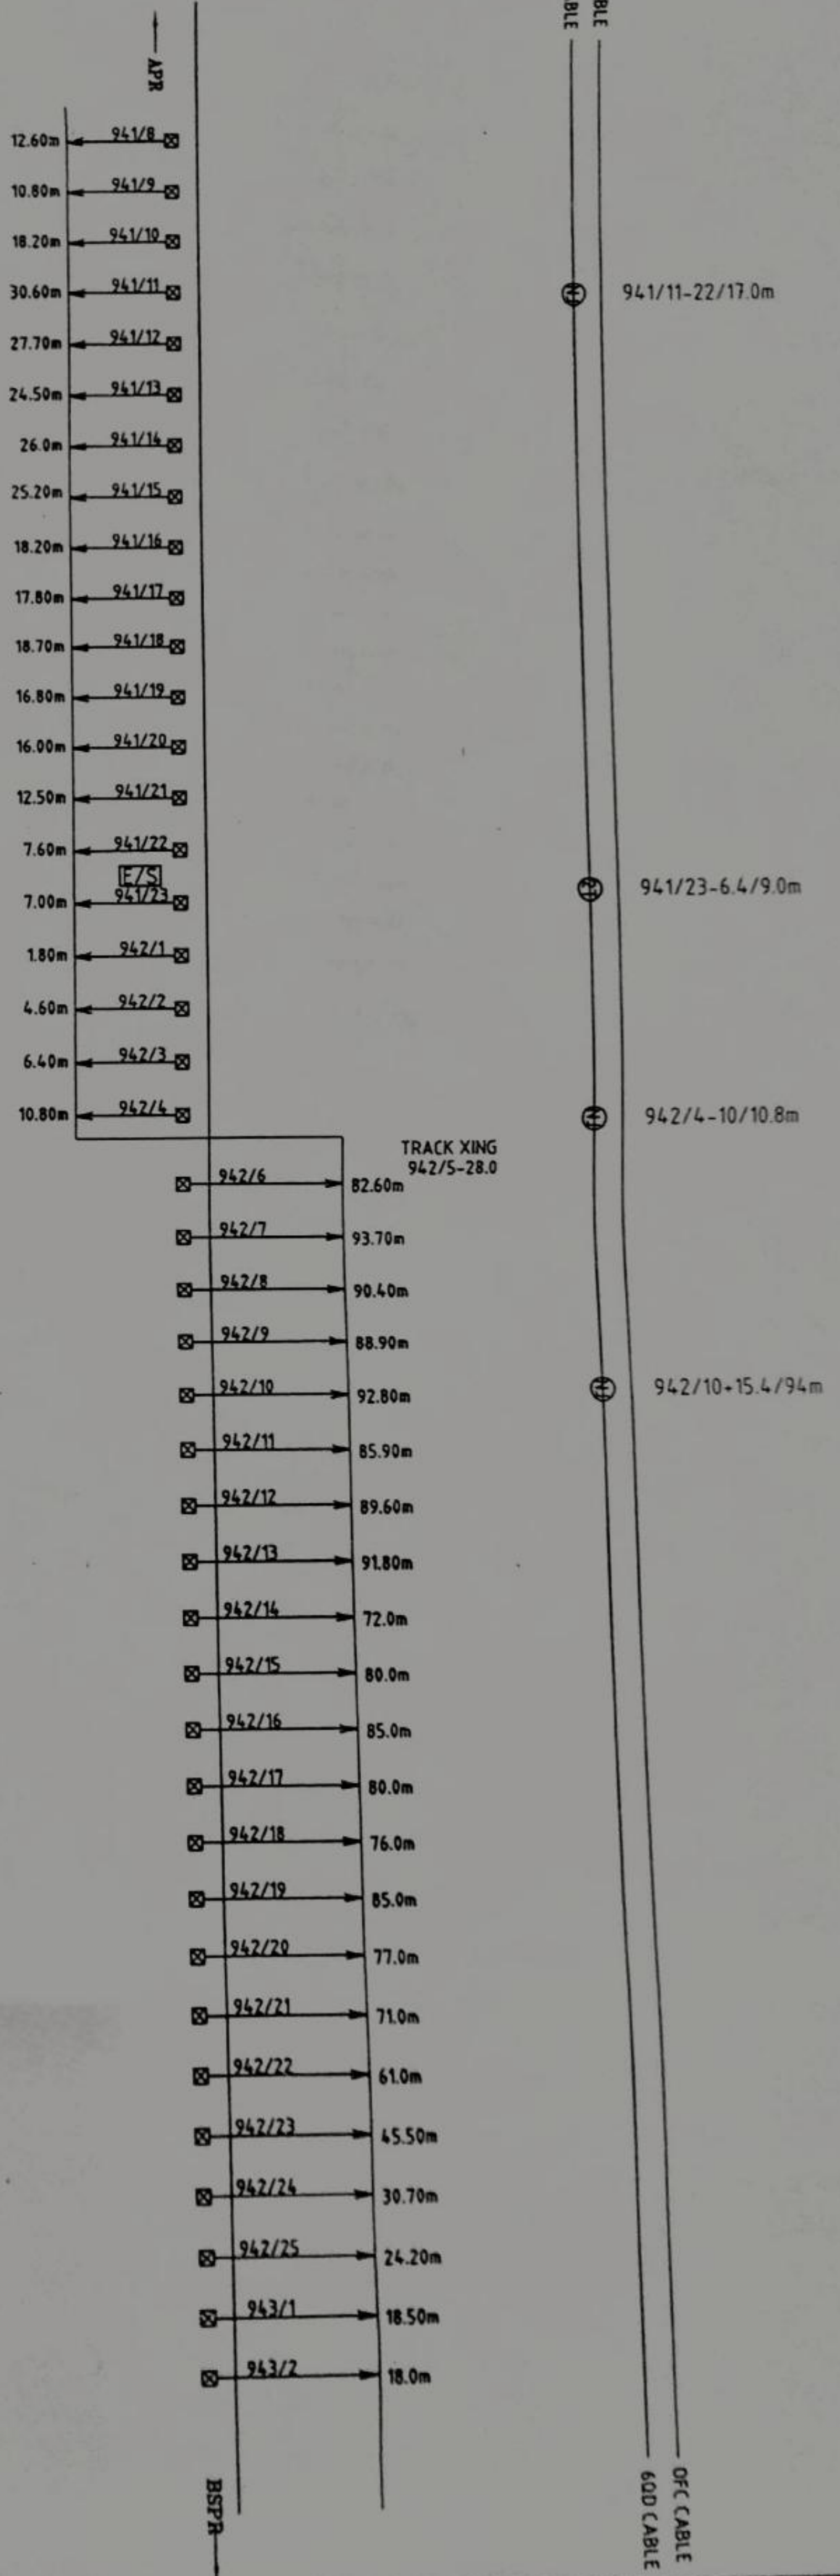


SSE/IT-10/1000	SSE/IT-10/1000	SSE/IT-10/1000	SSE/IT-10/1000	SSE/IT-10/1000	SSE/IT-10/1000
Signature	Signature	Signature	Signature	Signature	Signature
M/r VIKRAM TELEMATICS PUNE				SHEET NO.16	
OFC CABLE ROUTE PLAN					

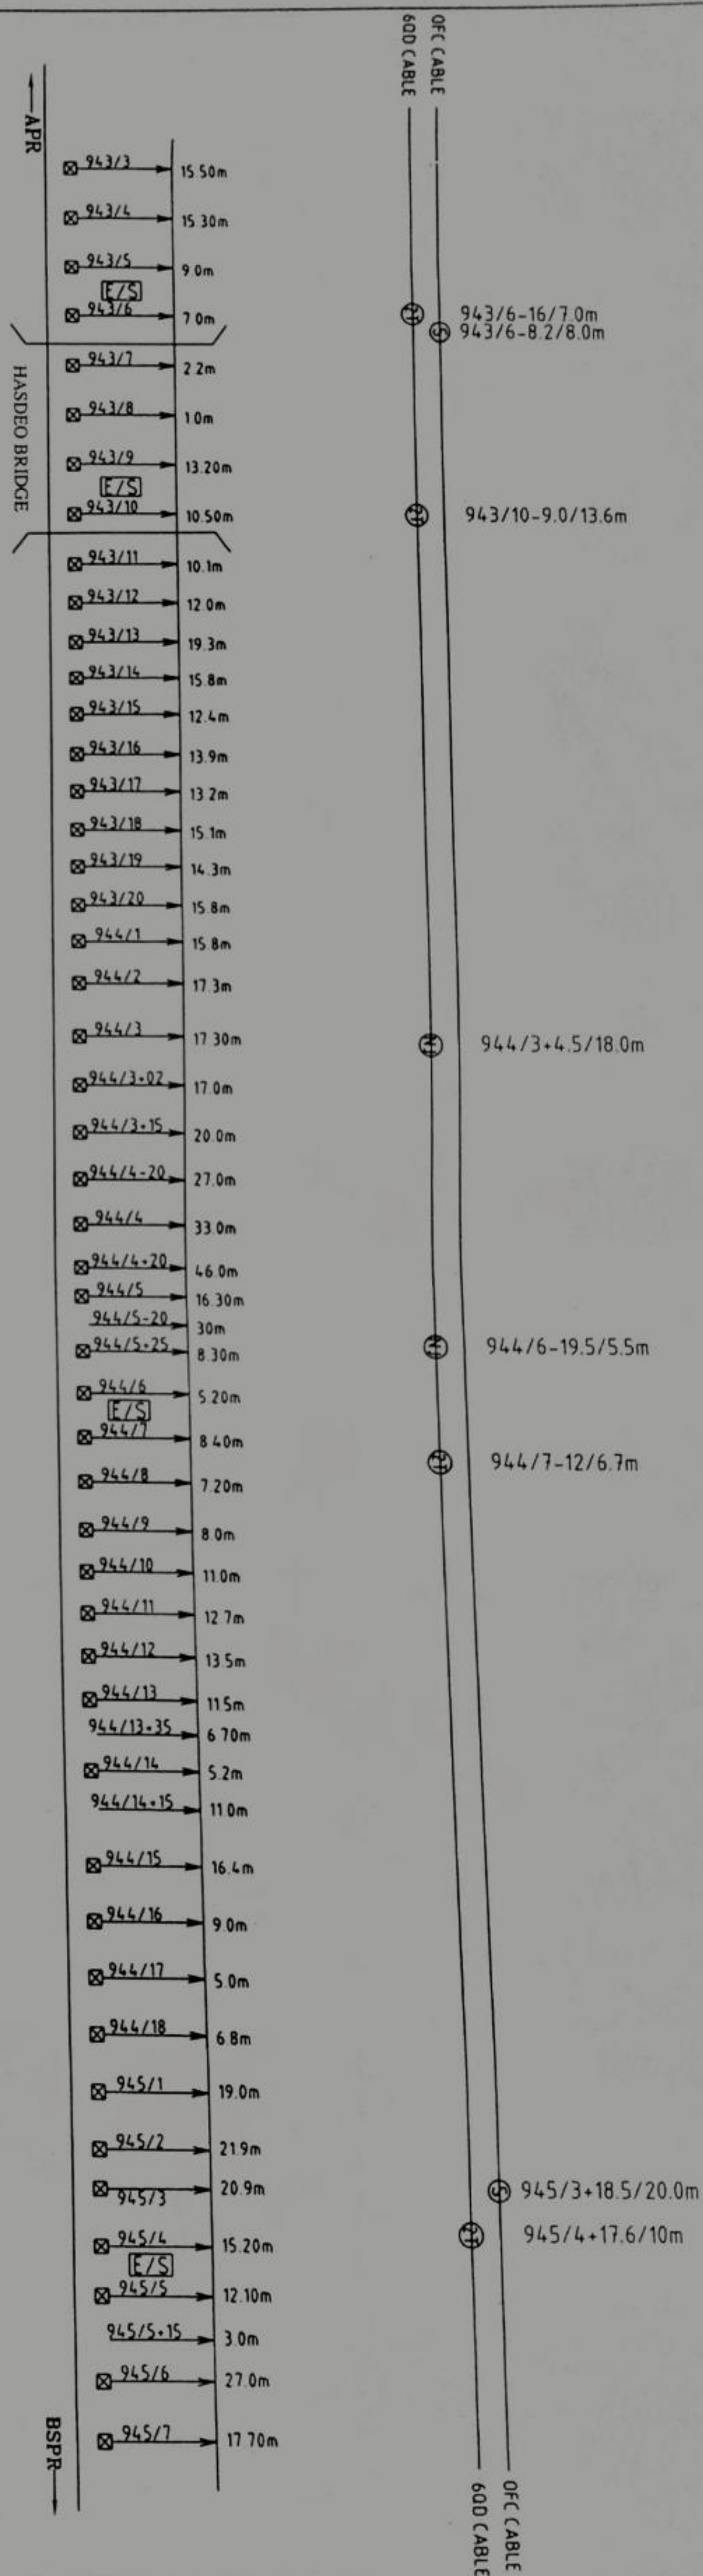


Scanned by TapScanner

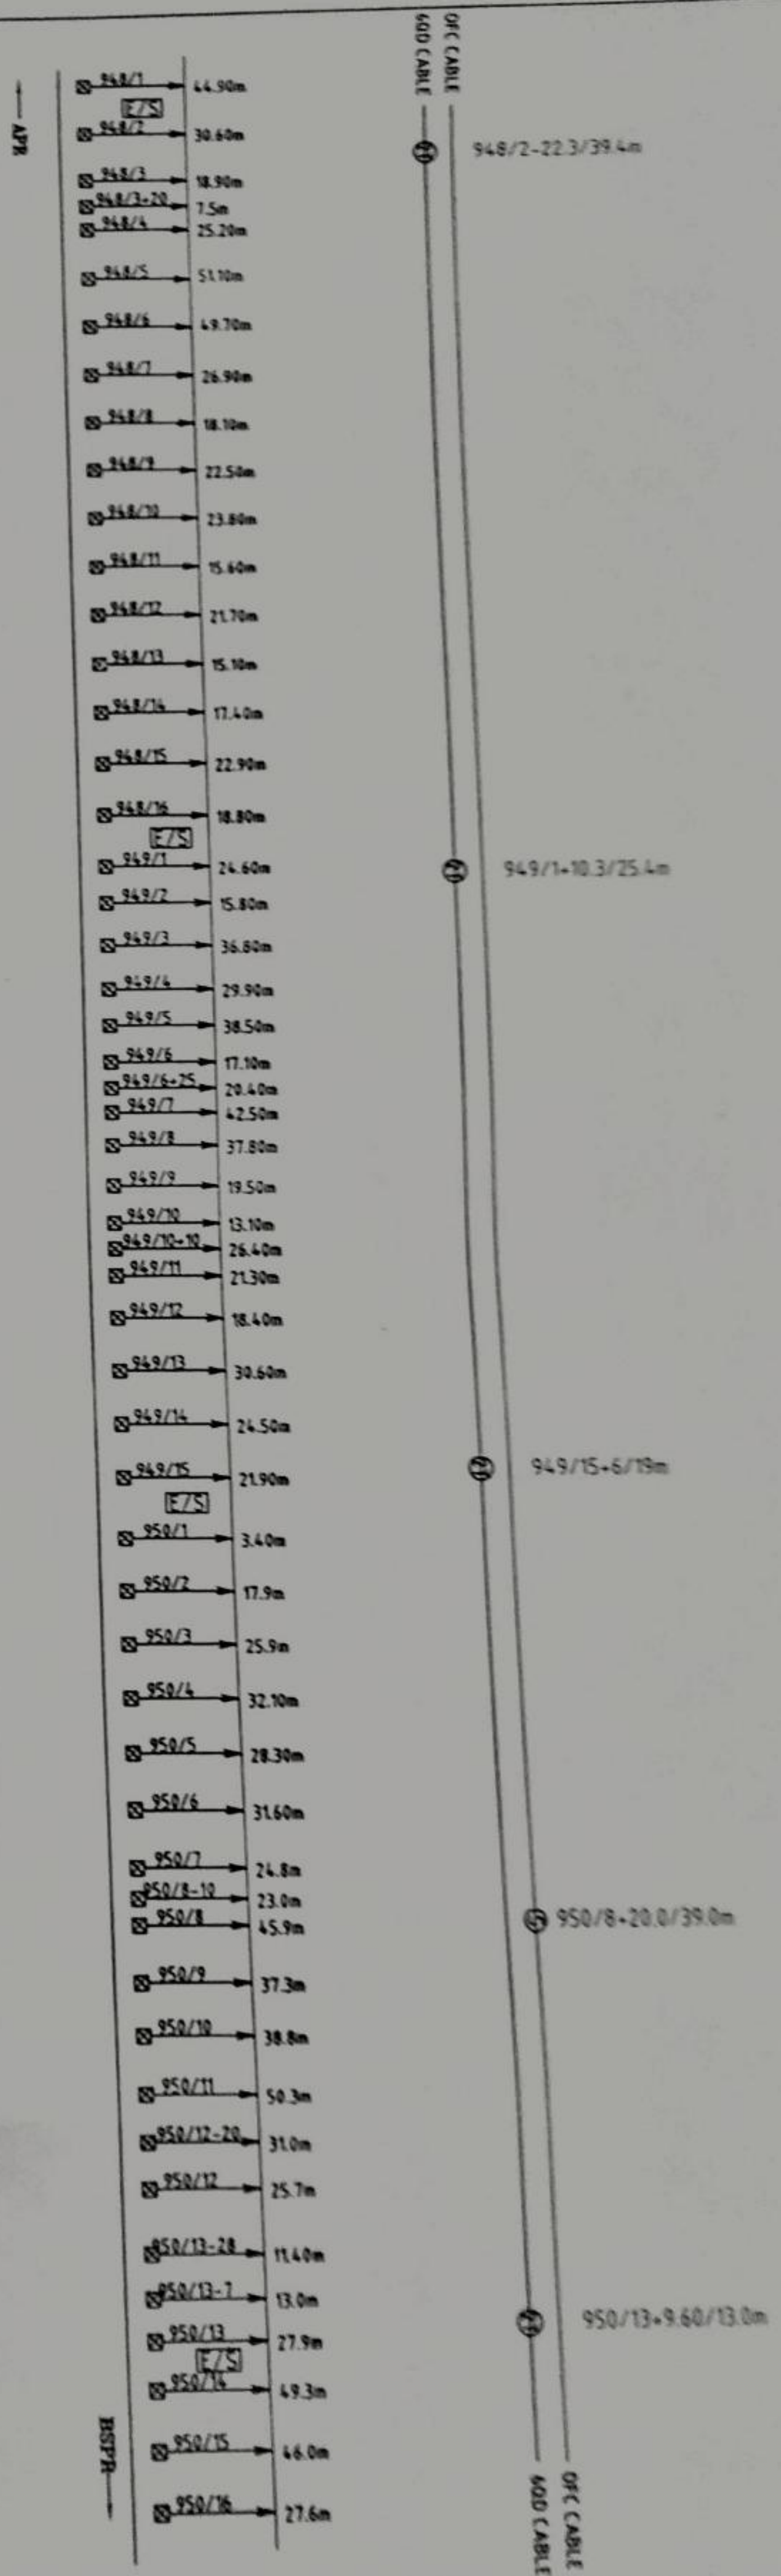

Scanned by TapScanner

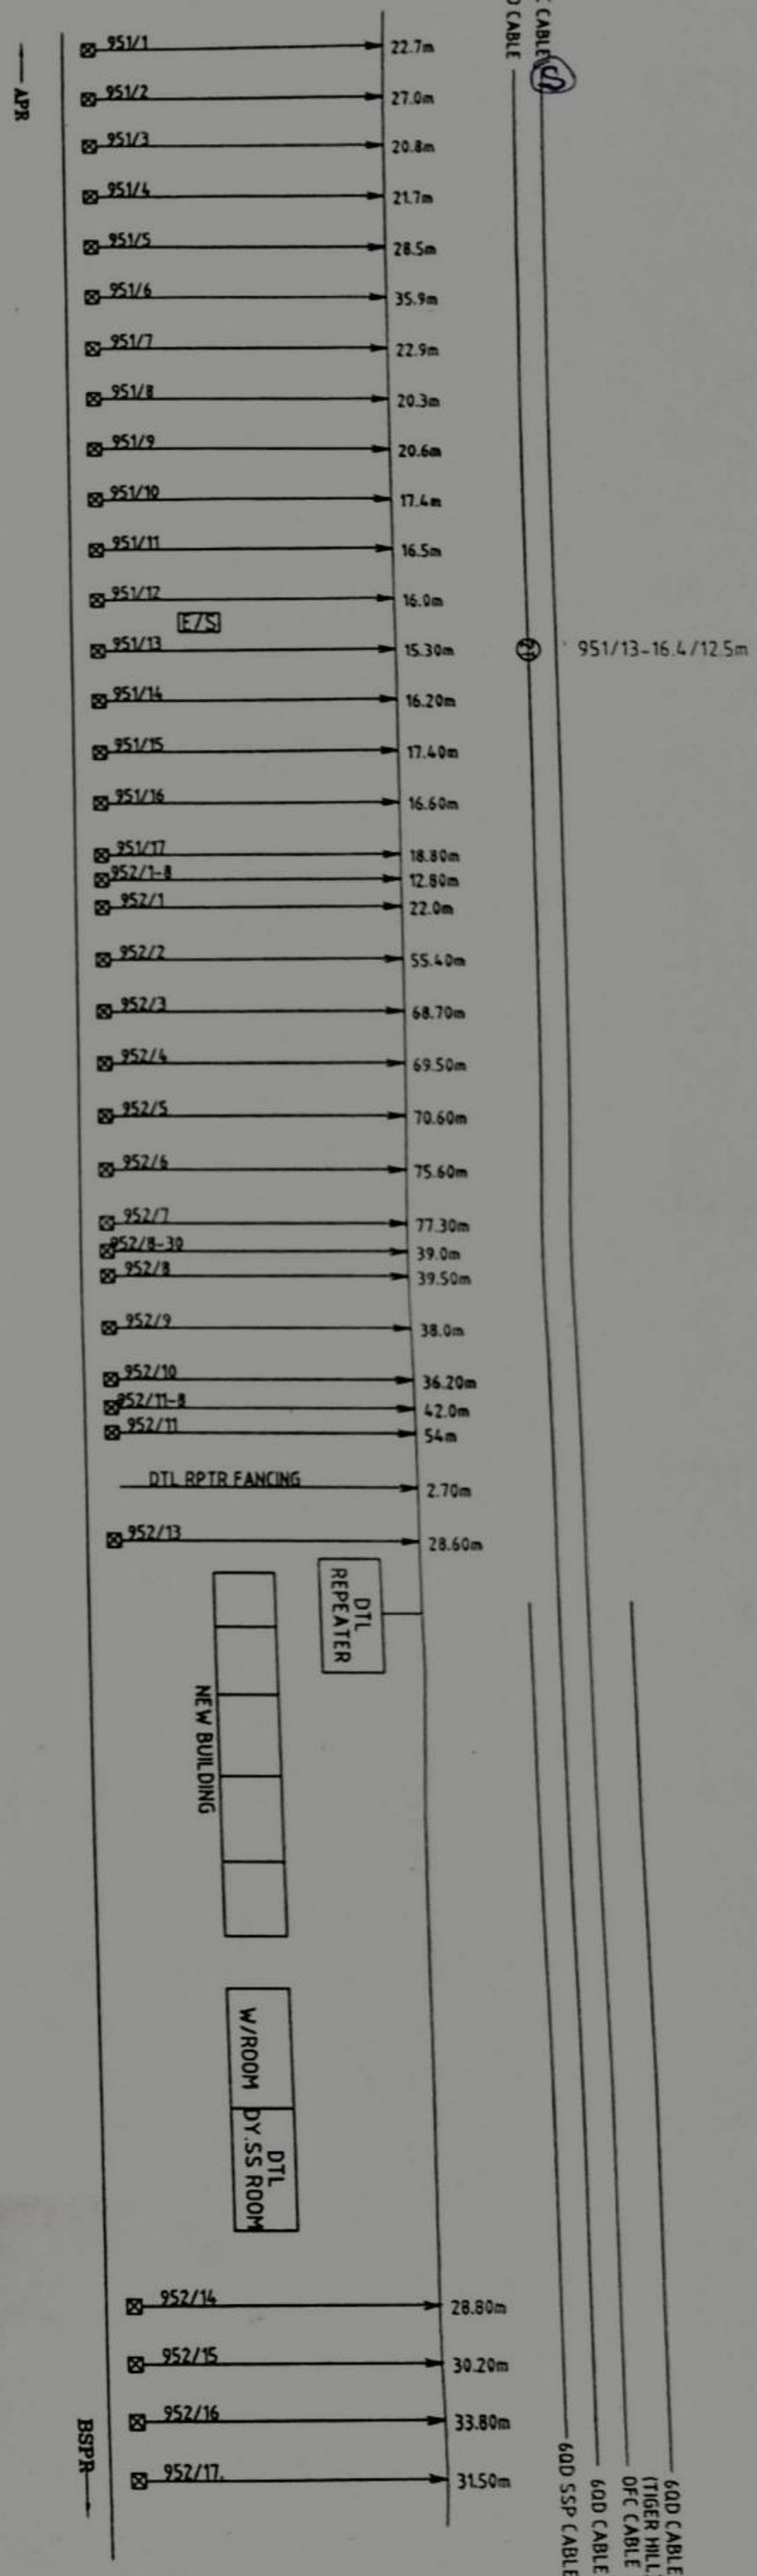


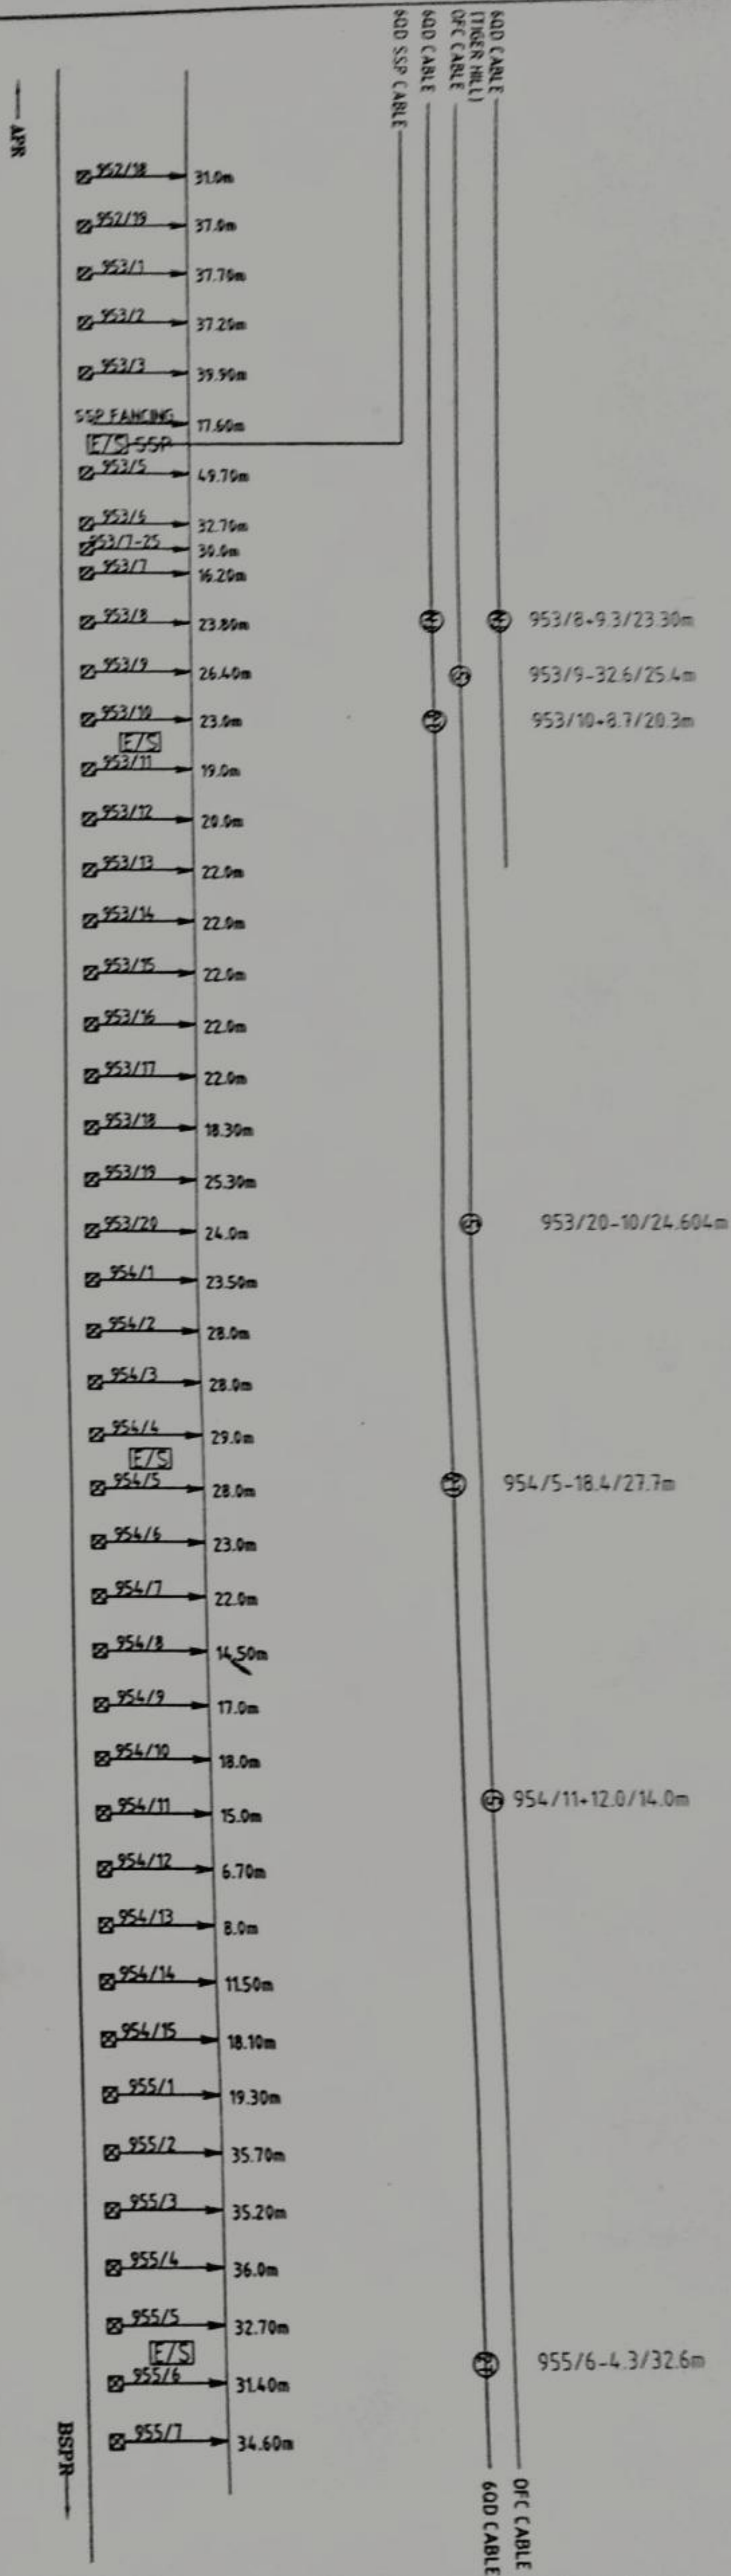

Scanned by TapScanner


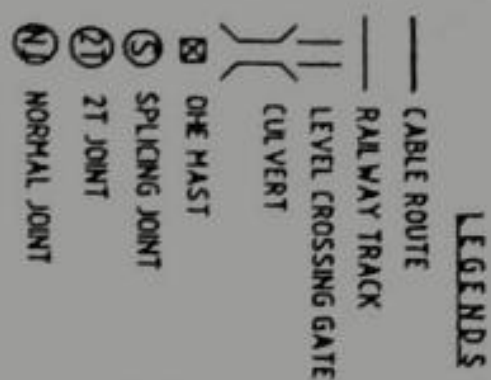

APR

955/8 → 34.0m
955/9 → 28.70m
955/10 → 38.80m
955/11 → 26.80m
955/12 → 31.20m
955/13 → 45.0m
955/14 → 38.50m
955/15 → 27.0m
955/16 → 8.0m
955/17 → 20.30m
956/1 → 19.30m
956/2 → 18.40m
956/3 → 16.60m
956/4 → 17.30m
956/5 → 12.0m
956/6 → 7.40m
956/7 → 8.60m
956/8 → 9.30m
956/9 → 10.0m
956/10 → 10.50m
956/11 → 15.20m
956/12 → 11.0m
956/13 → 1.30m
956/14 → 6.0m
956/15 → 8.10m
956/16 → 8.50m
956/17 → 15.0m
956/18 → 13.30m
956/19 → 12.70m
956/20 → 14.50m
956/21 → 7.50m

TRACK XING
956/20+15.50

13.40m ← 956/22
11.80m ← 957/1
14.40m ← 957/2
26.60m ← 957/3
19.70m ← 957/4
24.20m ← 957/5
31.0m ← 957/6
30.0m ← 957/7
32.50m ← 957/8
31.30m ← 957/9
30.40m ← 957/10
27.60m ← 957/11

BSPR

OFC CABLE
600 CABLE

955/9-7.30/28.50m
955/9-23/30m
955/9-27/30m
955/11-26.50/36.2m
955/13±0/49m

956/9-10/10m


956/18-9.2/14m

957/10+14.6/28m

OFC CABLE
600 CABLE

Self-approve	Self-approve	Self-approve	Self-approve	Self-approve	M/s VIRRAM TELEMATICS PUNE	SHEET NO.22
DTL TO NGE	OFC CABLE ROUTE PLAN					

- LEGENDS**
- CABLE ROUTE
 - RAILWAY TRACK
 - LEVEL CROSSING GATE
 - CULVERT
 - ⊗ OHC MAST
 - ⊙ SPLICING JOINT
 - ⑦ 21 JOINT
 - ⑨ NORMAL JOINT


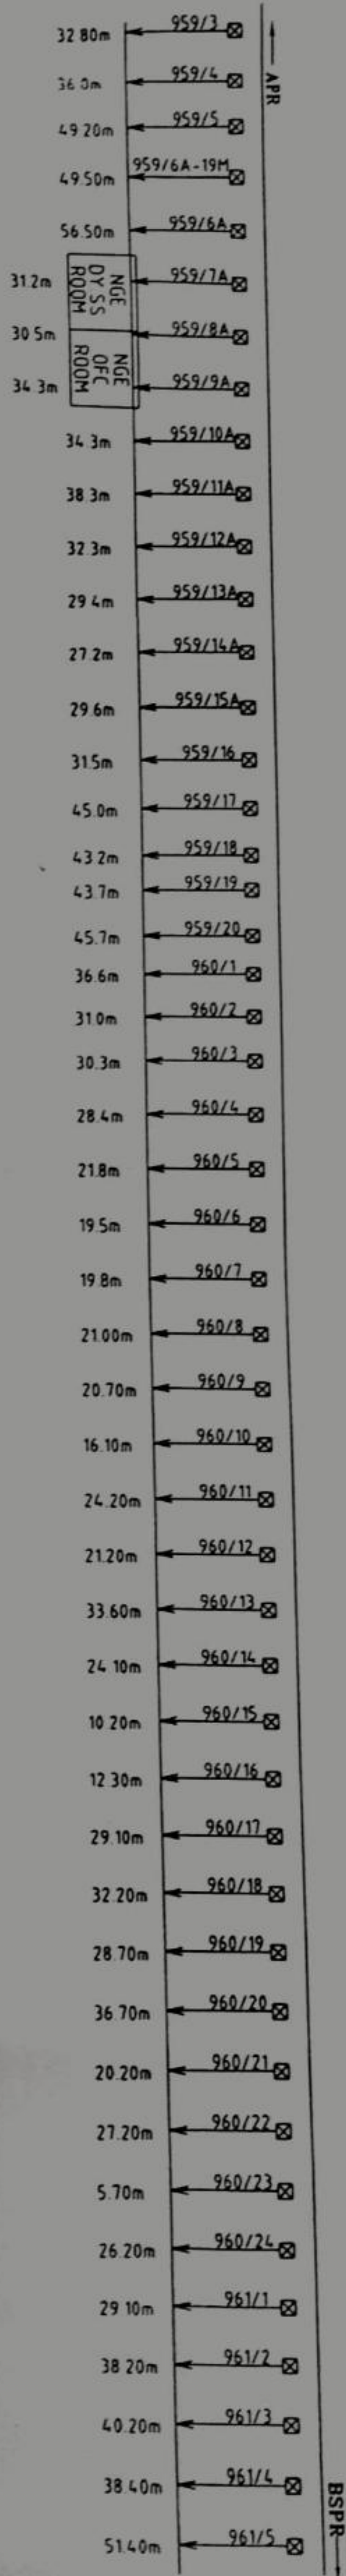




OFC CABLE
600 CABLE

960/9-8.40/21.0m


OFC CABLE
600 CABLE



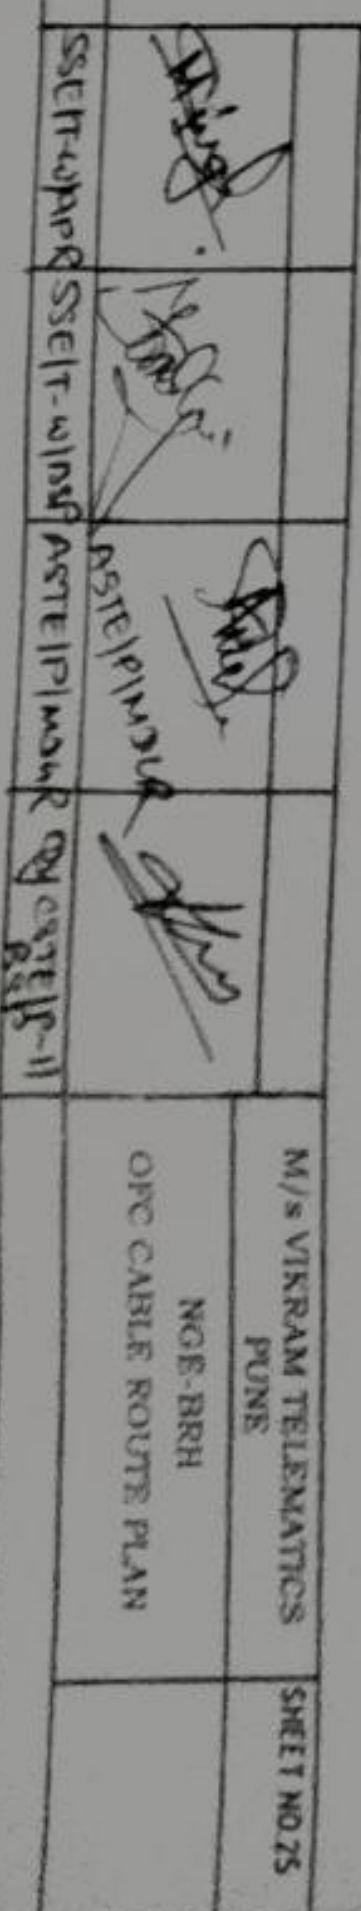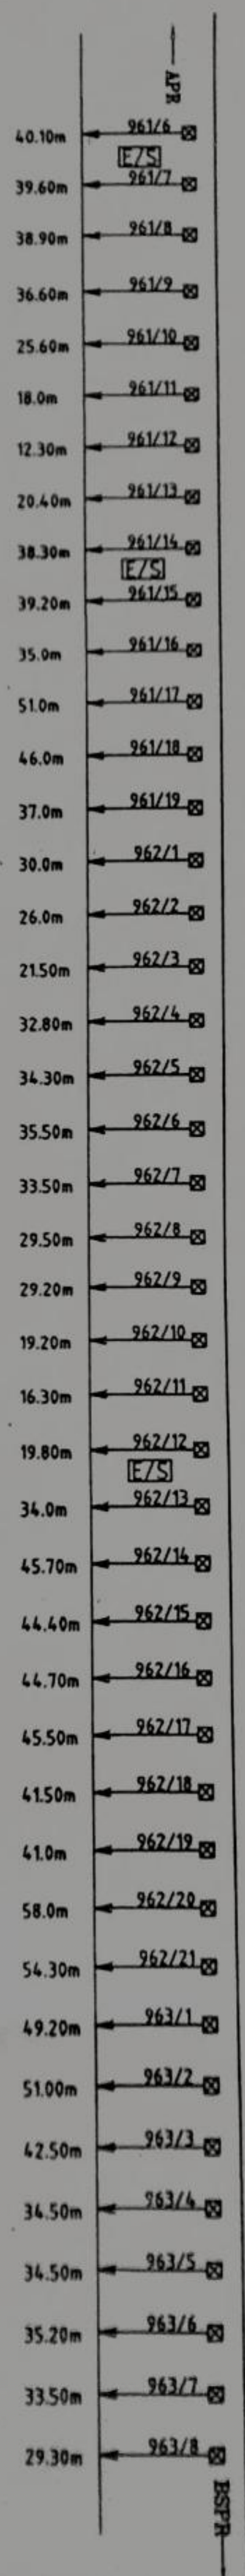

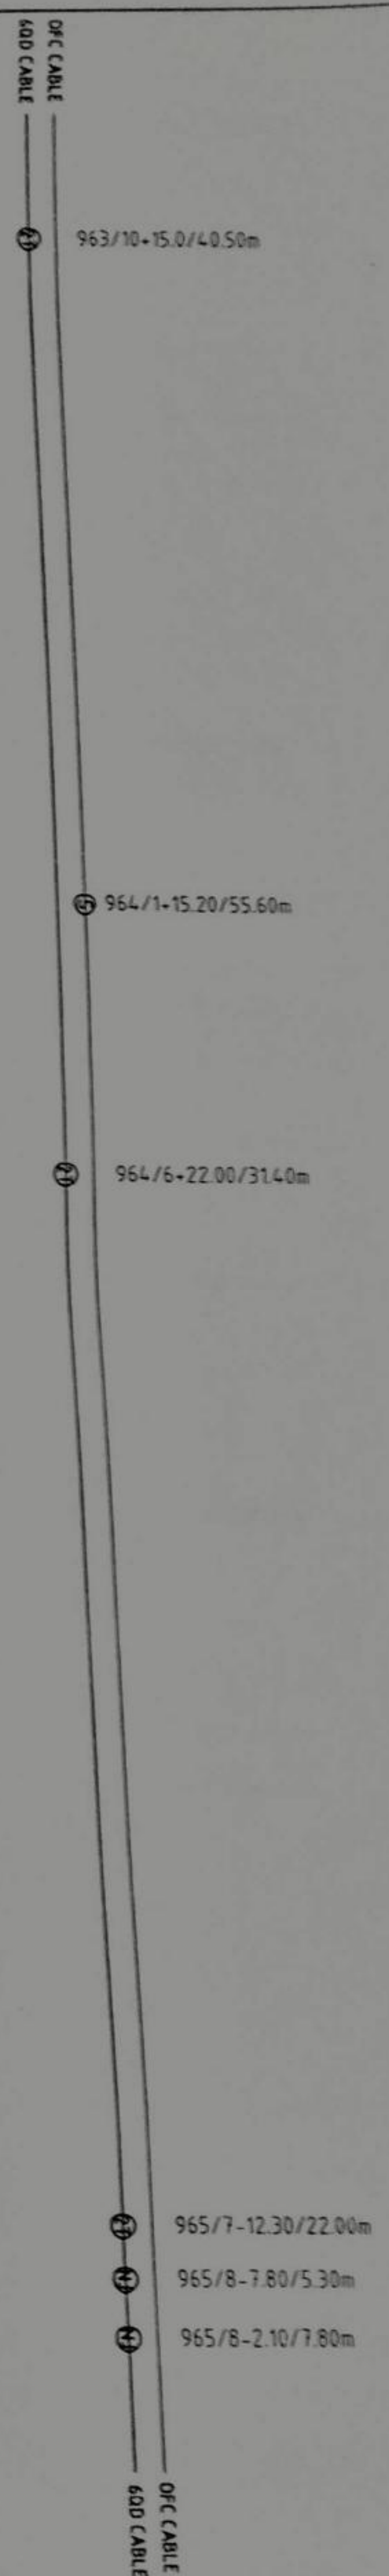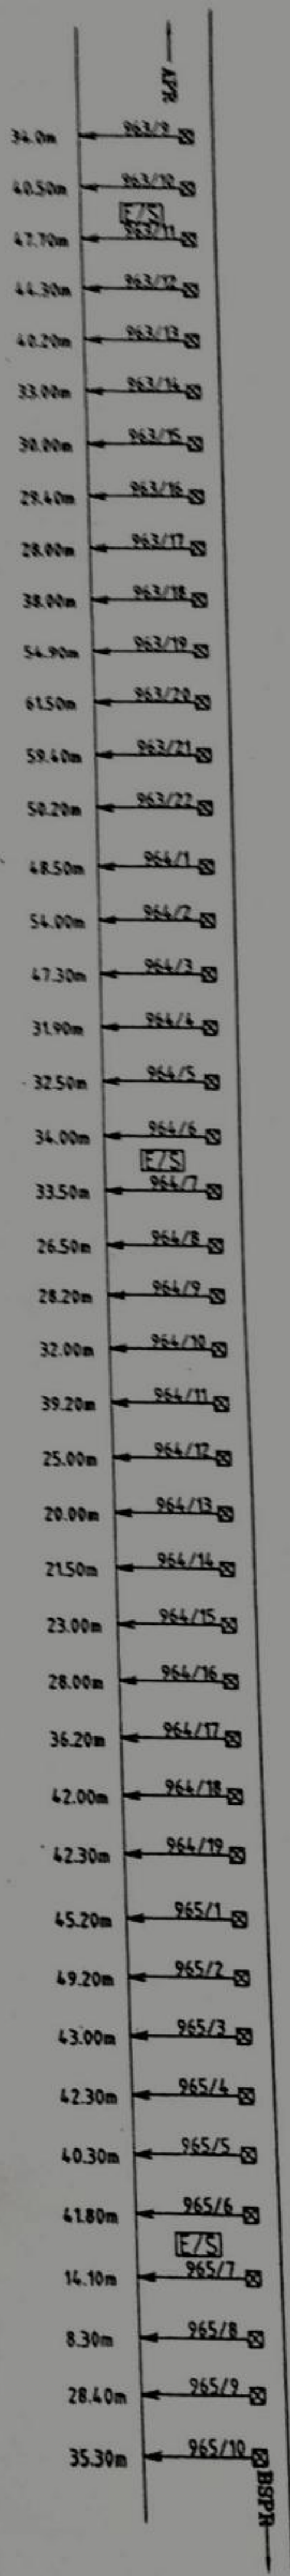

SS-IT-01/02/03/2438/24
--

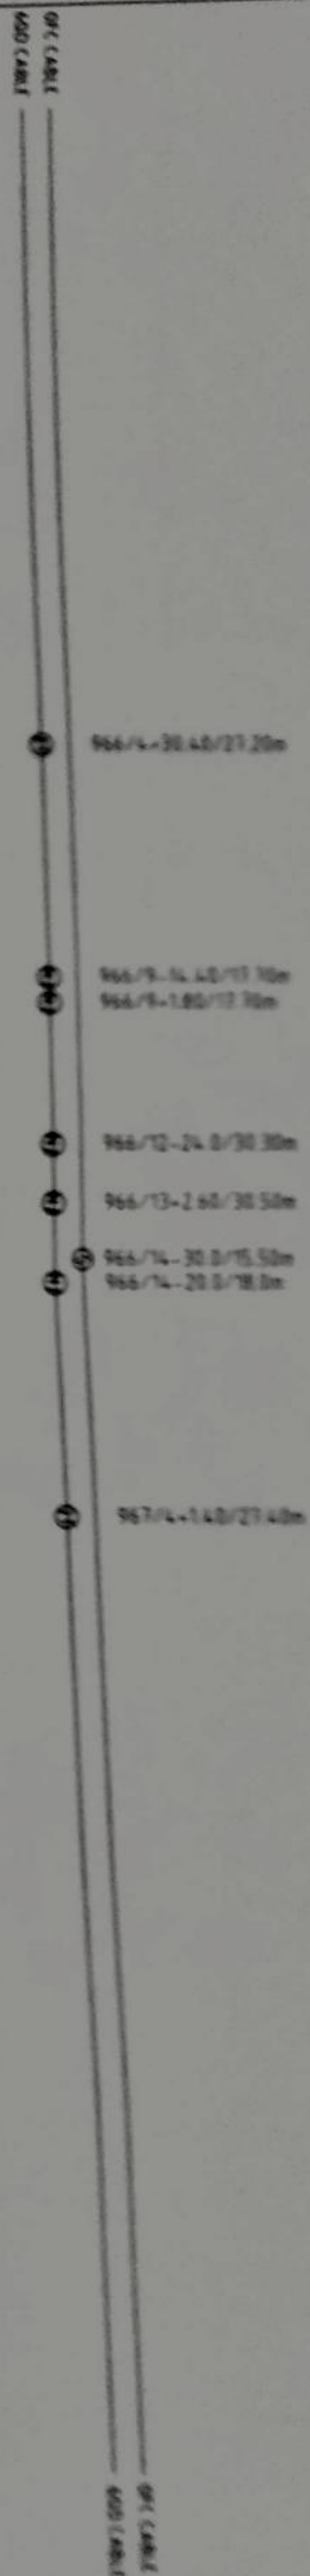[illegible]

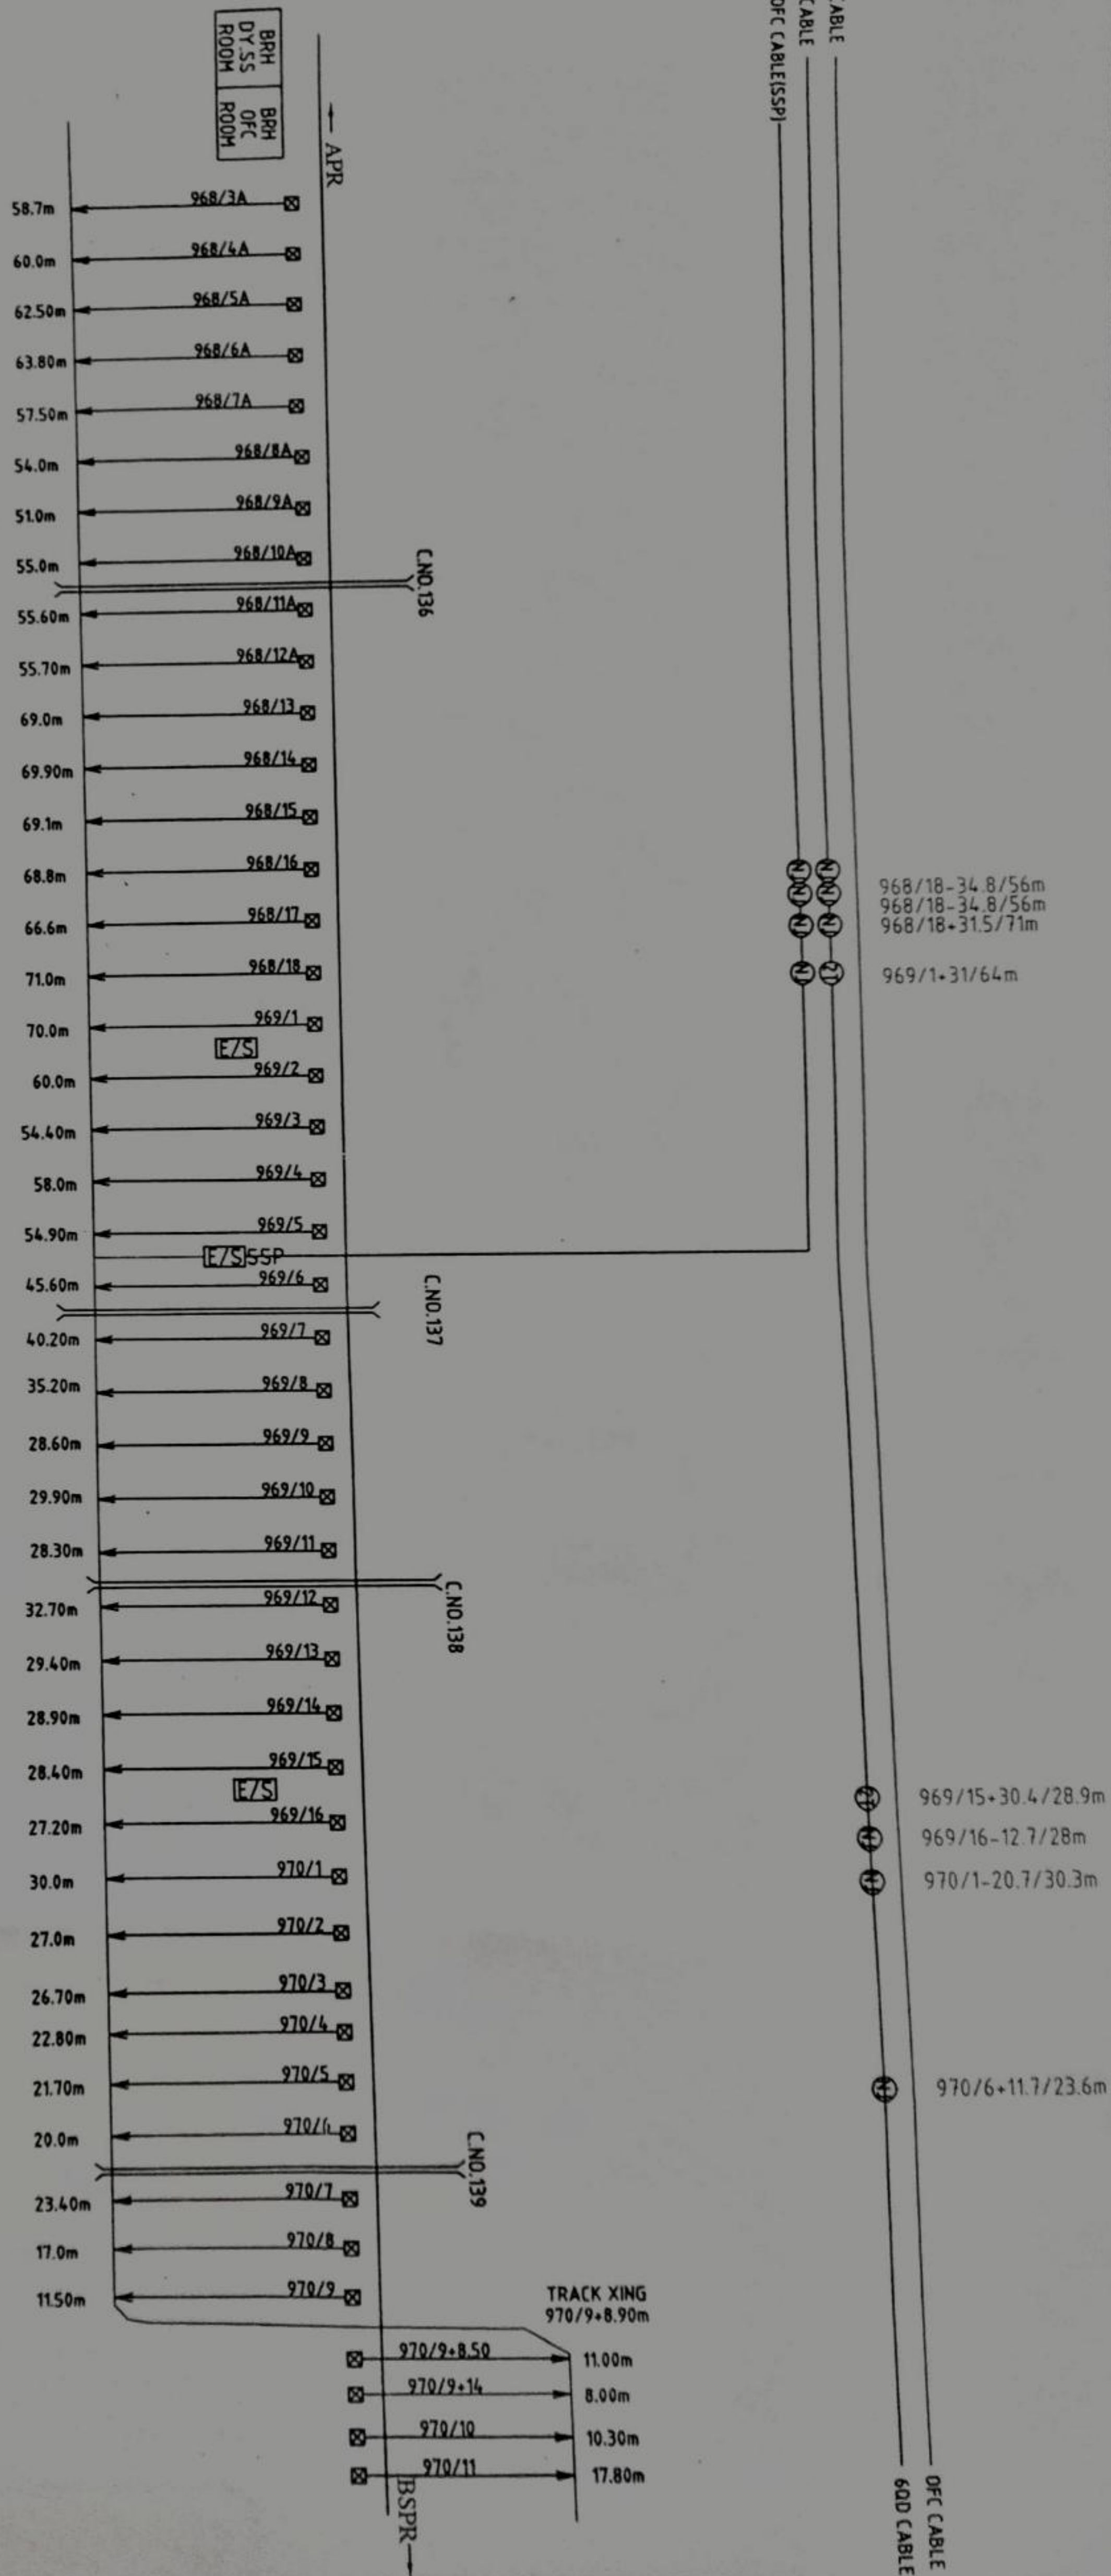


M/S VIKRAM TELEMATICS
PUNE


OFC CABLE ROUTE PLAN

SHEET NO.28


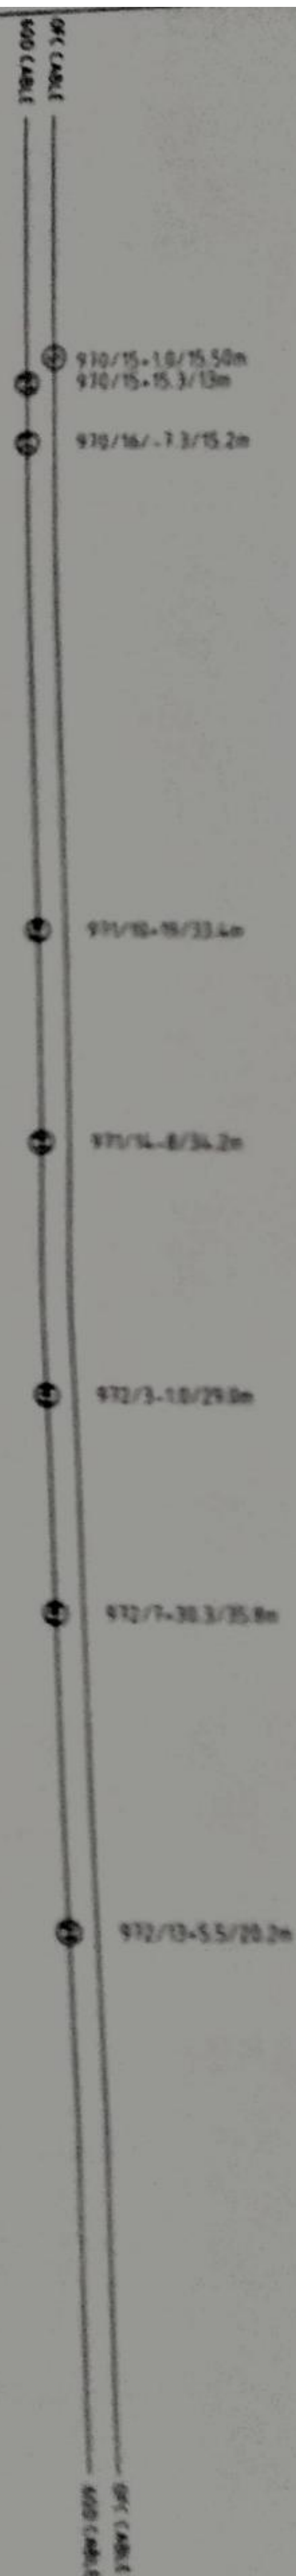


Scanned by TapScanner

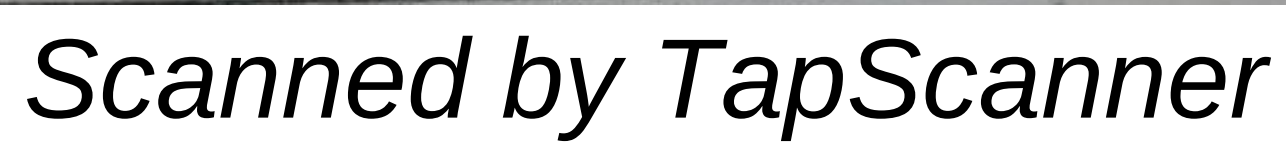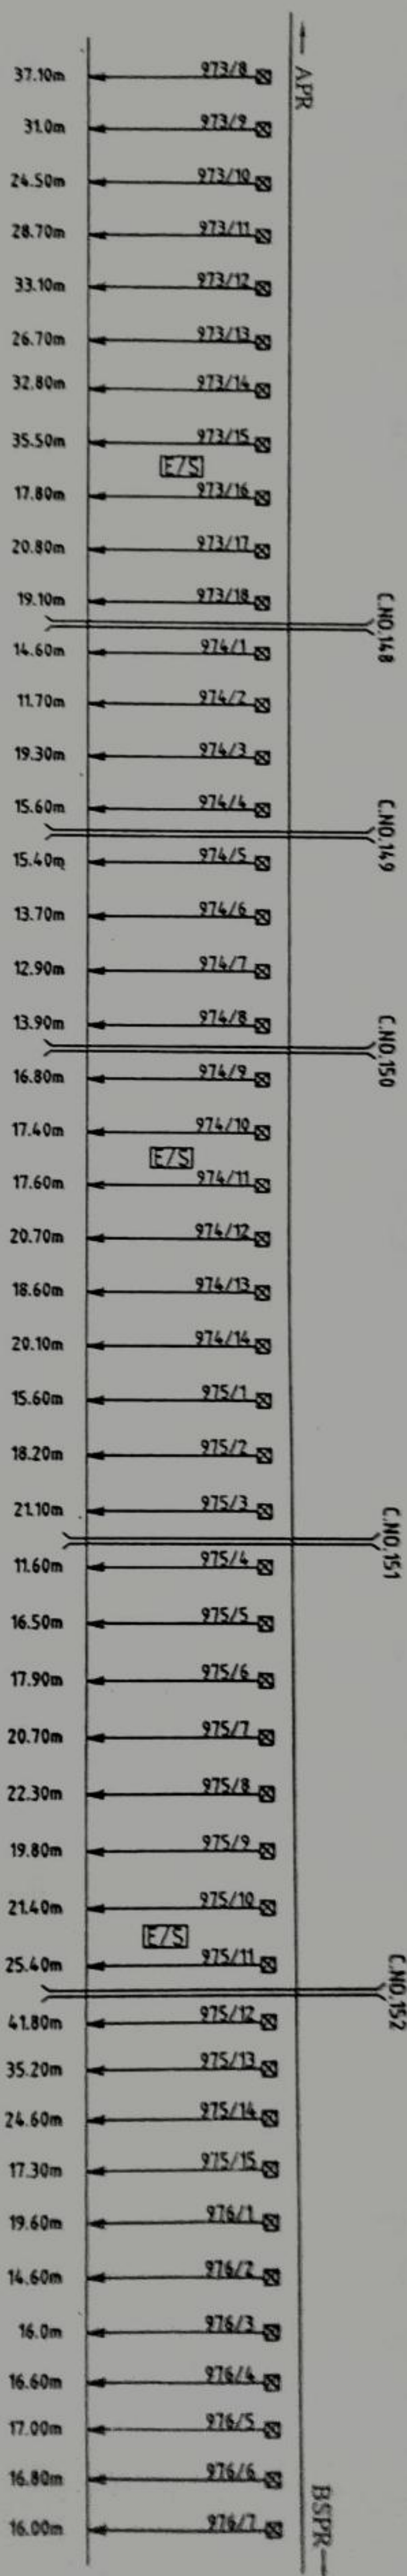

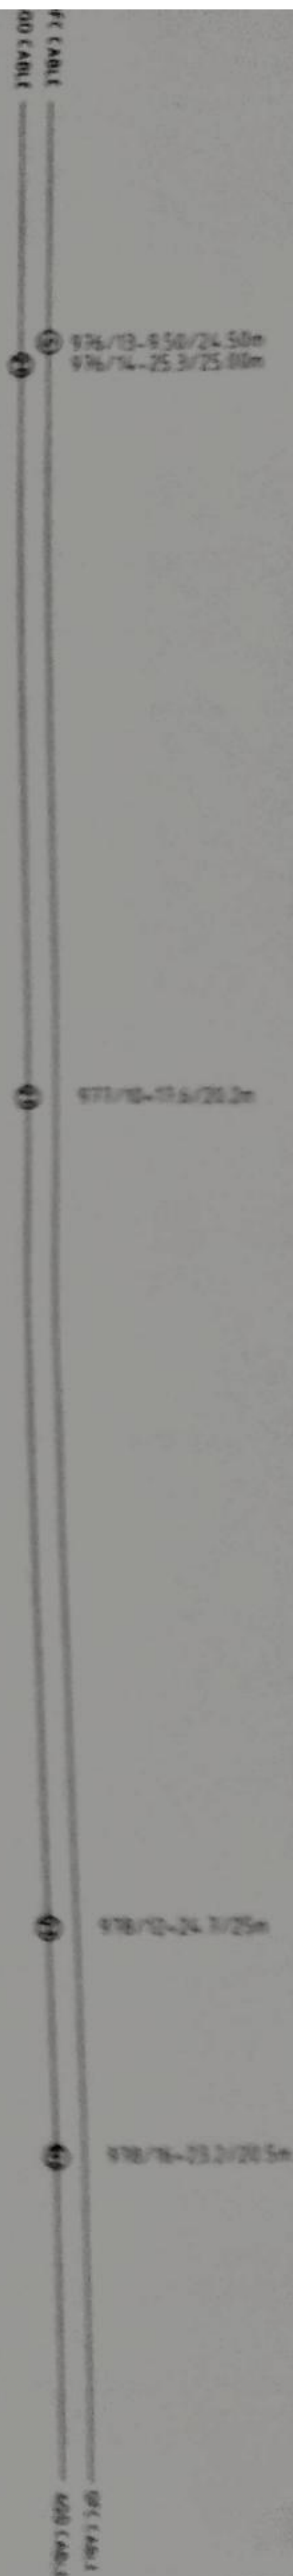


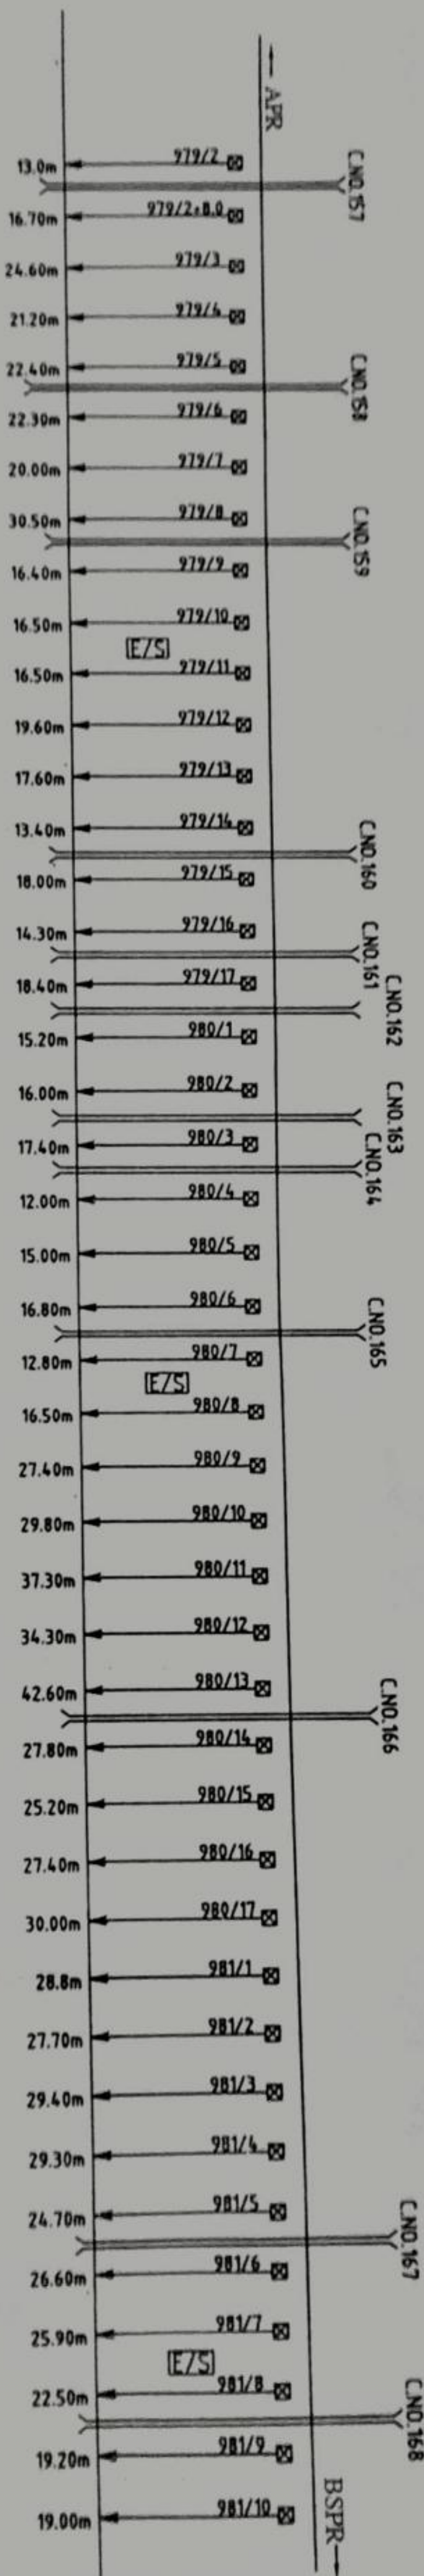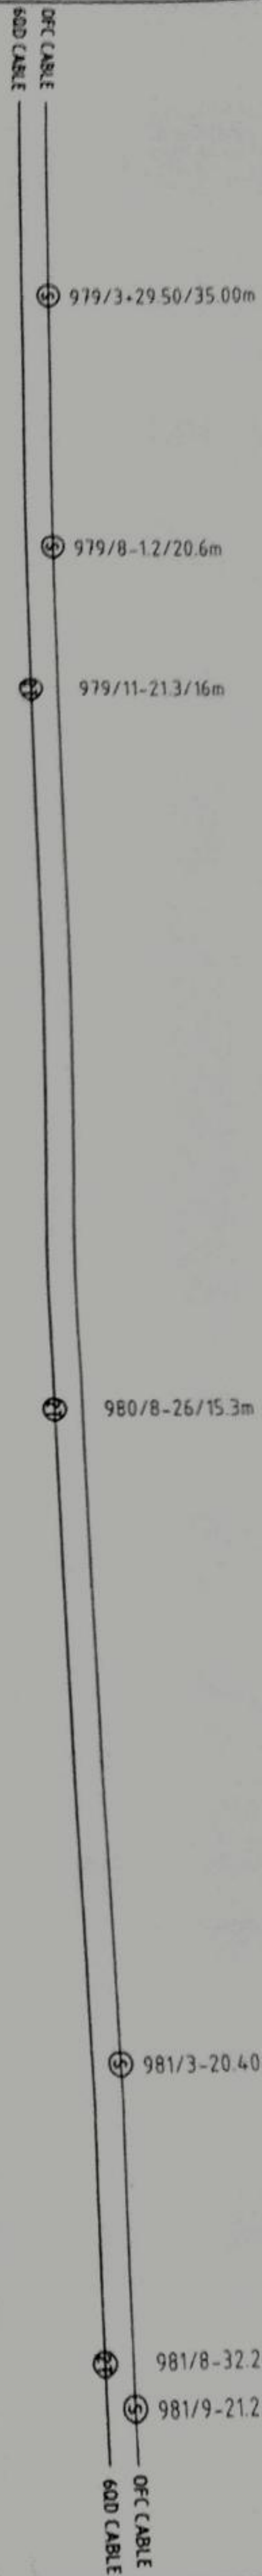

- LEGENDS**
- CABLE ROUTE
 - RAILWAY TRACK
 - LEVEL CROSSING GATE
 - CULVERT
 - ONE PAST
 - SPLITTING JOINT
 - 21 JOINT
 - WIDENING JOINT

CABLE
D CABLE

No of splice ②
981/12 → ±0.0/20.40 (OHE)
H.T.


976/13-9.50/24.50m

982/10-21/25.1m

983/9-12.8/19.2m

983/10-11.5/15m

OFC CABLE
GOD CABLE

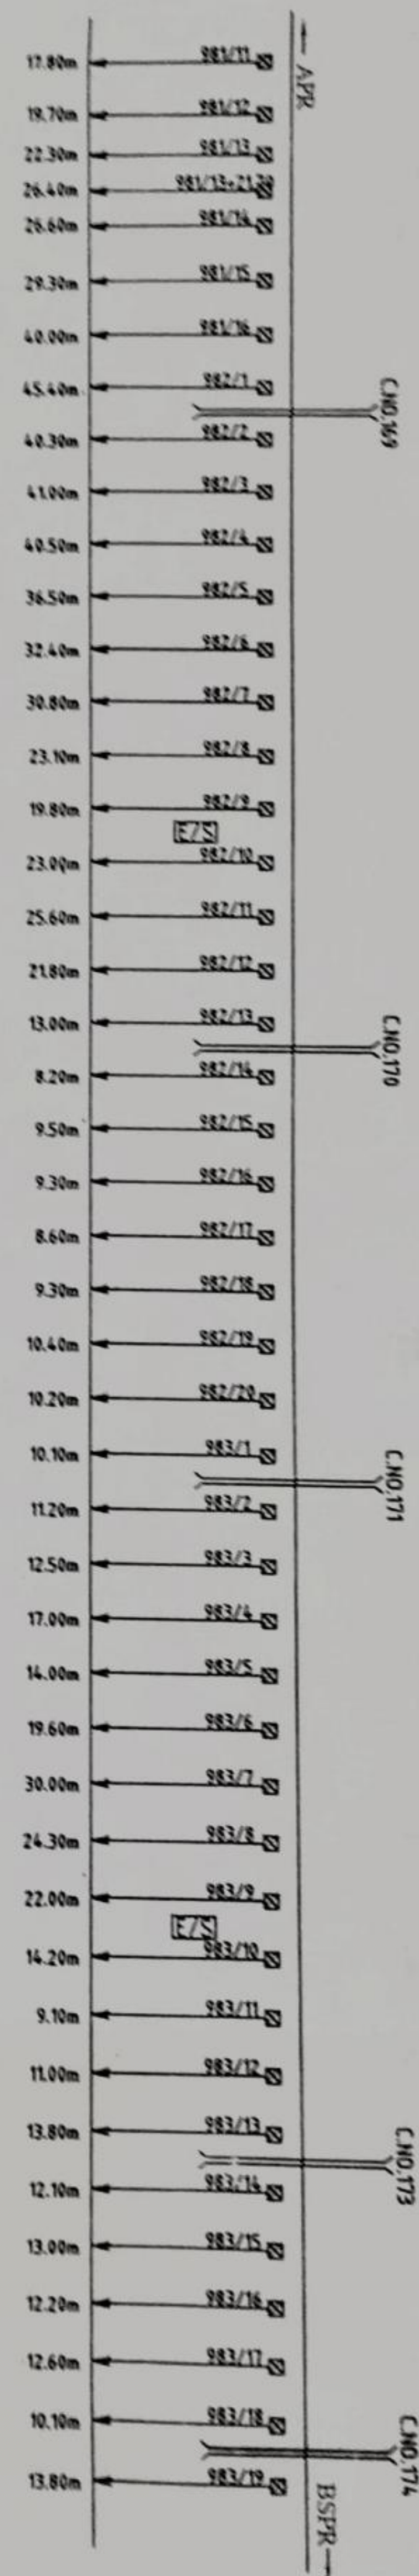


LEGENDS



- CABLE ROUTE
- RAILWAY TRACK
- LEVEL CROSSING GATE
- ② ONE MAST
- ⑤ SPACING JOINT
- ⑦ T-JOINT
- ⑨ NORMAL JOINT

M/s VIKRAM TELEMATICS
PUNE
BIRTH TO KTO
OFC CABLE ROUTE PLAN
SHEET NO.33

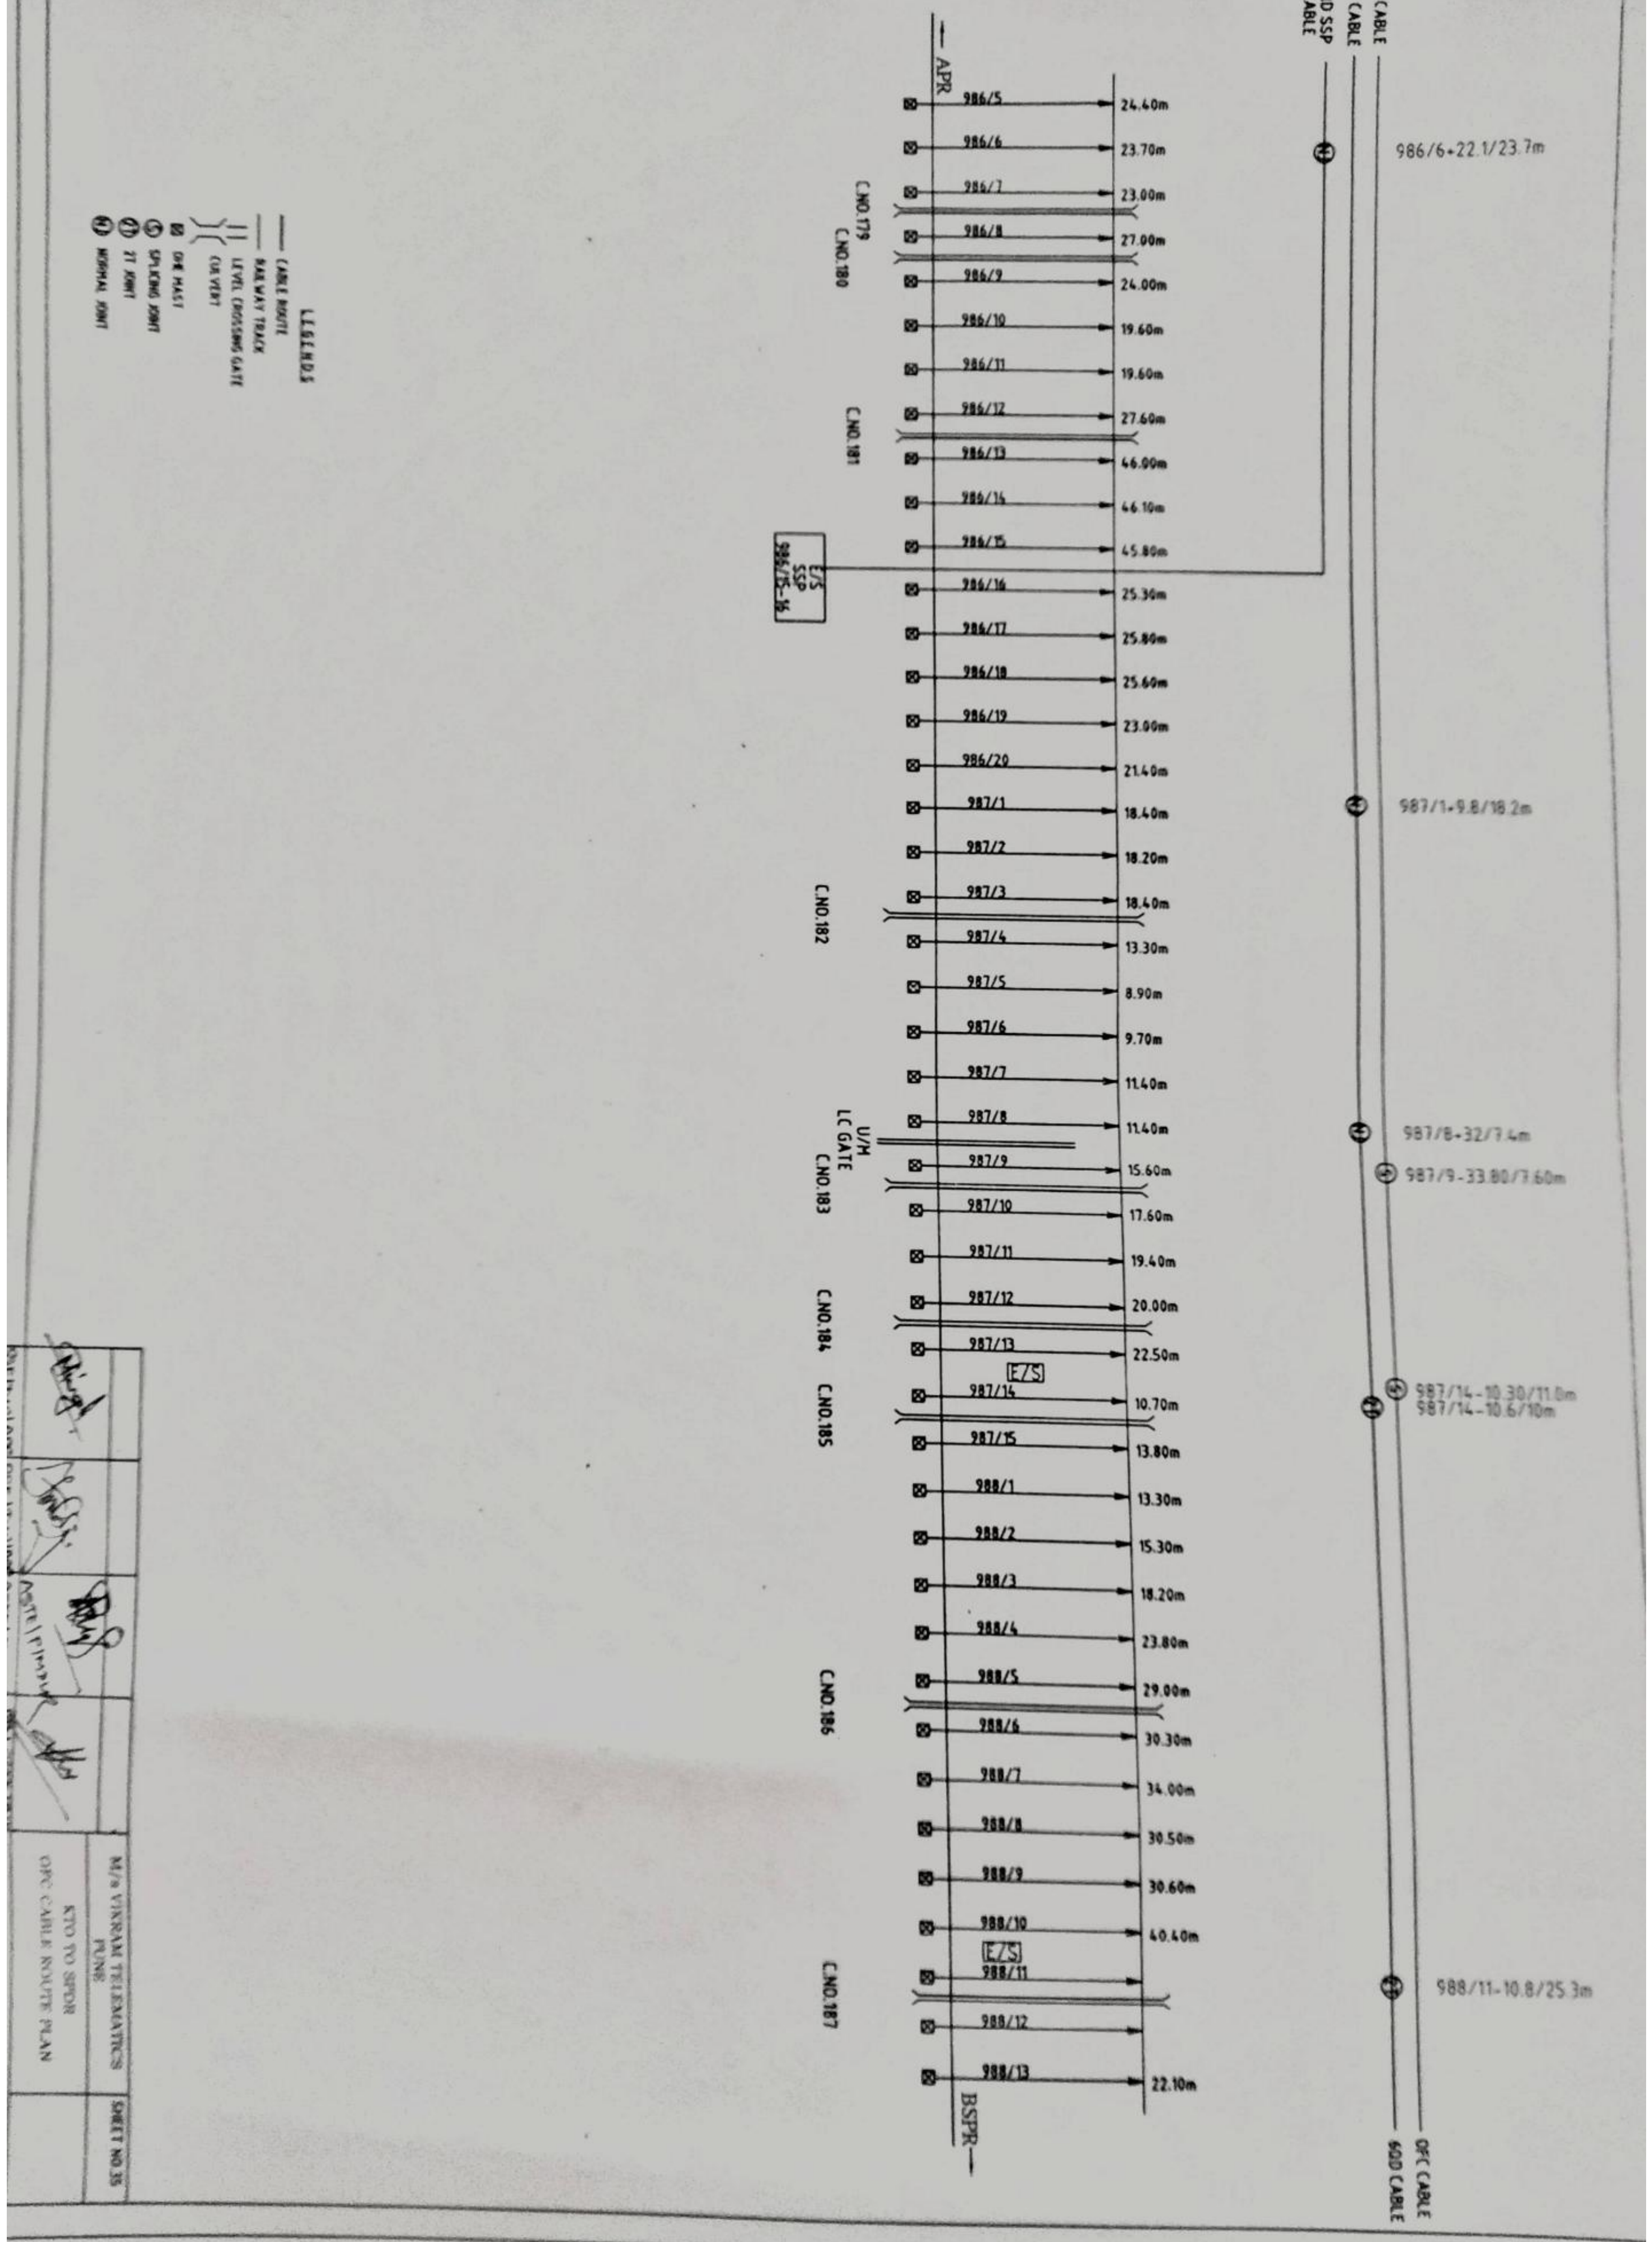

KTO TO SPDR							
CPC CABLE ROUTE PLAN							

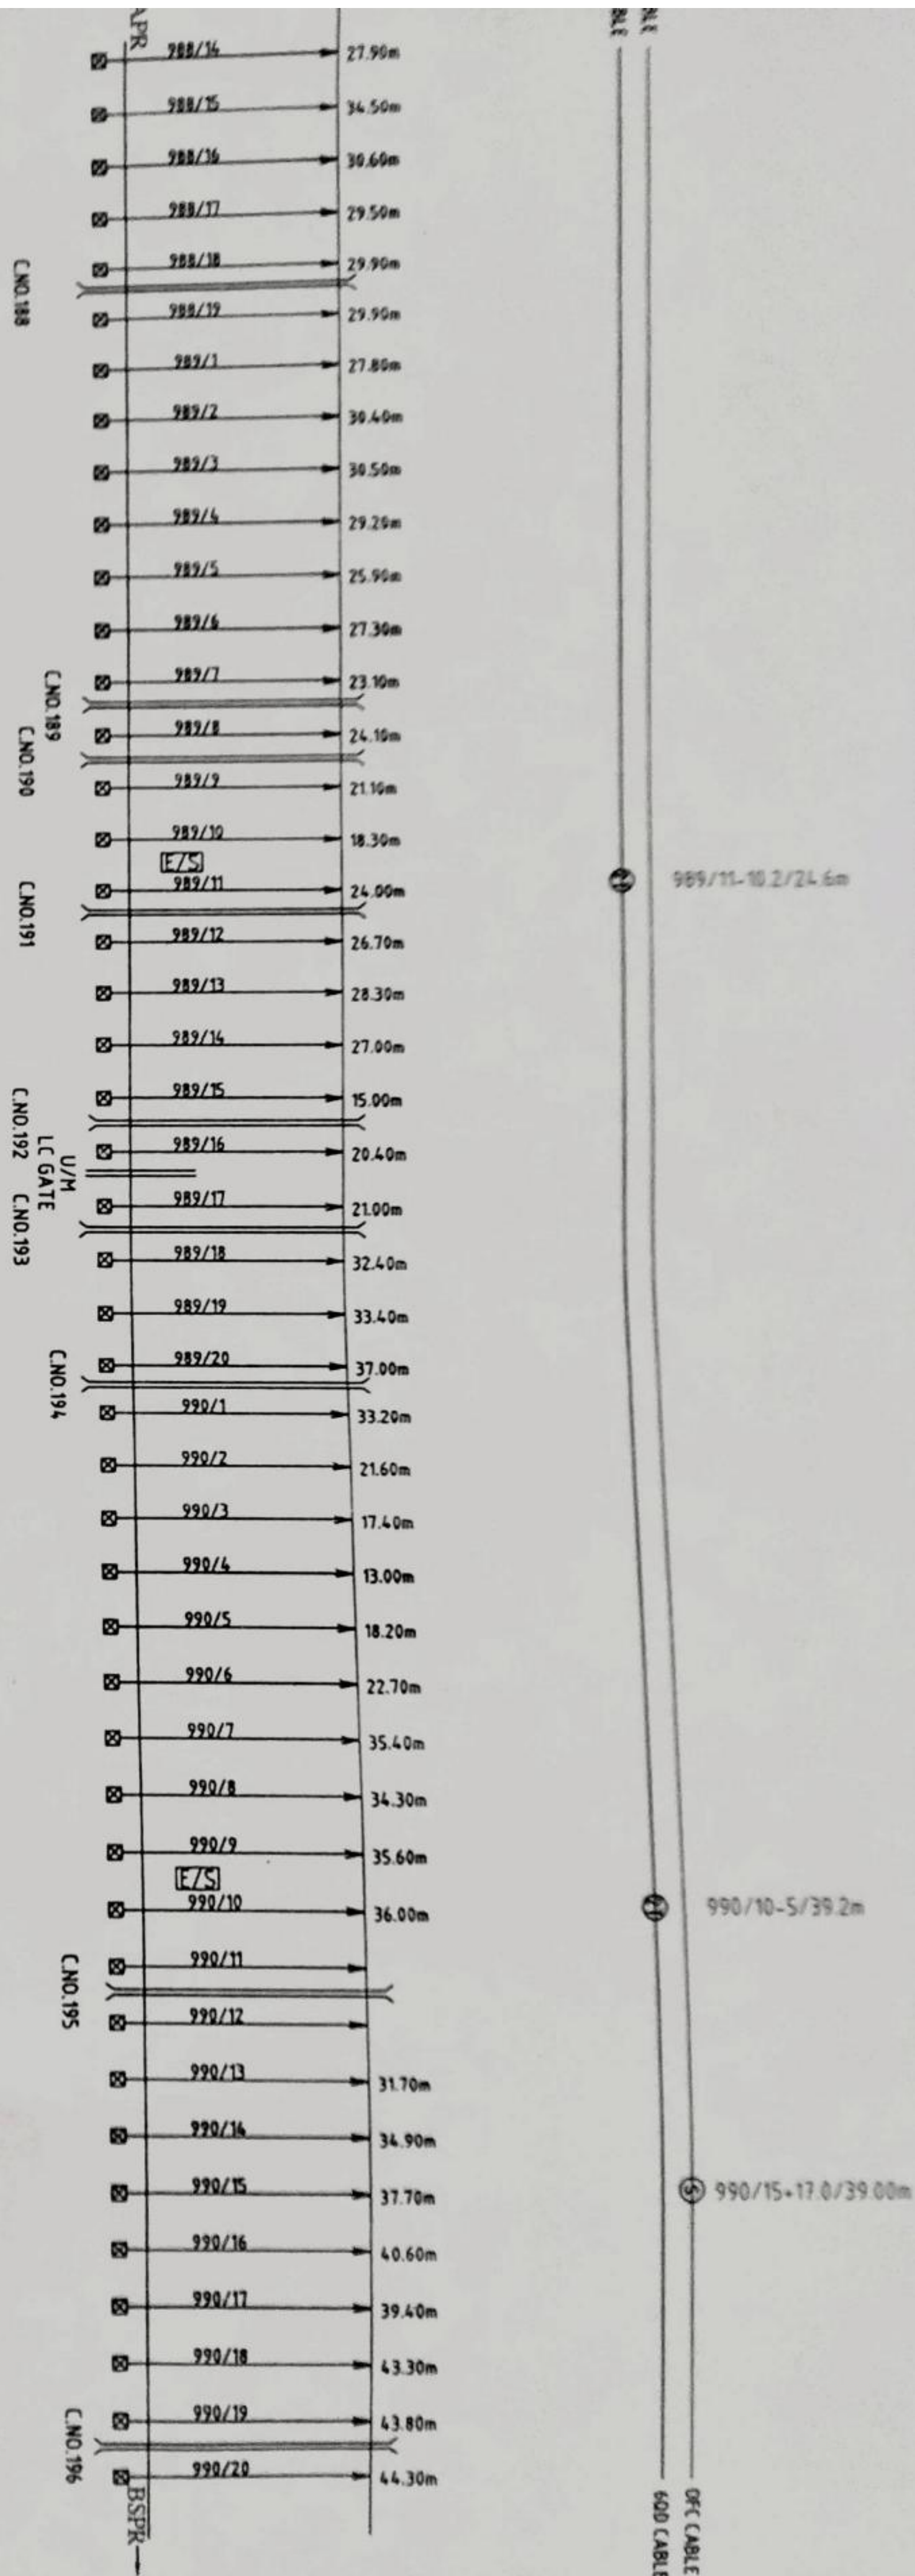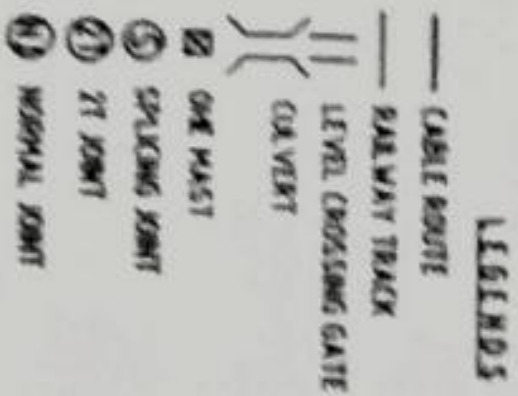



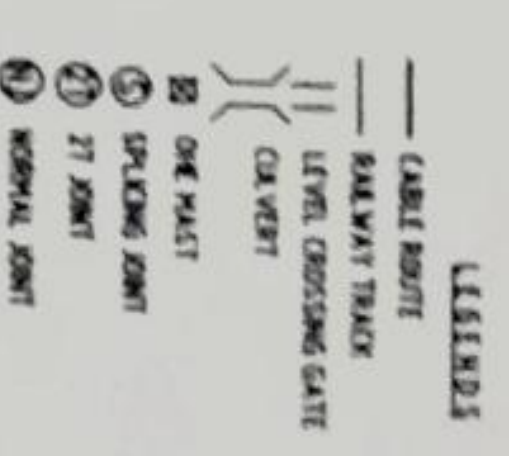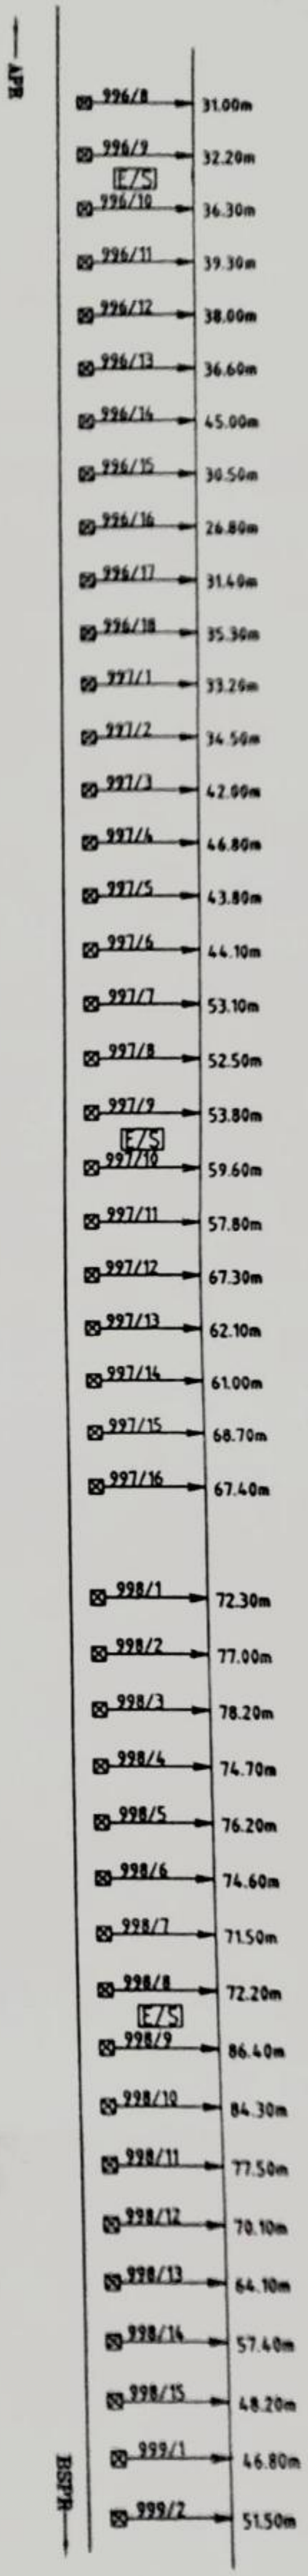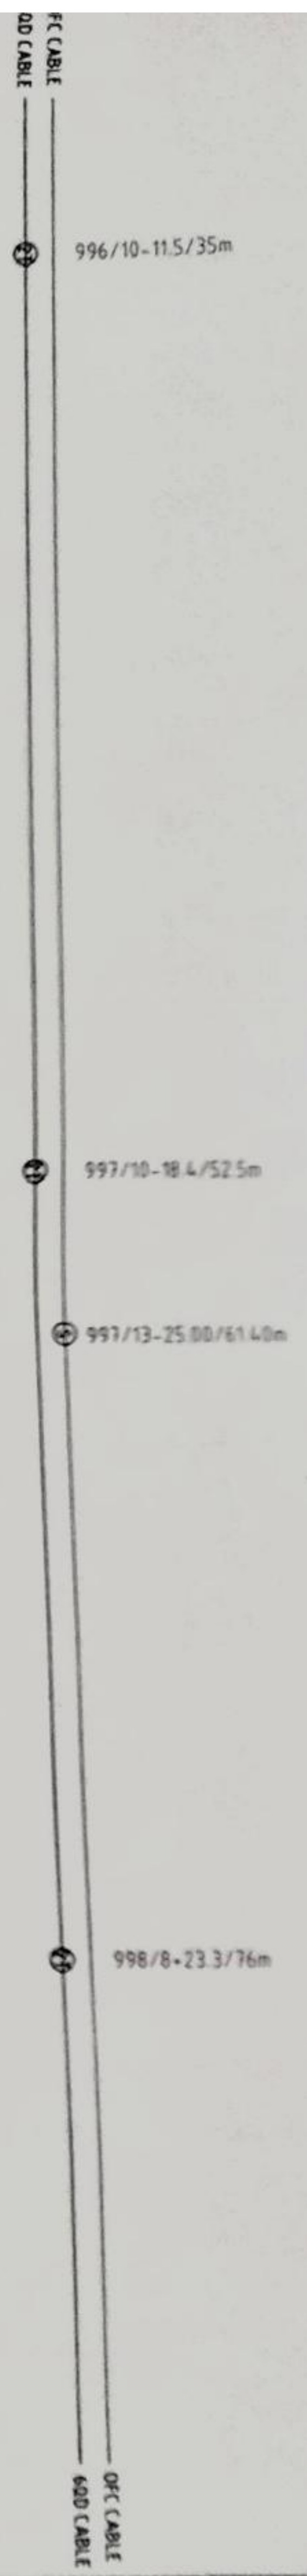

SPDR TO SJO	M/s VIRAM TELEMATICS	SHEET NO. 29
OFC CABLE ROUTE PLAN	PUNE	
SCALE: 1/1000		
DATE: 10/11/2014		
BY: [Signature]		
CHECKED: [Signature]		
APPROVED: [Signature]		

- LEGENDS**
- CABLE ROUTE
 - RAILWAY TRACK
 - LEVEL CROSSING GATE
 - CUT/VERT
 - ⊗ ONE MAST
 - ⊗ SPLICING JOINT
 - ⊗ 21 JOINT
 - ⊗ NORMAL JOINT

APR →

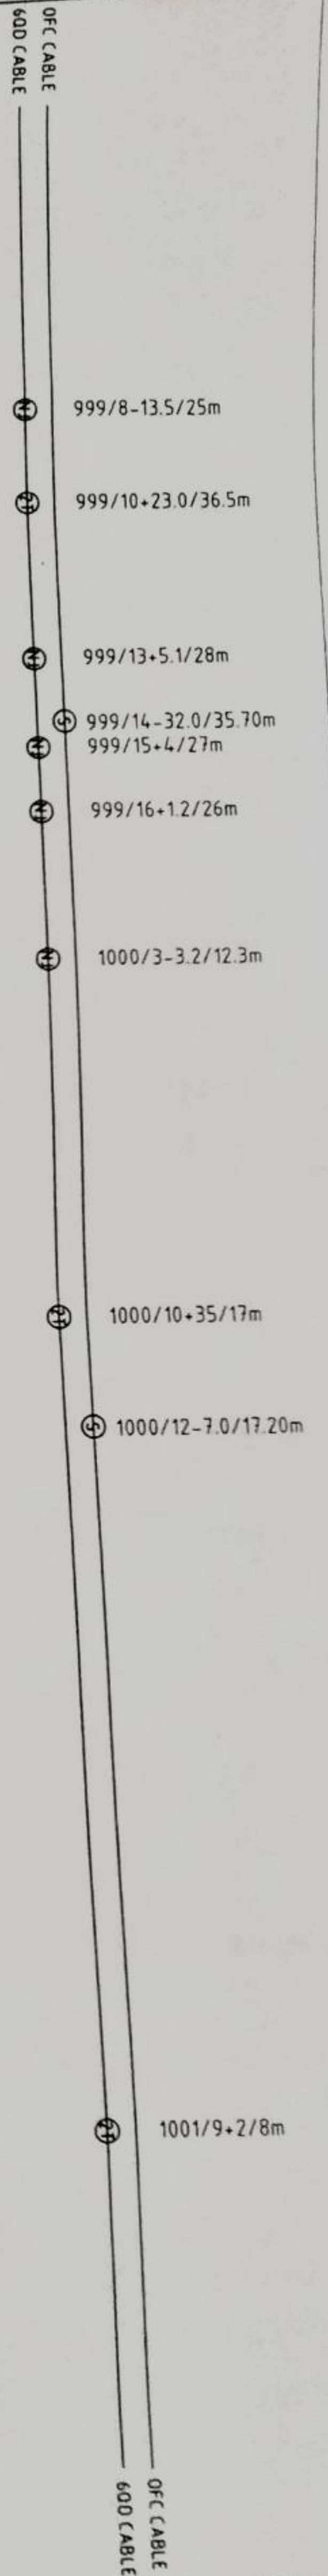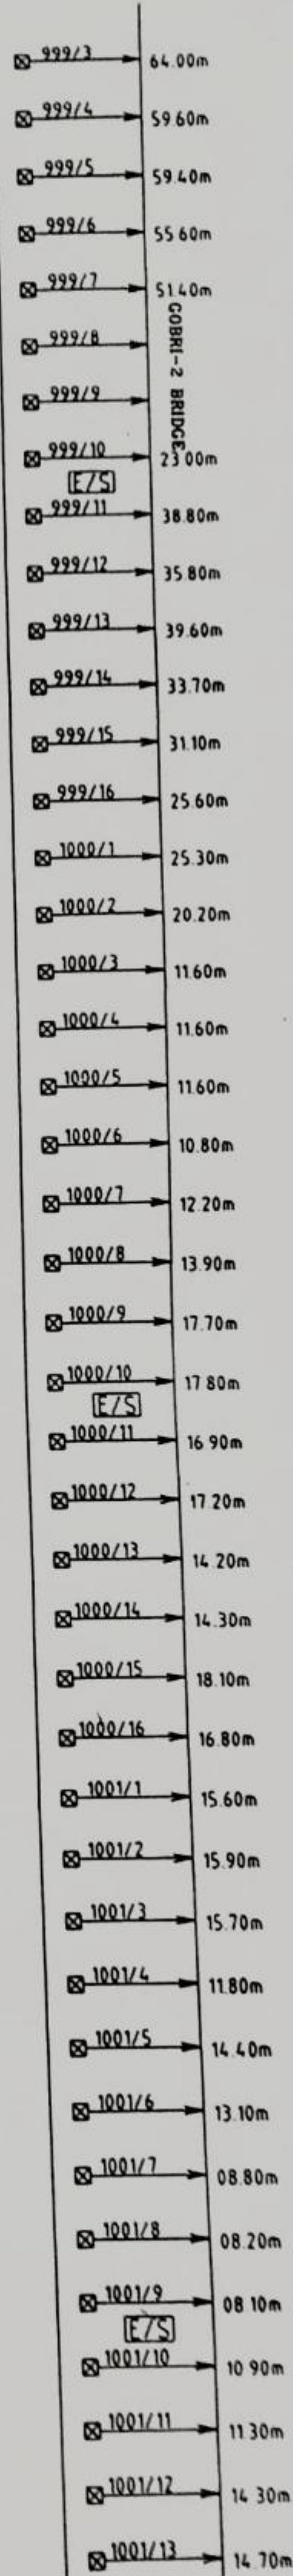

SPDR TO SJQ	M/s VIKRAM TELEMATICS PUNE	SHEET NO 40
OFC CABLE ROUTE PLAN		

OFC CABLE
600D CABLE
600D SSP
CABLE

1004/12	29.00m
1004/13	32.50m
1004/14	34.70m
1004/15	34.80m
1004/16	42.20m
1005/1	41.20m
1005/2	52.40m
1005/3	54.70m
1005/4	56.00m
1005/5	51.10m
1005/6	53.40m
1005/7	54.30m

OFC
NEW BUILDING SJO

W/ROOM
DY SS ROOM

DG
ROOM

TELECOM
CABLE HUT

1005/8	51.70m
1005/9	40.5m
1005/10	37.20m
1005/11	26.80m
1005/12	17.80m
1005/13	18.40m
1005/14	18.20m
1005/15	18.40m
1005/16	25.30m
1005/17	25.10m
1005/18	23.10m
1005/19	18.30m
1006/1	16.30m
1006/2	13.10m

E/S

1006/3	15.40m
1006/4	16.50m
1006/5	19.80m
1006/6	15.90m
1006/7	15.40m
1006/8	18.90m

BSPR

1006/2+16.80/12.8m

1006/6-26/16.7m


OFC CABLE
600D CABLE

LEGENDS




- CABLE ROUTE
- RAILWAY TRACK
- LEVEL CROSSING GATE
- CULVERT
- O/E MAST
- SPLICING JOINT
- 27 JOINT
- NORMAL JOINT

ADANT SDG



SSEIT-10/100	SSEIT-10/100	ASTE/10/100	ASTE/10/100	ASTE/10/100	ASTE/10/100	M/s VIKRAM TELEMATICS PUNE	SHEET NO. 42
SPDR-SJO-KJZ OFC CABLE ROUTE PLAN							

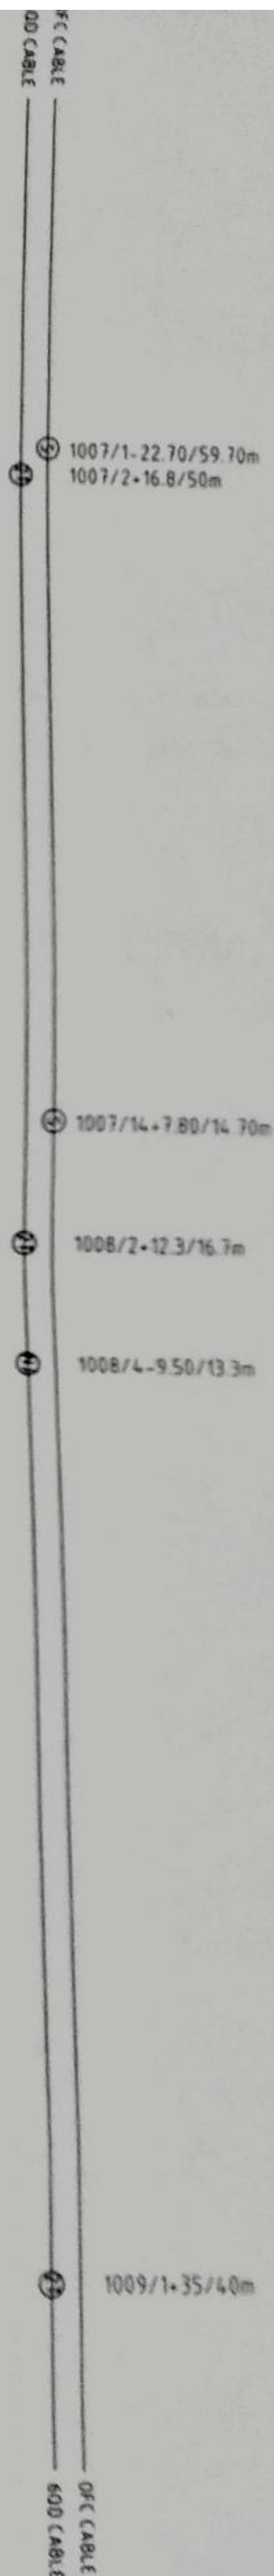


Scanned by TapScanner

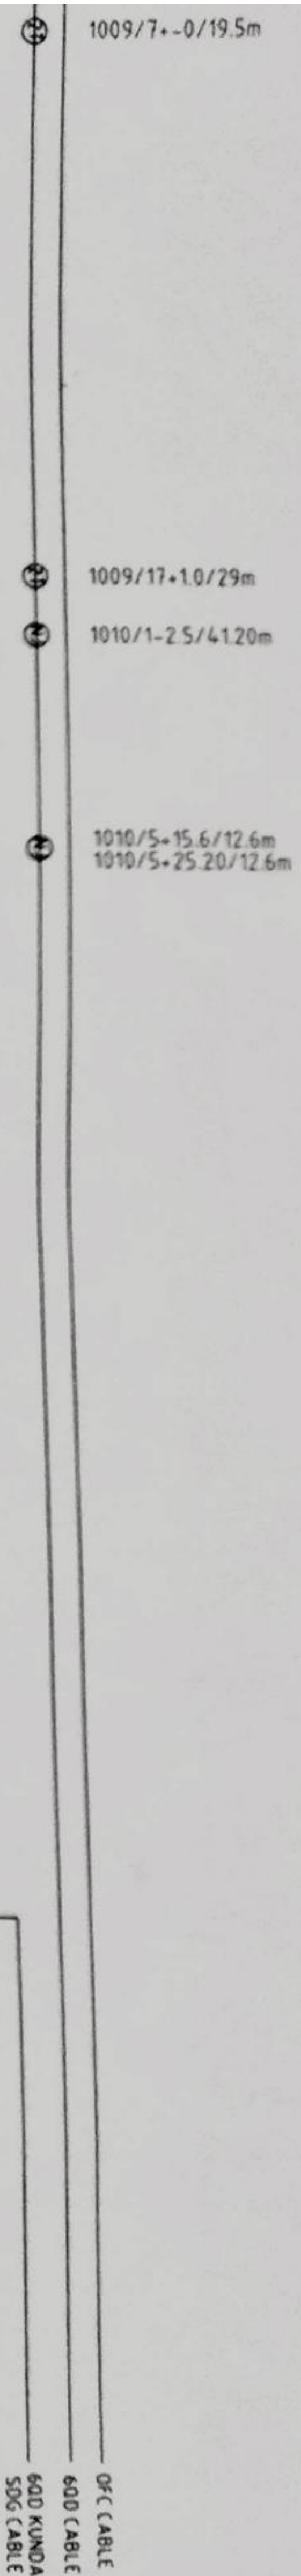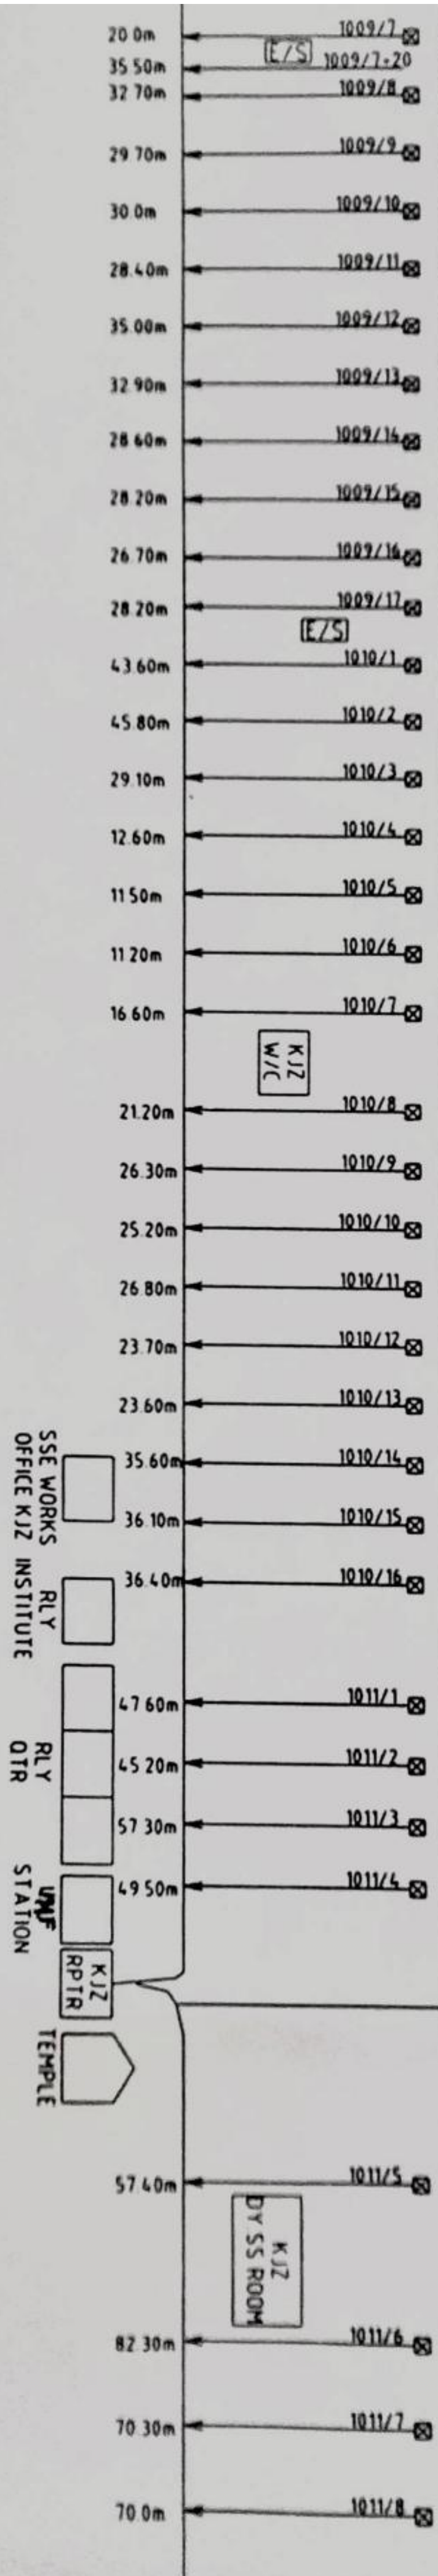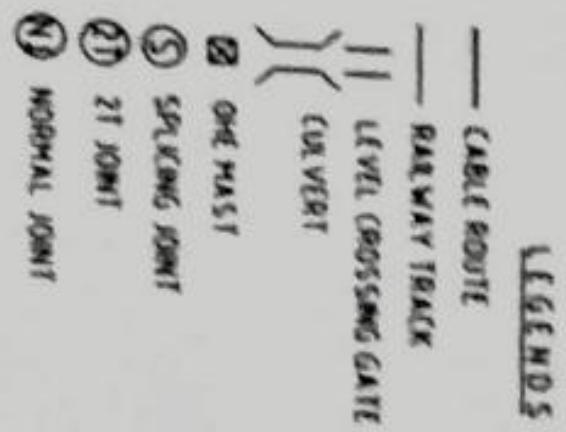


SSEIT-4) AND SSEIT-4) NOT ASSE/P/11	M/S VINAYAK TELEMATICS PUNE	SHEET NO 44
SSEIT-4) AND SSEIT-4) NOT ASSE/P/11	SJO KJZ-BSPR	OPC CABLE ROUTE PLAN

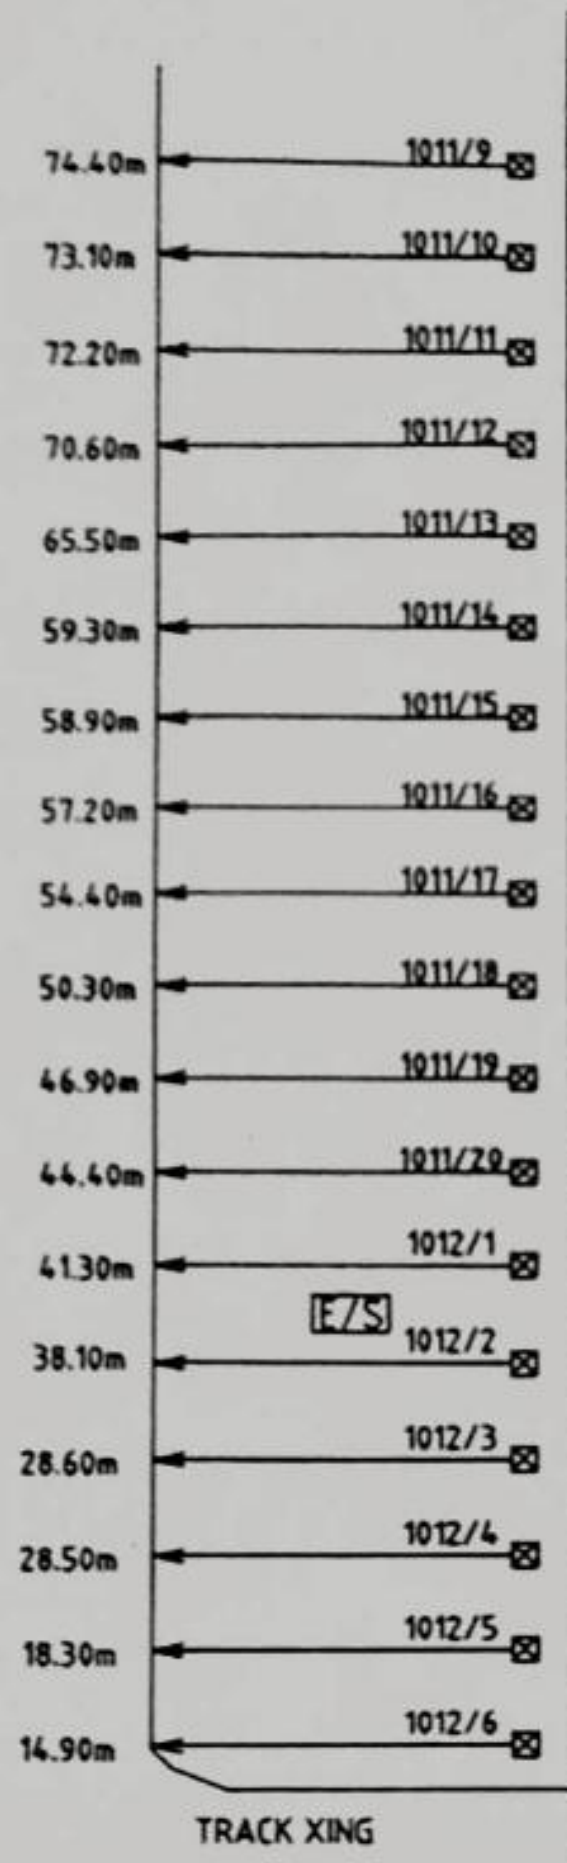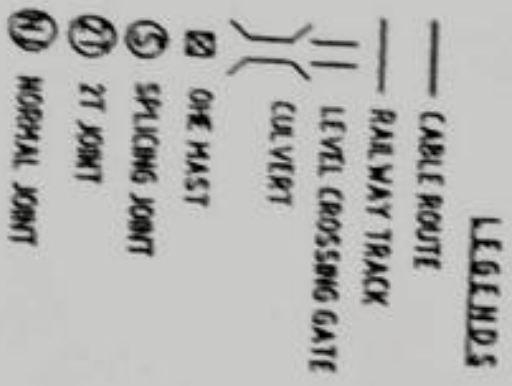



TRACK XING

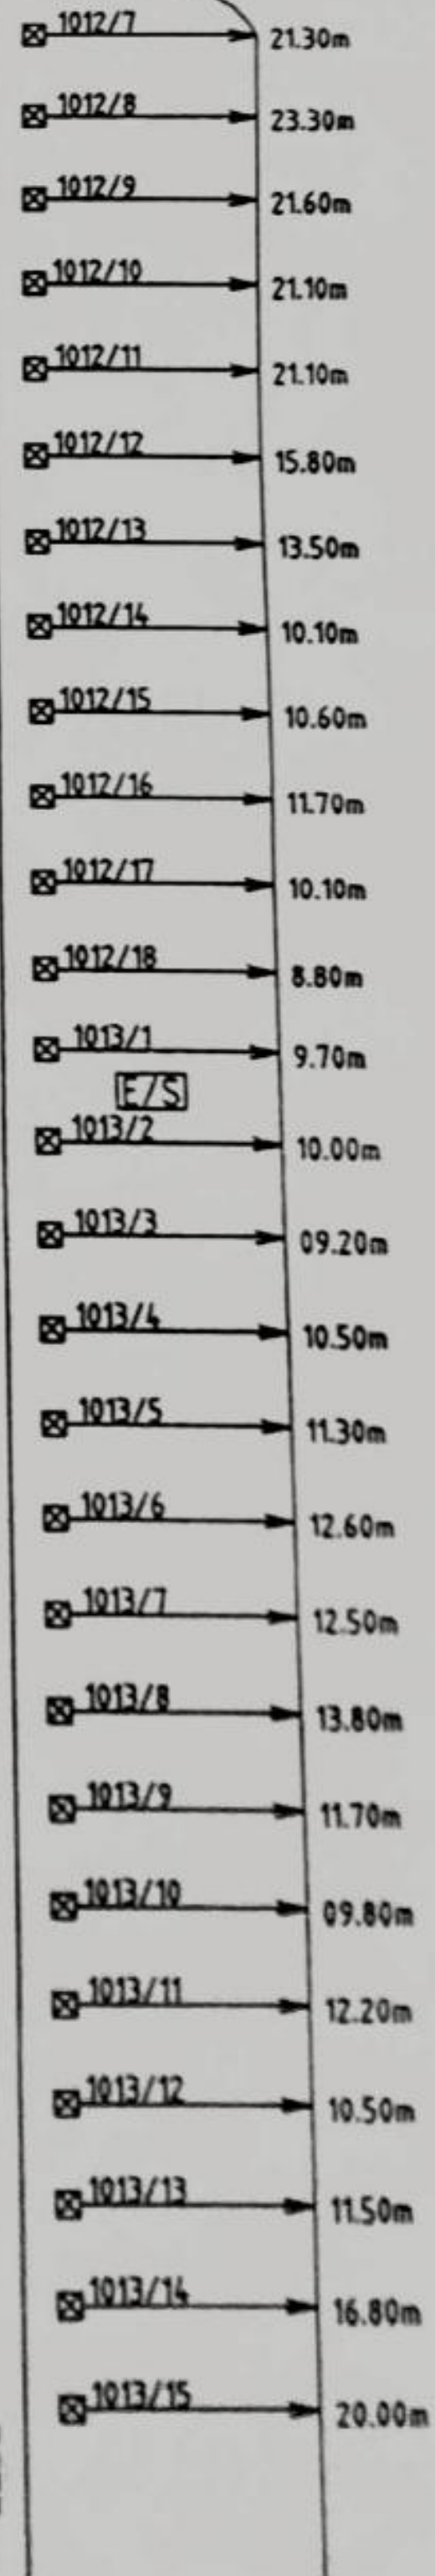

BSPR

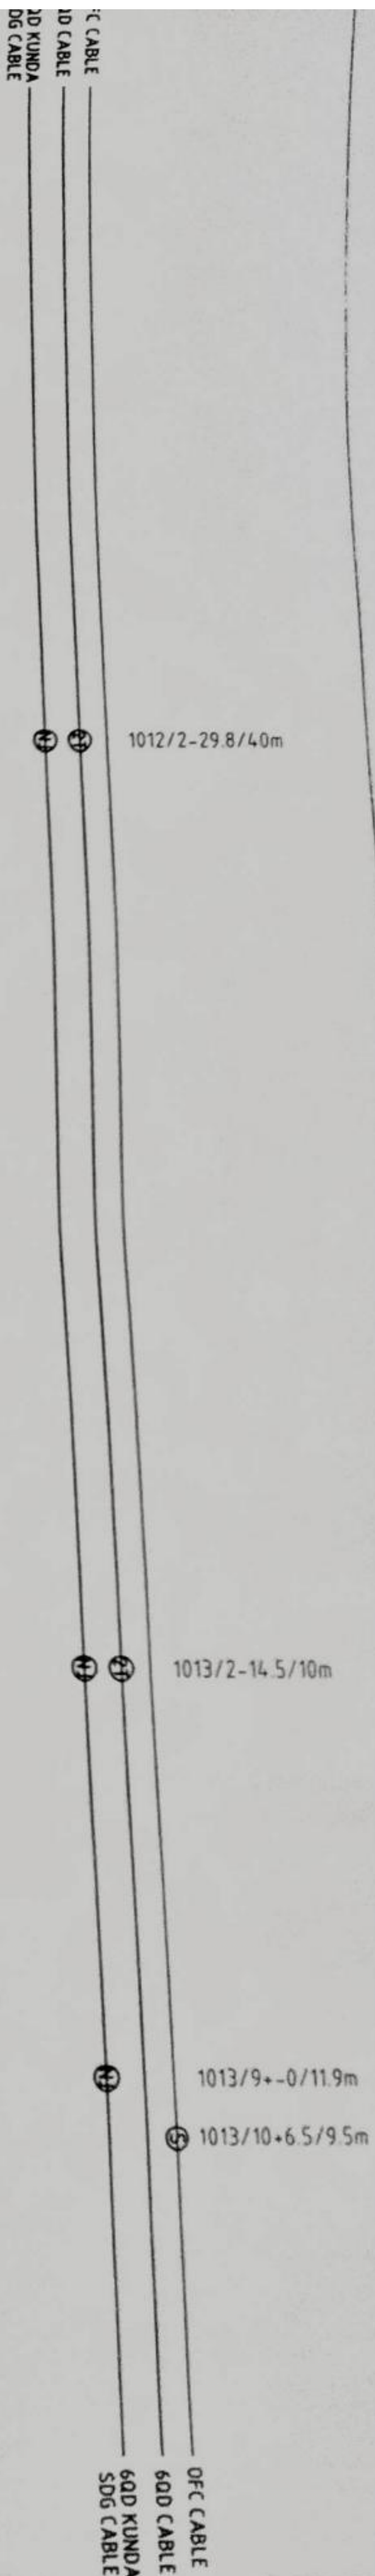

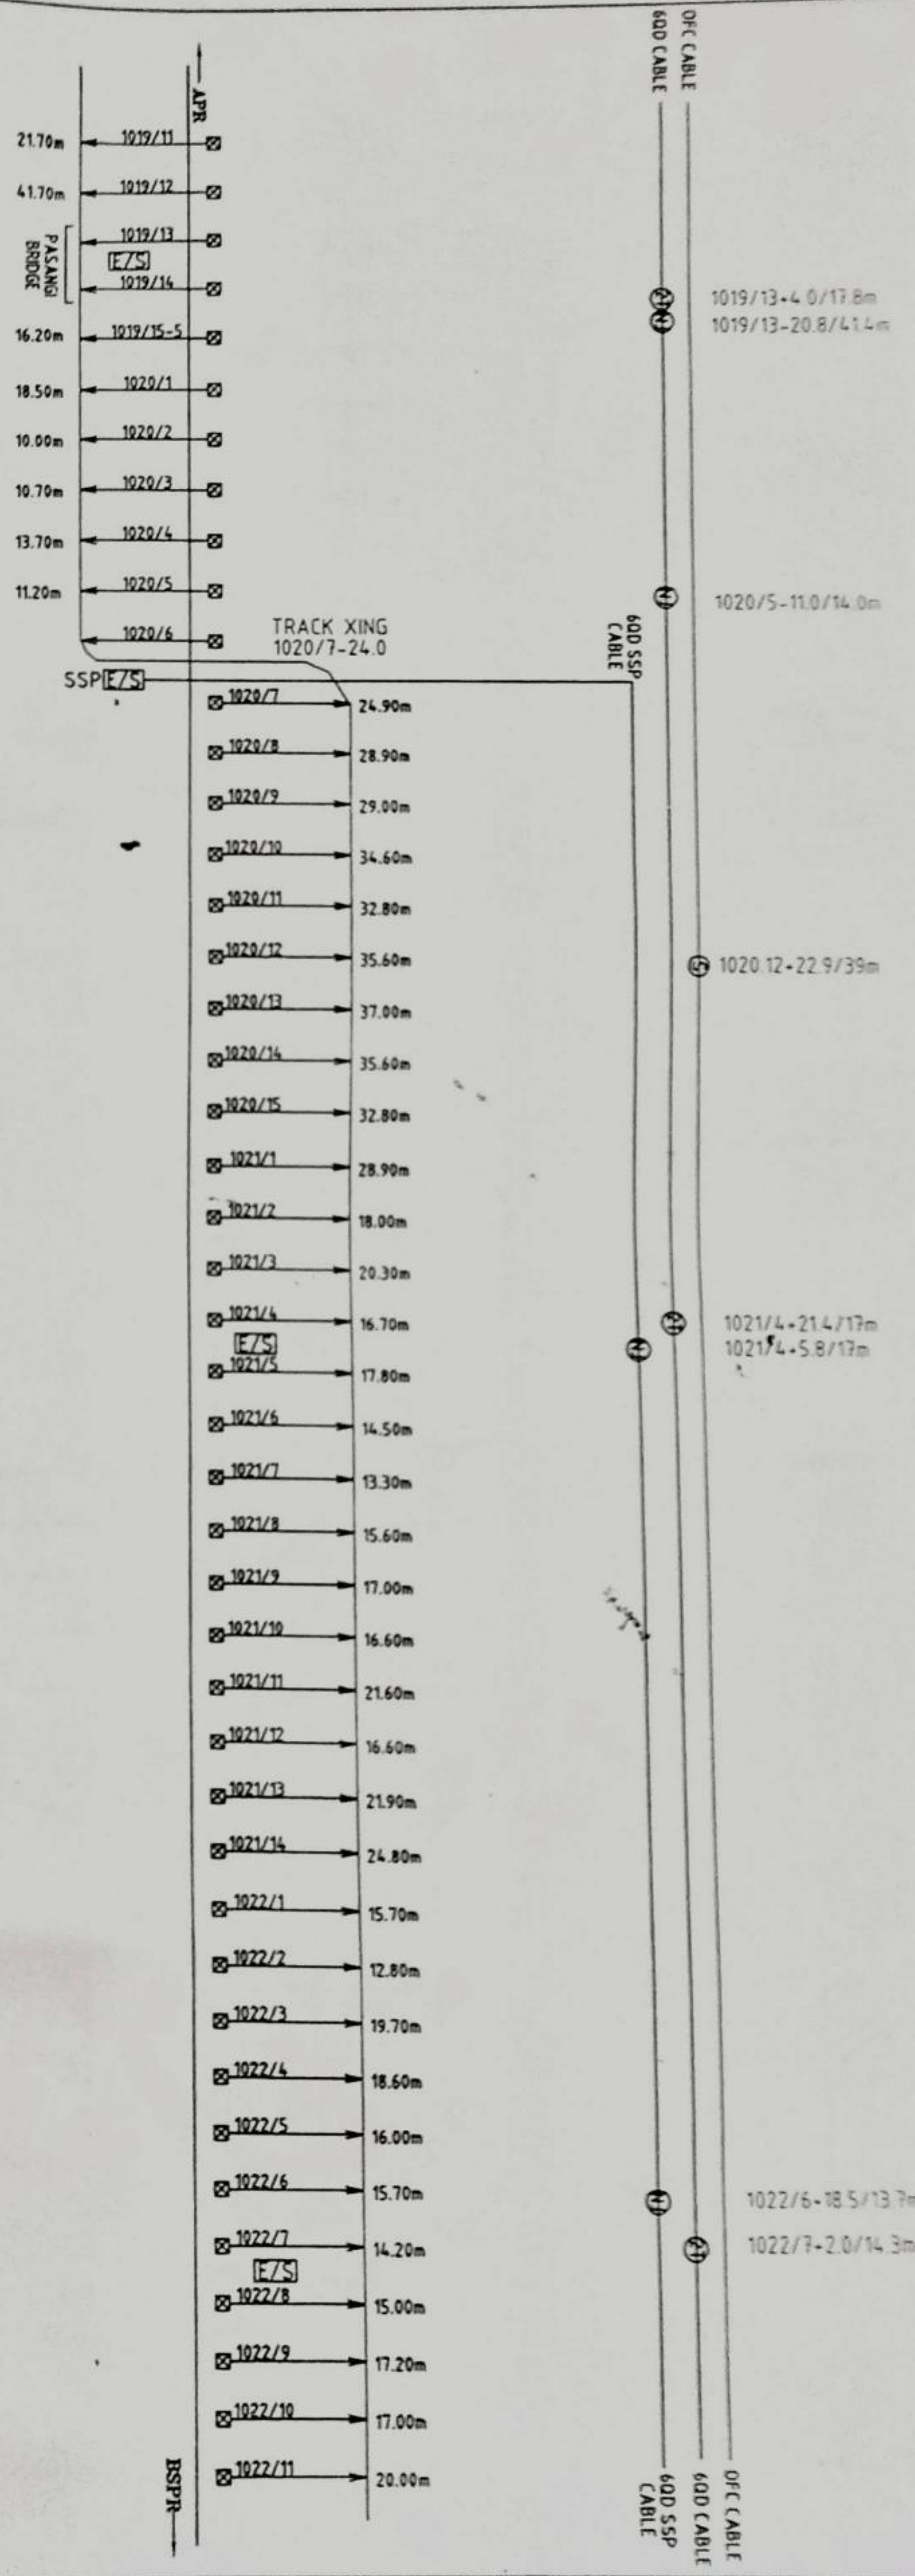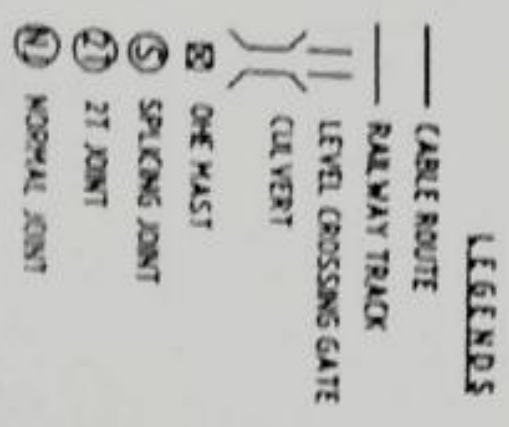

SSEIT/UPAR SSEIT-101	ASSEIT/101010	ASSEIT/101010	ASSEIT/101010	M/s VIKRAM TELEMATICS PUNE	SHEET NO. 18
ASSEIT/101010	ASSEIT/101010	ASSEIT/101010	ASSEIT/101010	KUZ TO BSPP	OF C CABLE ROUTE PLAN

