

CABLE ROUTE PLAN FOR OFC & 6Q

IN CONNECTION WITH G.C. WORK
BETWEEN BDKD-BMC SECTION


PREPARED BY:-

T.K. CONSTRUCTION,
JABALPUR.



LOA NO:-

608-ST-CON-TENDER-OFC-OUTDOOR-
BKD-NGP-LOA-545,
DATED:-08/08/2017.



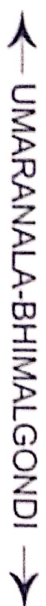



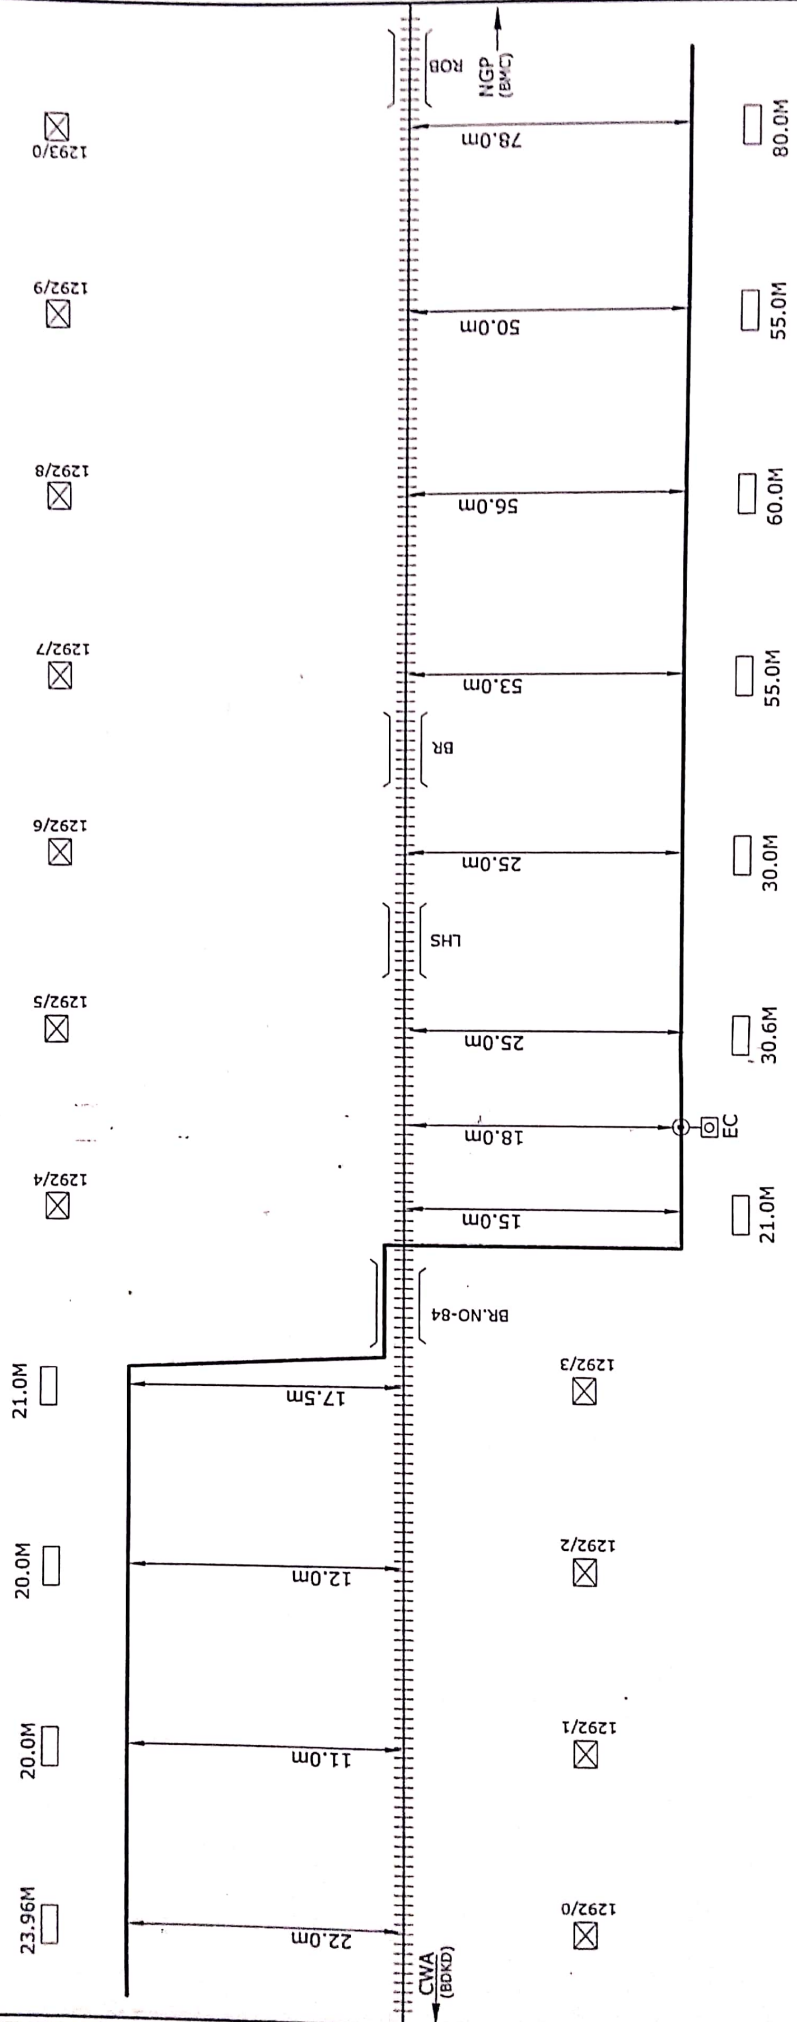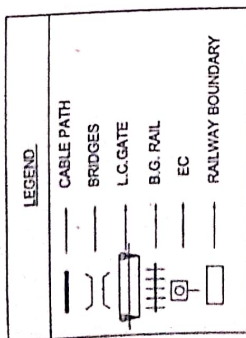

SECR NGP DIV.	CABLE ROUTE PLAN FOR OFC & GO IN CONNECTION WITH G.C. WORK BETWEEN CWA-NGP SEC:-BHANDARKUND-BHIMALGONDI	CHECKED BY JETE/CON/SAR	APPROVED BY DSTE II CON/NGP	SH.NO-4220	DRG.NO.- SATDRG/BDK-BMC/
------------------	---	----------------------------	--------------------------------	------------	-----------------------------



 

← BHANDARKUND - BHIMALGONDI →

1293/0

1293/1

1293/2

1293/3

1293/4

1293/5


1293/6

1293/7


1293/8

1293/9


1294/0

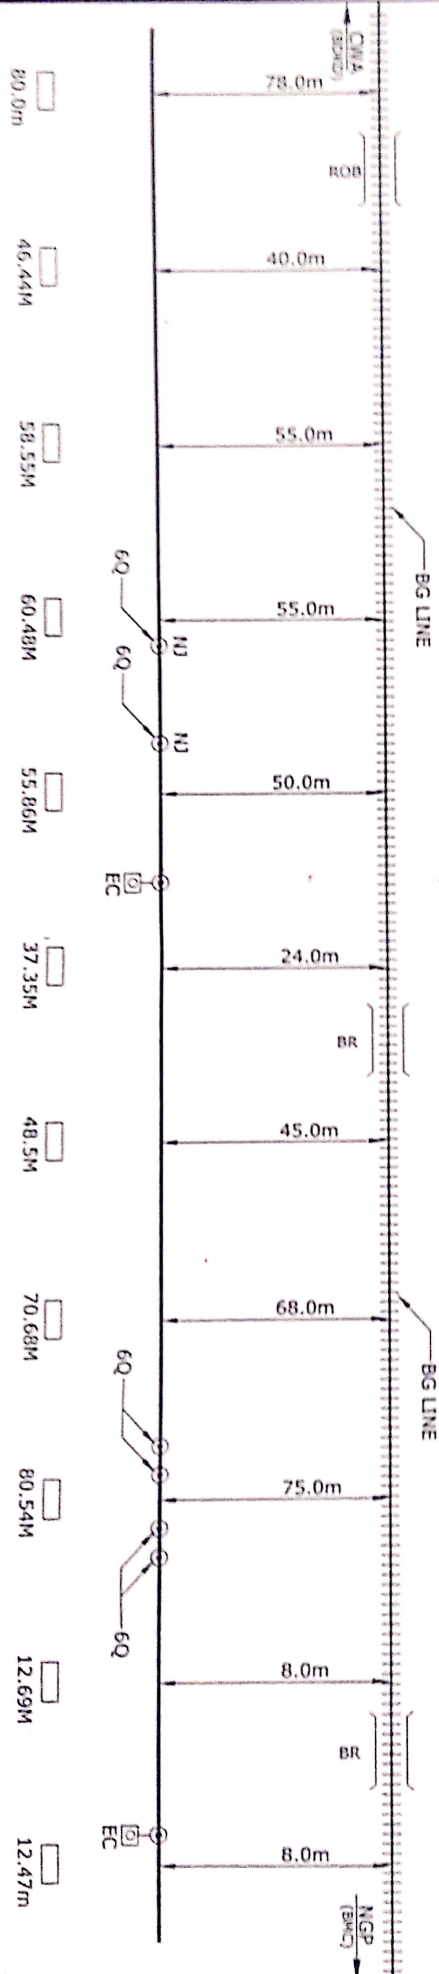

SECR	CABLE ROUTE PLAN FOR OF C.A. & CO. IN CONNECTION WITH G.C. WORK BETWEEN CWA/NGP SEC. BHANDARKUND BHIMALGONDI (NOT TO SCALE)	CHECKED BY	APPROVED BY	DRG NO. BSTD/DRG/BOCD-BMCI
HSP/DM		JET/LE/COM/NGP	DATE II COM/NGP	

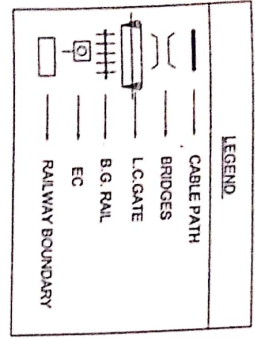


← BHANDARKUND - BHIMALGONDI →


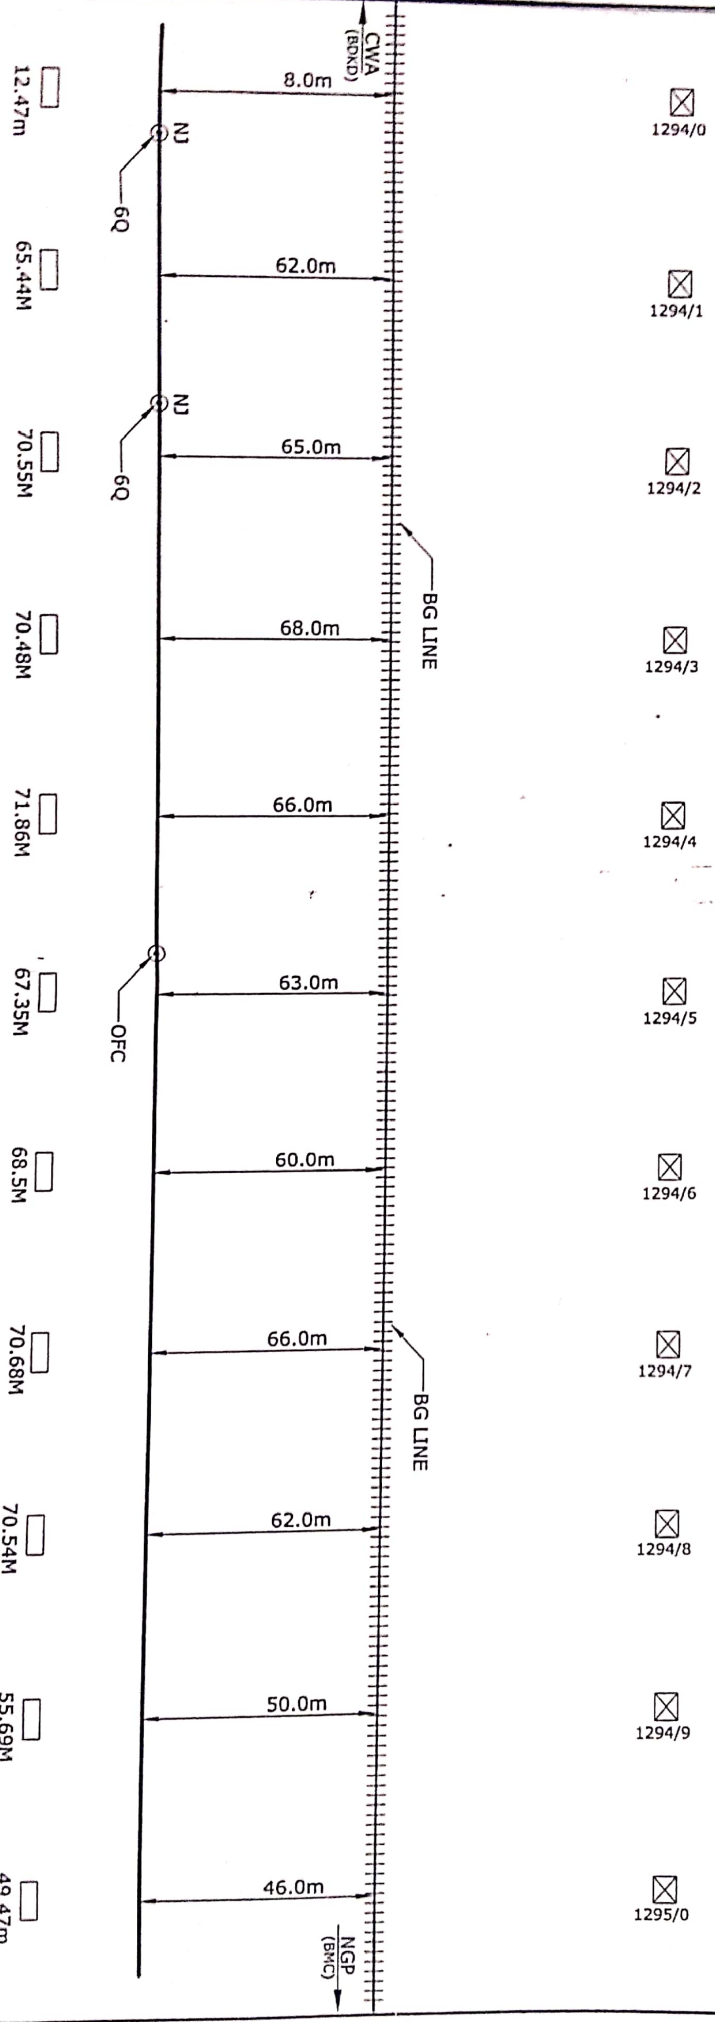


- 1294/0
- 1294/1
- 1294/2
- 1294/3
- 1294/4
- 1294/5
- 1294/6
- 1294/7
- 1294/8
- 1294/9
- 1295/0


SECR	CABLE ROUTE PLAN FOR OFC & 6Q IN CONNECTION WITH G.C. WORK BETWEEN CWA-NGP SEC:-BHANDARKUND-BHIMALGONDI (NOT TO SCALE)	CHECKED BY	APPROVED BY	SH.NO. 2420
NGP DMM		JET/TELECON/SASR	DSTE II CON/NGP	DRG NO. S&T/DRG/BDKD-BMC/

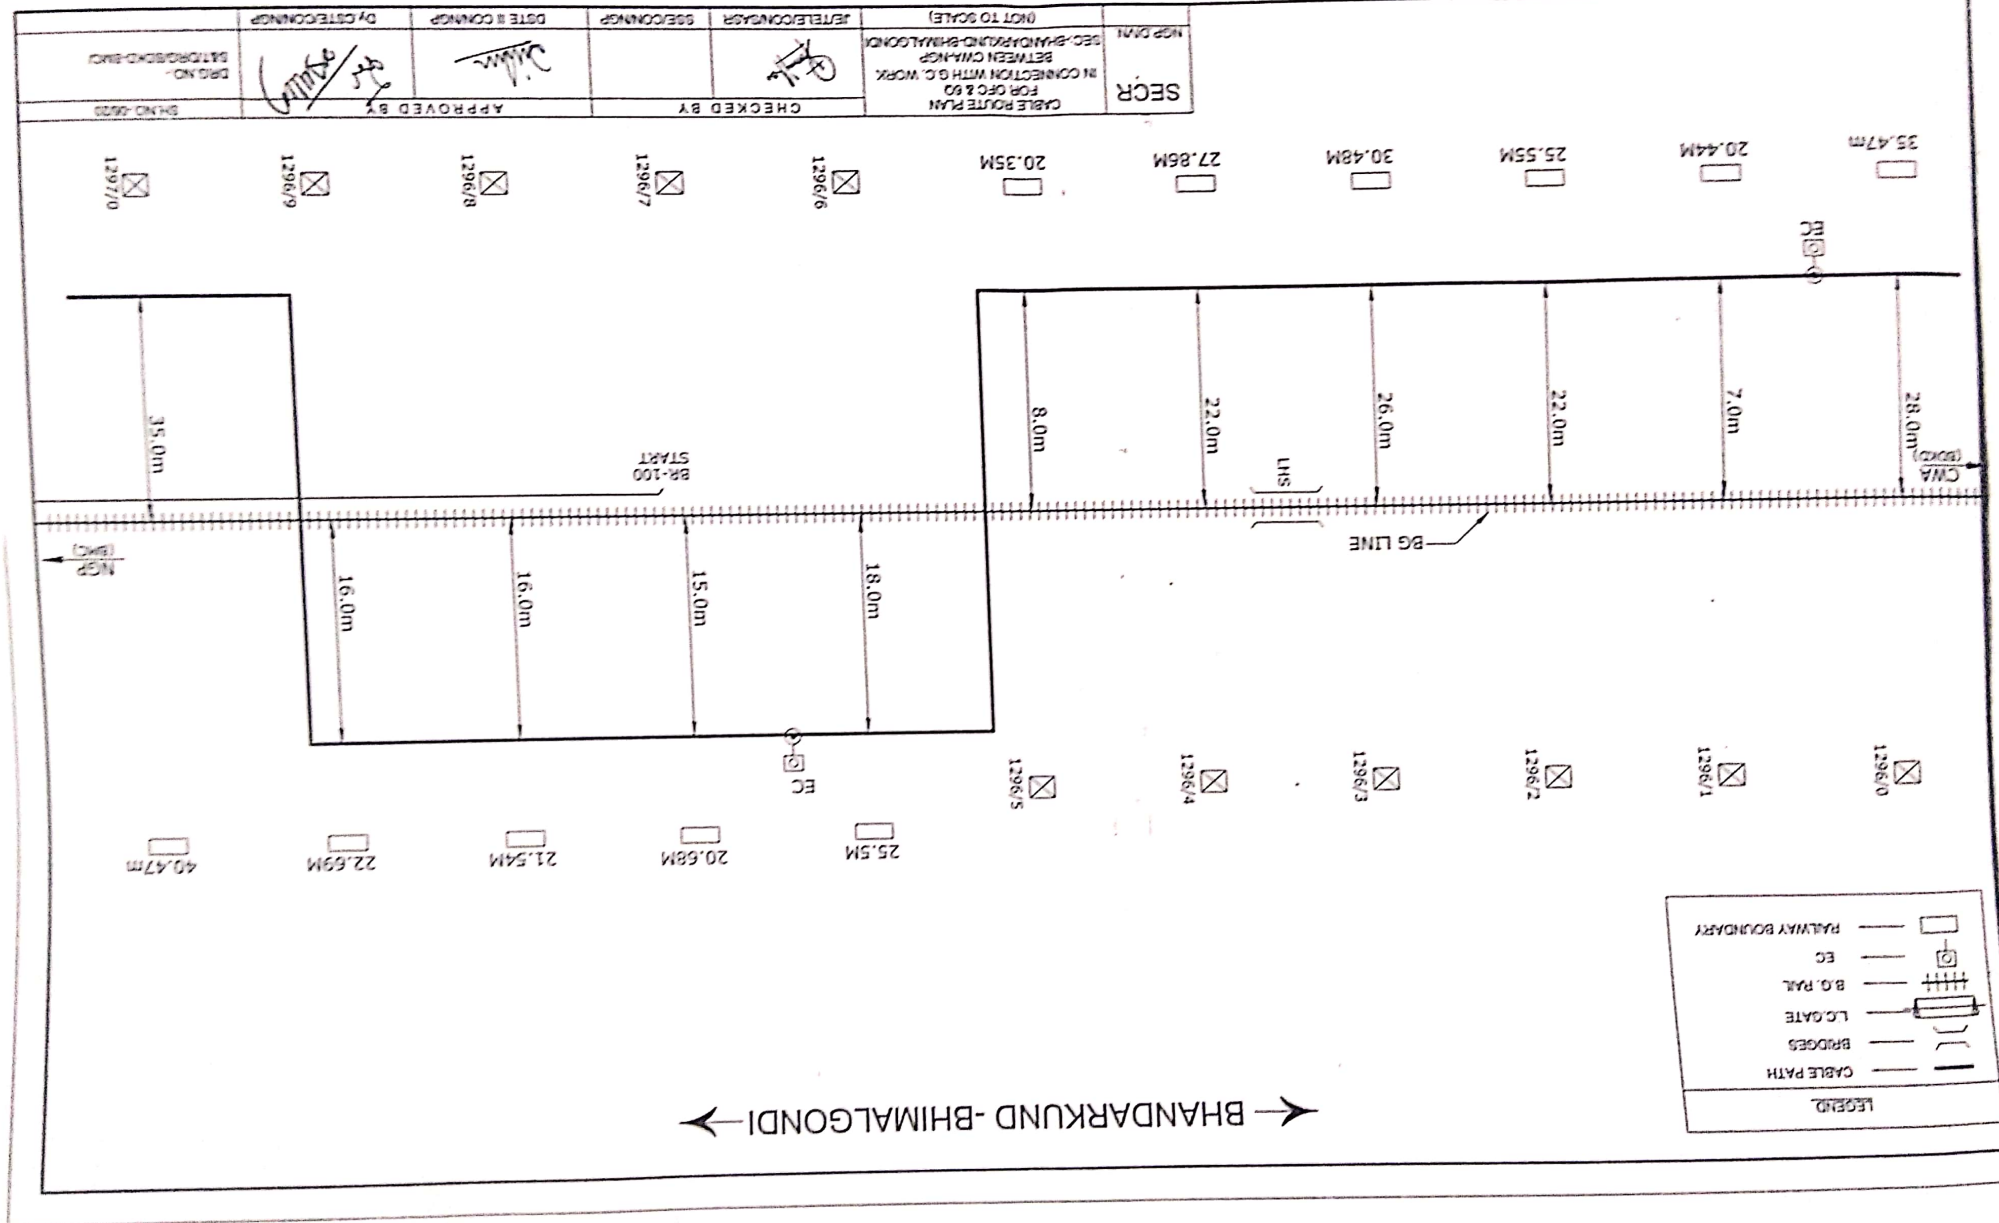


← BHANDARKUND - BHIMALGONDI →

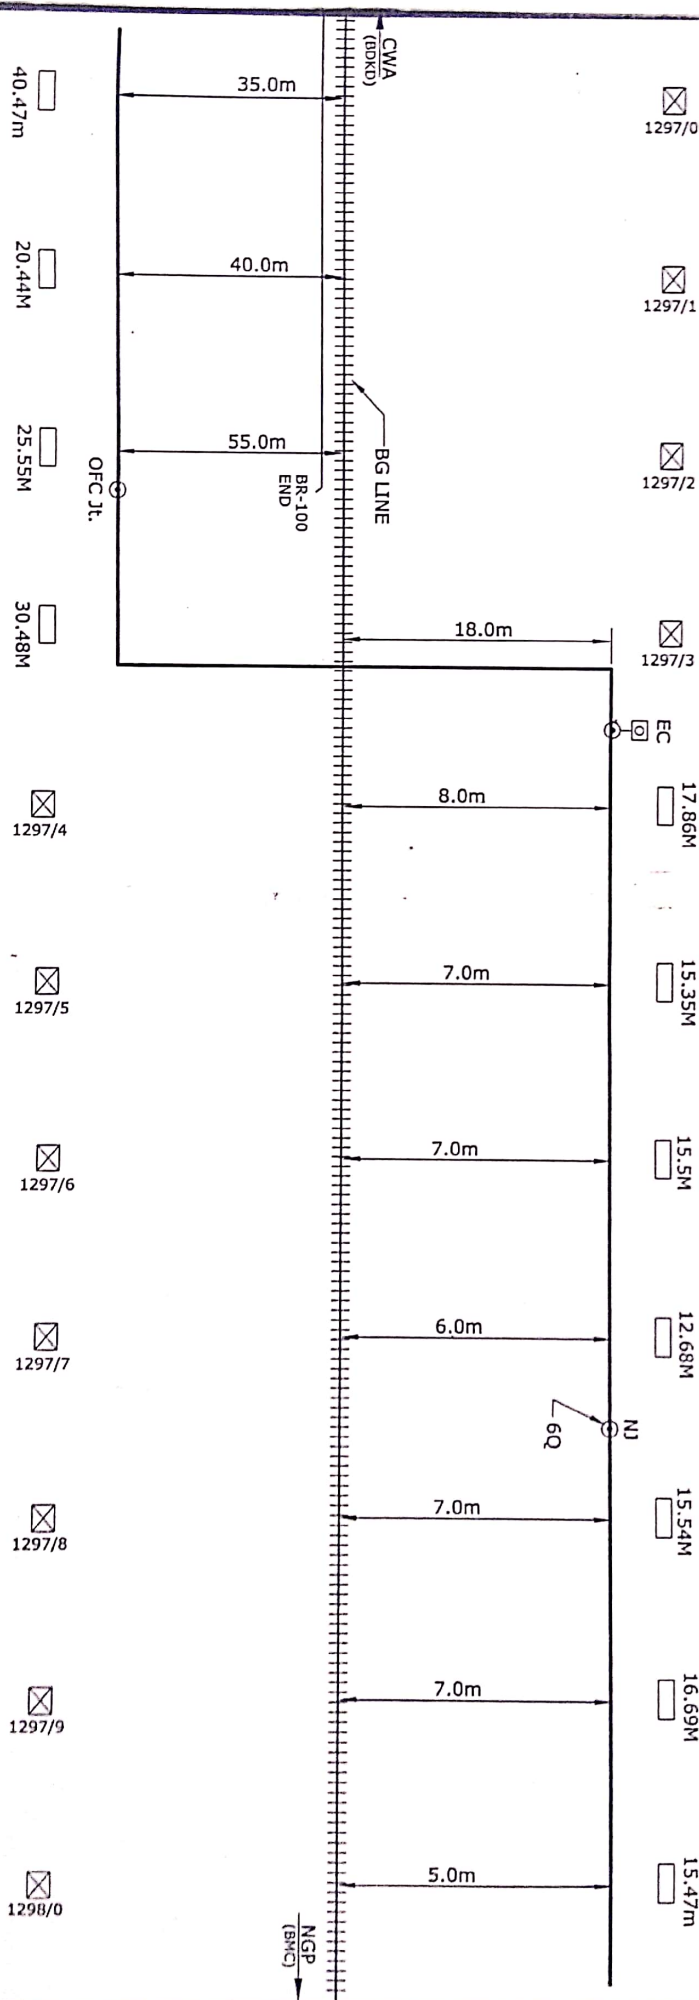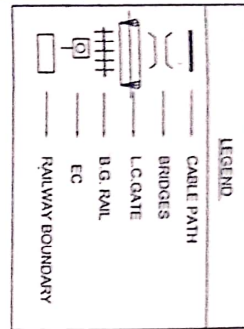

NGP DIVN	SECR	CABLE ROUTE PLAN FOR OFC & 60 IN CONNECTION WITH G.C. WORK BETWEEN CWA NGP SEC-BHANDARKUND-BHIMALGONDI (NOT TO SCALE)	CHECKED BY		APPROVED BY		SH NO. 37/20
			JET/TELECONSASR	SSE/CONNGP	DATE II CONNGP	Dr. CSTECHONGP	
							DRG. NO. S&T/GR/ECN-5/MC


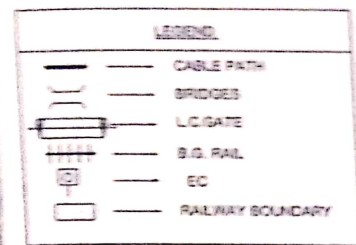


← BHANDARKUND -BHIMALGONDI →

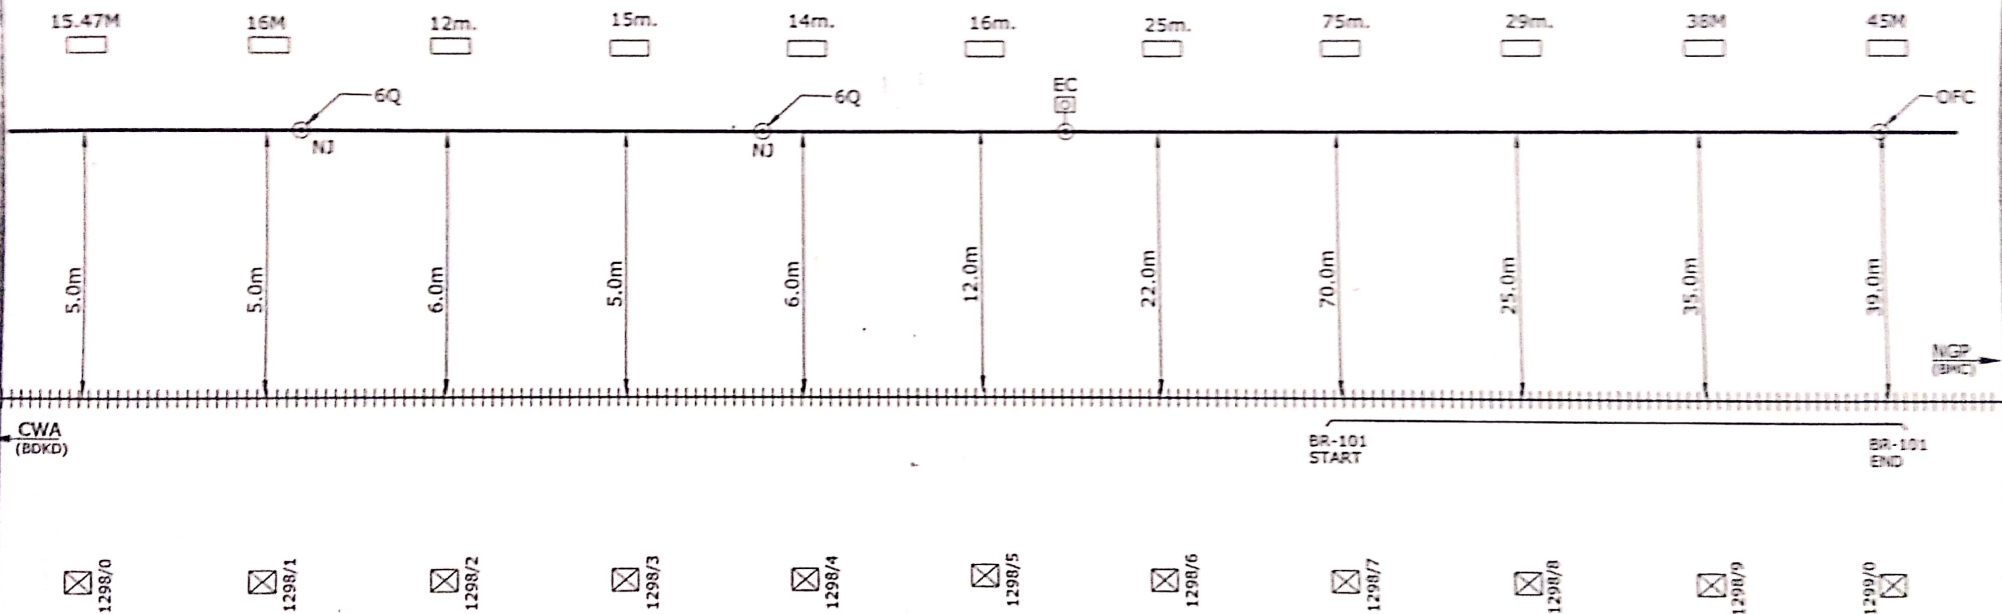

SECR	CABLE ROUTE PLAN FOR OFC & 6Q IN CONNECTION WITH G.C. WORK BETWEEN CWA-NGP SEC:-BHANDARKUND-BHIMALGONDI	CHECKED BY		APPROVED BY		SH.NO -08/20
		JE/TELE/CON/SASR	SSE/CON/NGP	DSTE II CON/NGP	Dy.CSTE/CON/NGP	DRG.NO - S&T/DRG/BDKD-BMC/


← BHANDARKUND - BHIMALGONDI →

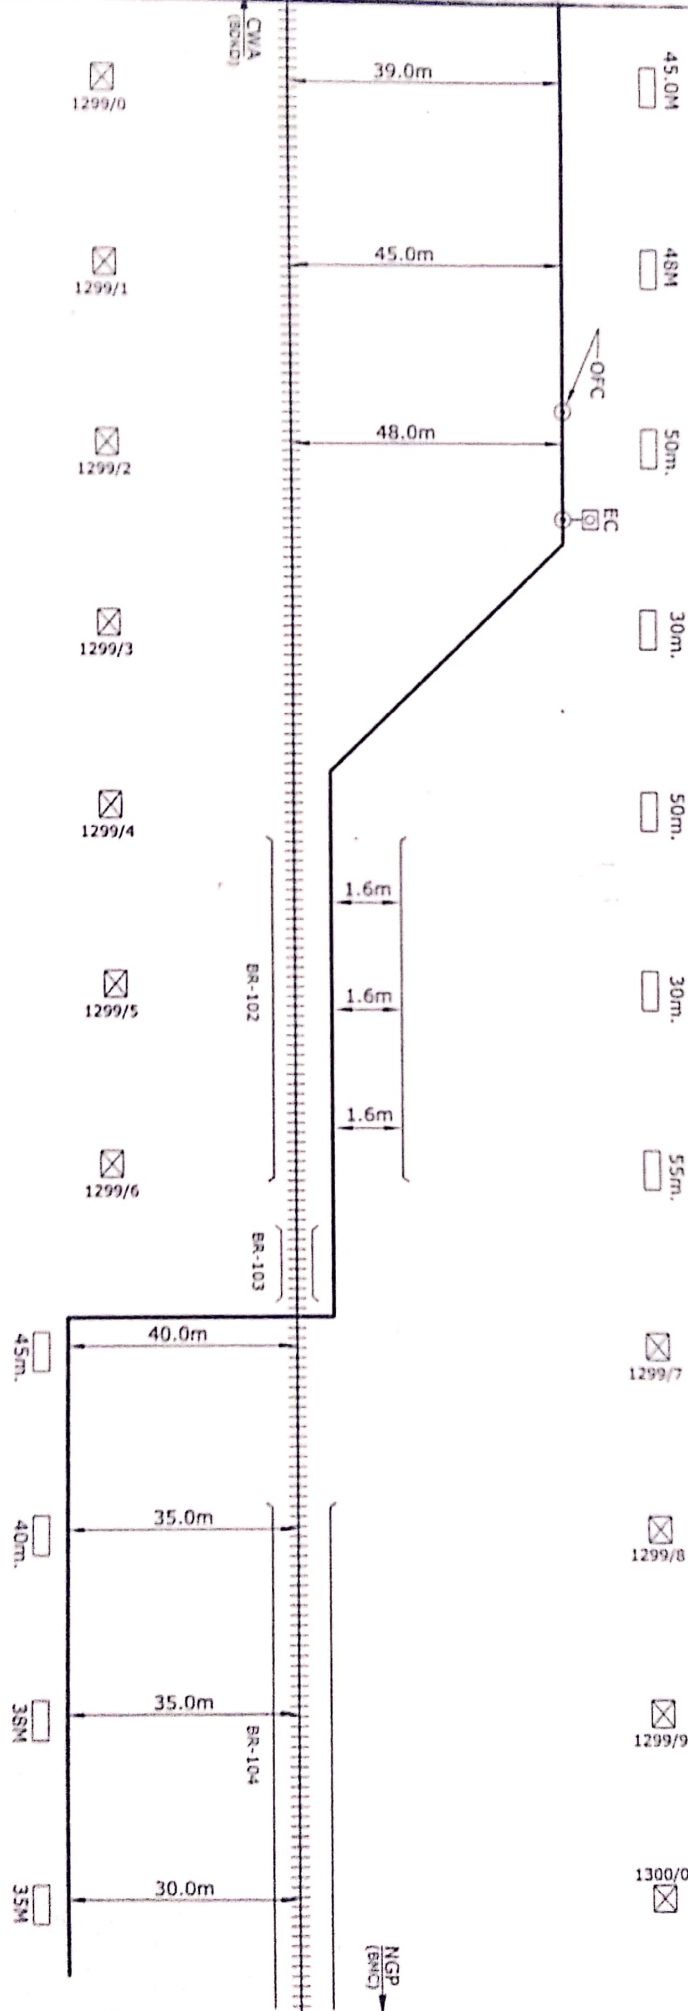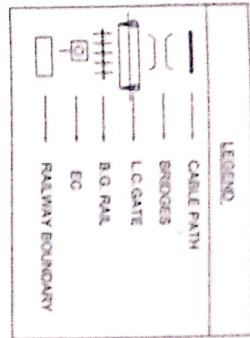

SECR	CABLE ROUTE PLAN FOR O.P.C. & R.O. IN CONNECTION WITH G.C. WORK BETWEEN BHANDARKUND - BHIMALGONDI	CHECKED BY	APPROVED BY	CHG. NO. 1299/0
NGP DIV.	SEC. BHANDARKUND - BHIMALGONDI (NOT TO SCALE)	A.E. TELECOMS. SEC. BHANDARKUND	DATE 1/1/2000	CHG. NO. 1299/0


← BHANDARKUND - BHIMALGONDI →

LEGEND	
—	CABLE PATH
—	BRIDGES
—	L.C. GATE
—	B.G. RAIL
—	EC
—	RAILWAY BOUNDARY

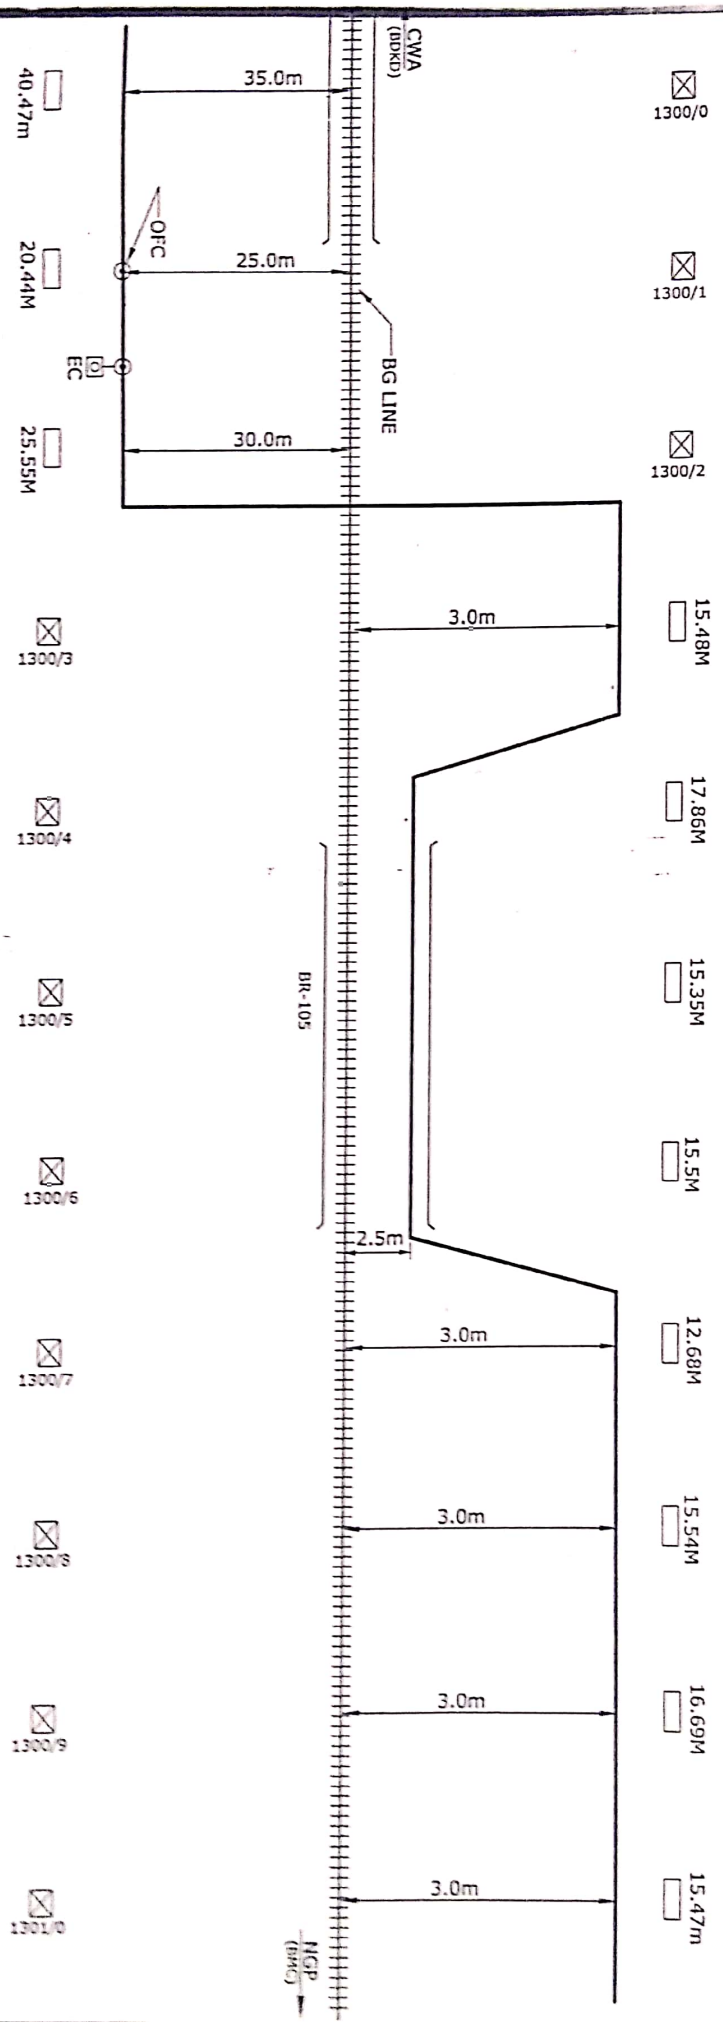

SECR	CABLE ROUTE PLAN FOR OFC & EC IN CONNECTION WITH G.C. WORK BETWEEN CWA HGP SEC-BHANDARKUND-BHIMALGONDI (NOT TO SCALE)	CHECKED BY	APPROVED BY	SHEET NO. 1/2
HGP/DRN		JITEL/CONSTR	DATE: 11/01/2020	DATE: 11/01/2020
		DATE: 11/01/2020	DATE: 11/01/2020	DATE: 11/01/2020


← BHANDARKUND -BHIMALGONDI →

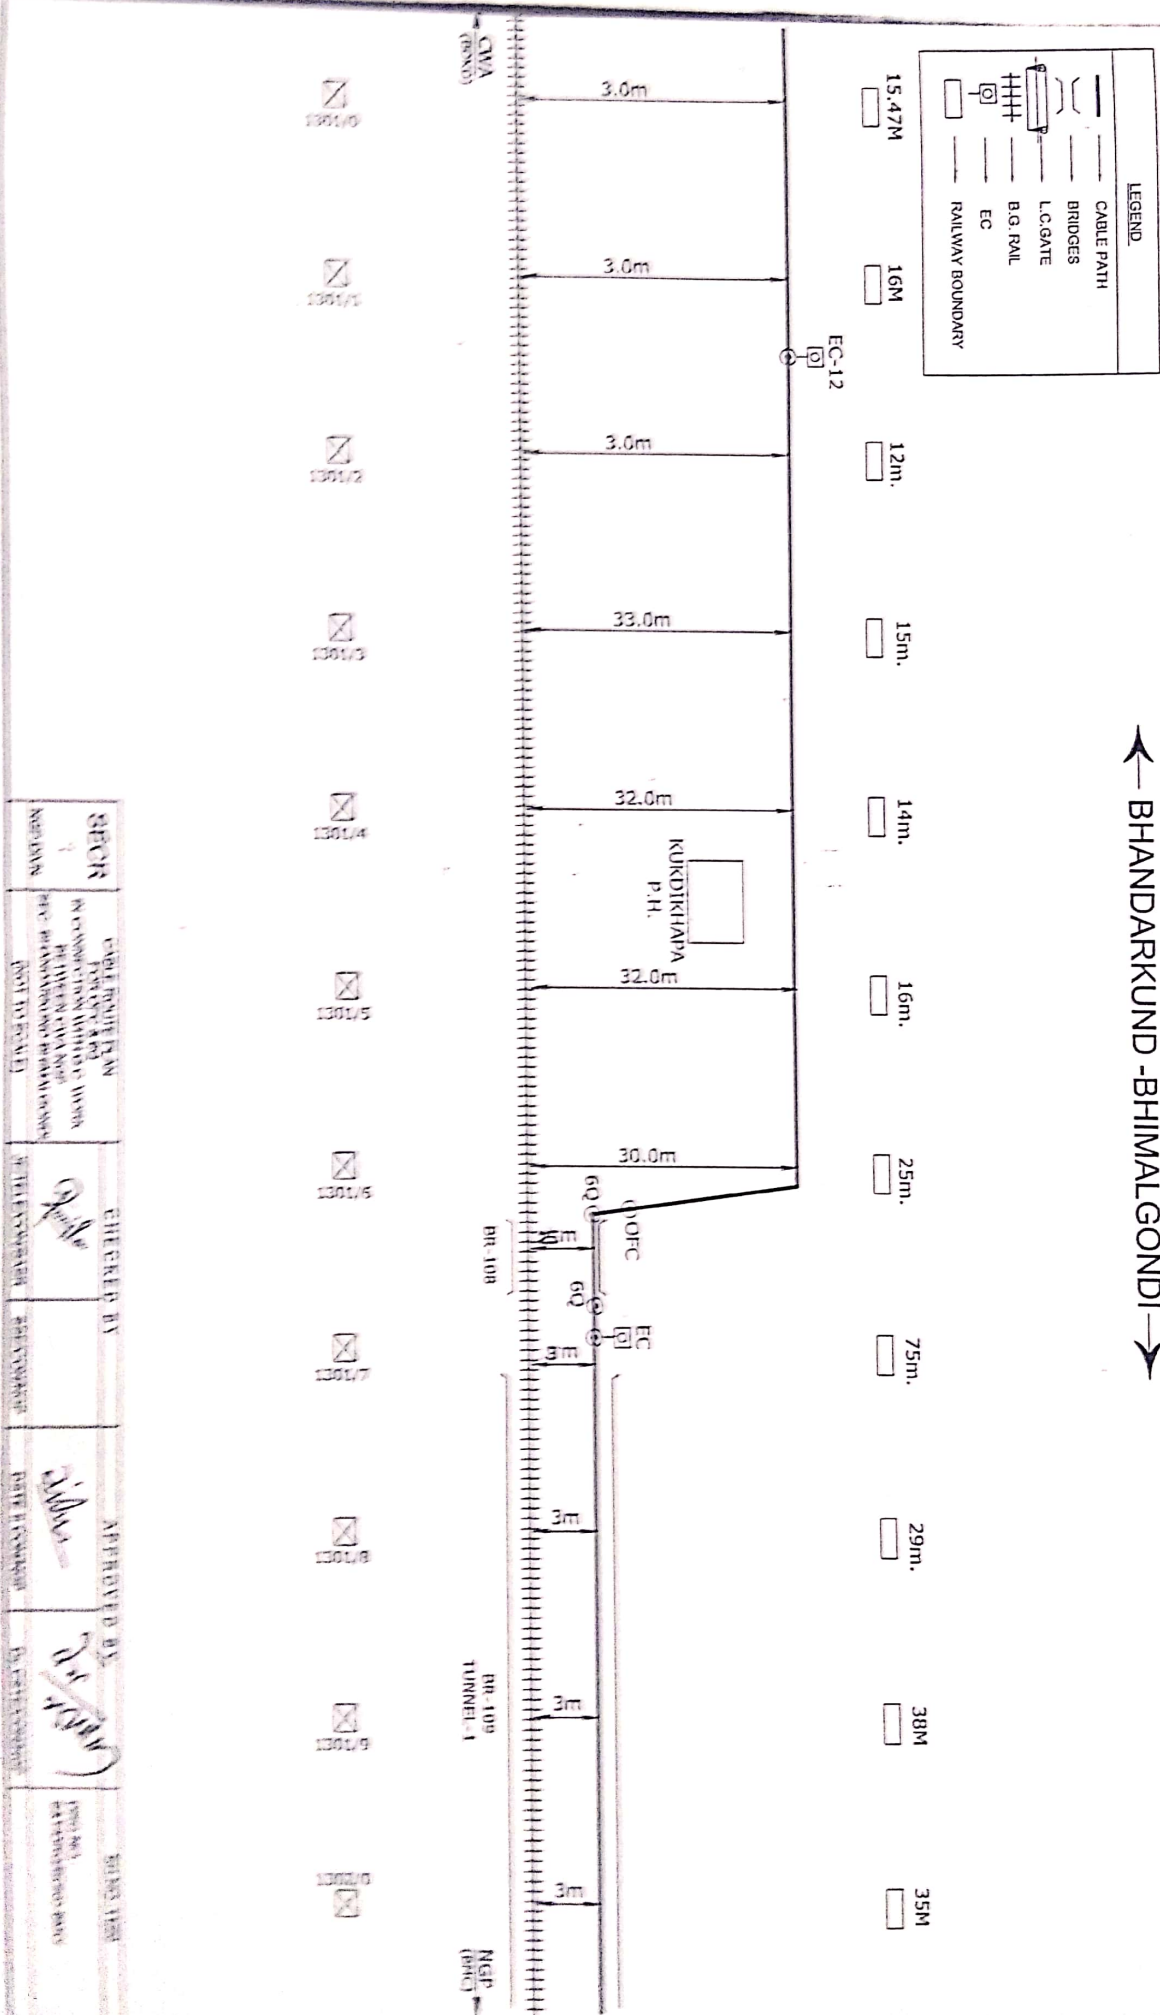

← BHANDARKUND - BHIMAL GONDI →

LEGEND	
	CABLE PATH
	BRIDGES
	LC GATE
	B & R RAIL
	EC
	RAILWAY BOUNDARY


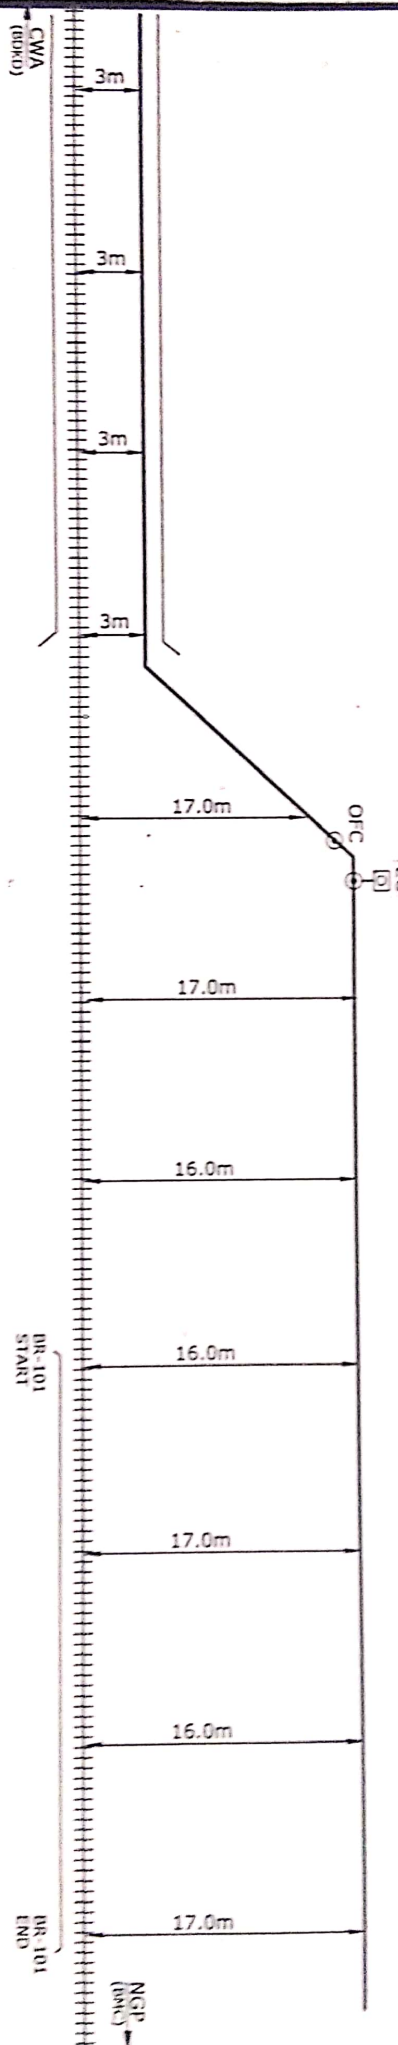


1302/0 1302/1 1302/2 1302/3 1302/4 1302/5 1302/6 1302/7 1302/8 1302/9 1303/0


SECT	CABLE ROUTE PLAN FOR OFC AND IN CONNECTION WITH LC WORK BETWEEN CWA NGP BHC BHANDARKUND BHIMAL GONDI (NOT TO SCALE)	CHECKED BY	APPROVED BY	DATE	BY	DATE
NGP-DNR						

← BHANDARKUND - BHIMALGONDI →

LEGEND	
	CABLE PATH
	BRICKS
	L.C. GATE
	B.G. RAIL
	EC
	RAILWAY BOUNDARY


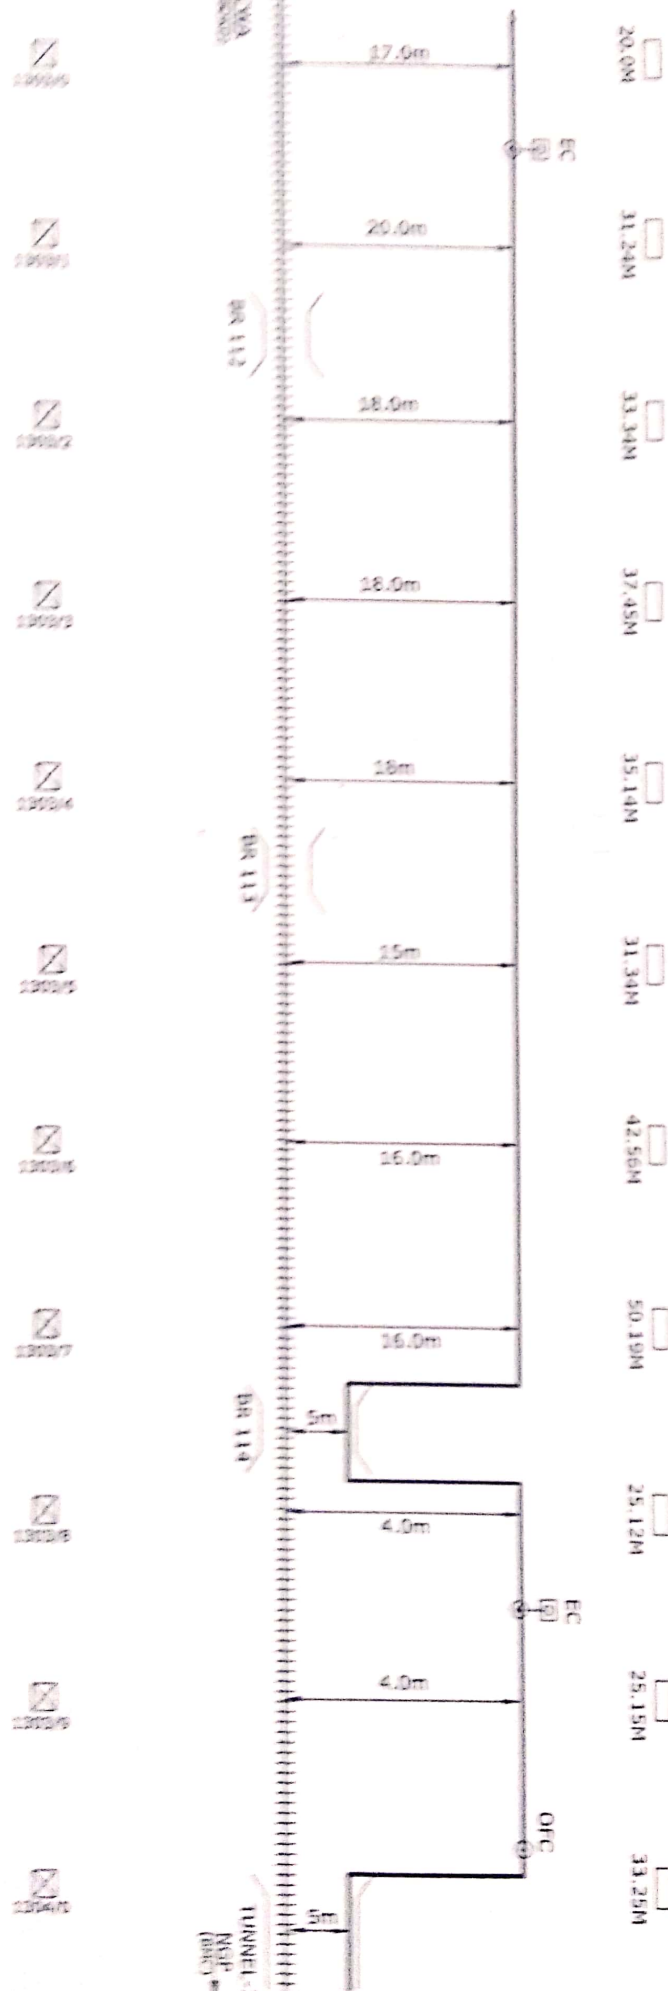


SECTOR	CABLE ROUTE PLAN	CHECKED BY	APPROVED BY	DATE

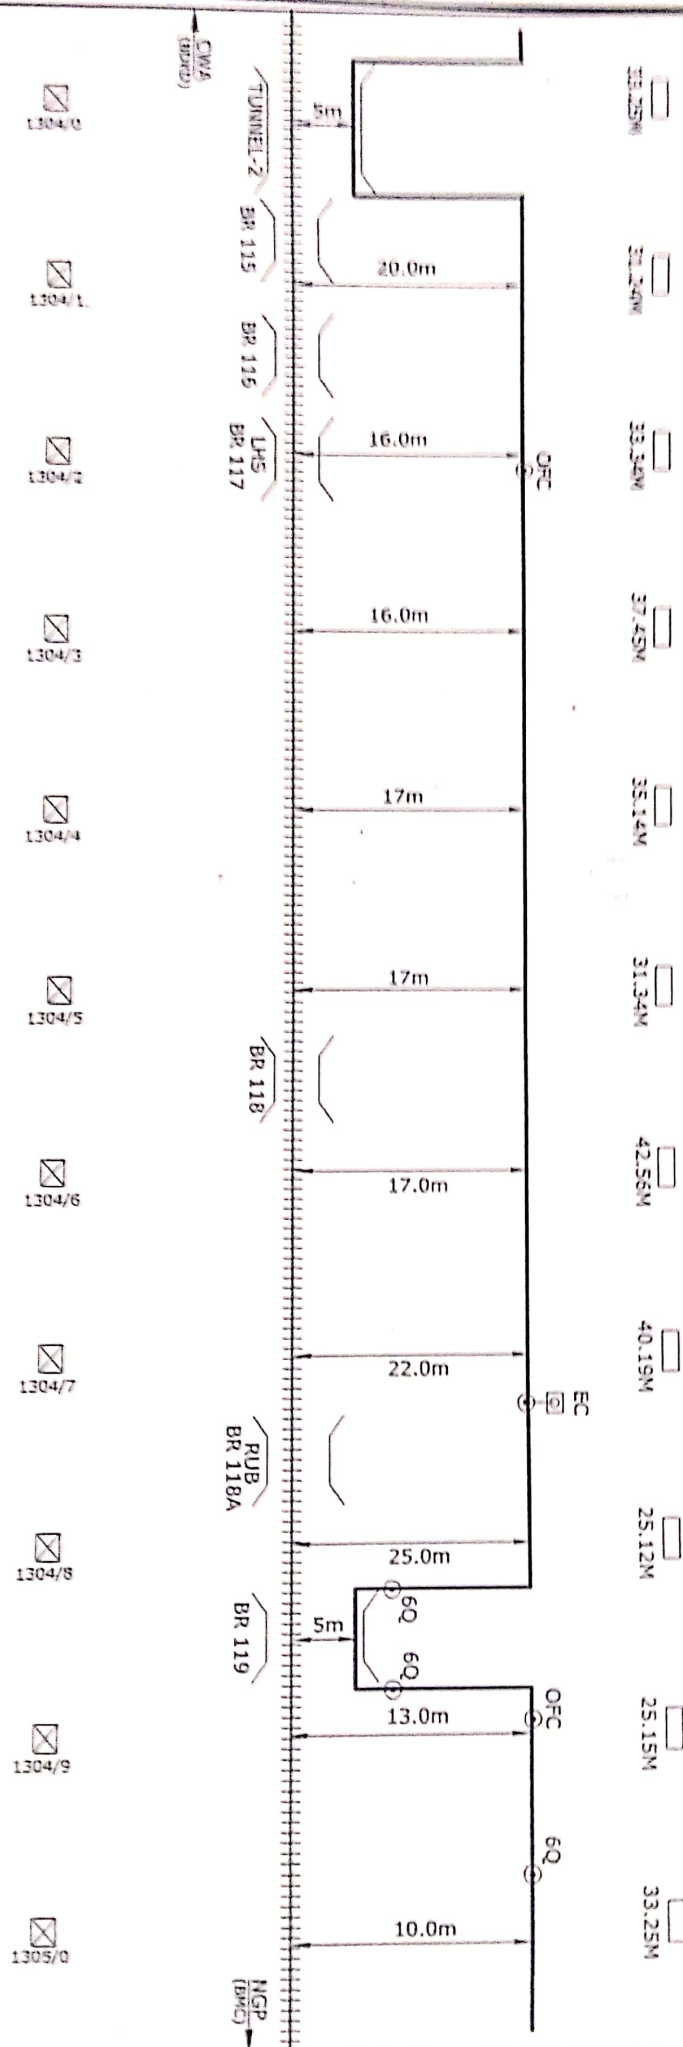[illegible]




← BHANDARKUND - BHIMALGONDI →

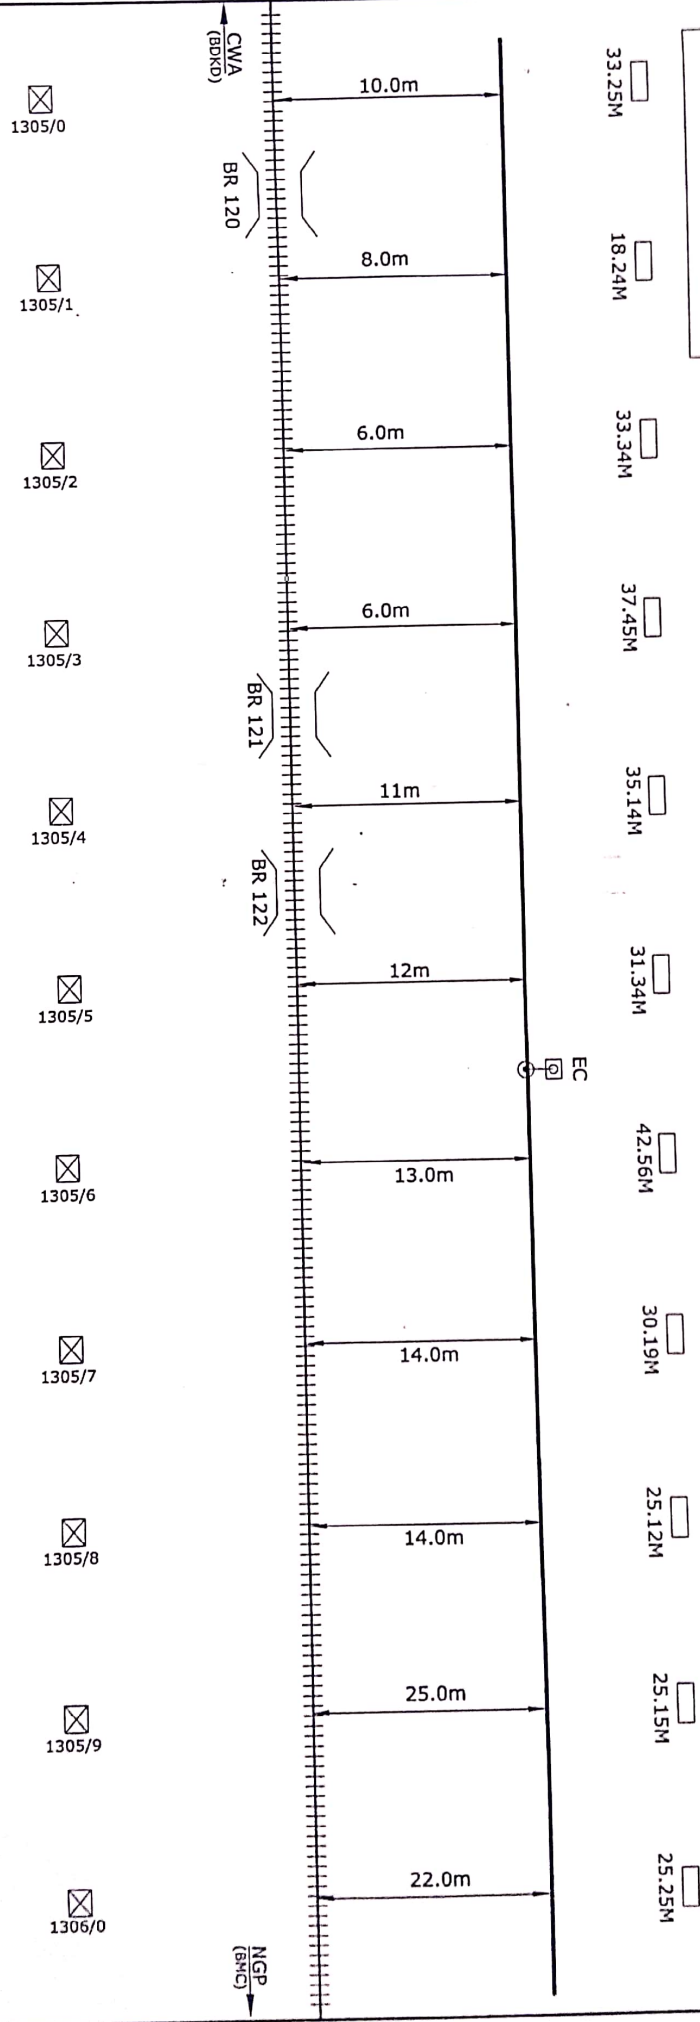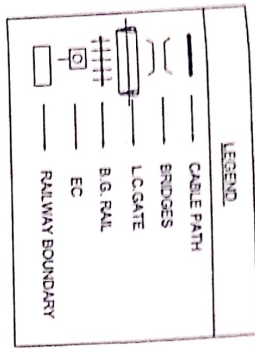

SECR NGP DIVN.	CABLE ROUTE PLAN FOR OFC & 66 IN CONNECTION WITH G.C. WORK BETWEEN CWA, NGP SEC- BHANDARKUND BHIMALGONDI (NOT TO SCALE)	CHECKED BY		APPROVED BY		SH. NO. 1520 DRG. NO. S17DRG/BDKD-BMC/
		JET/TELECONISASR	SSE/CONNGP	DSTE II CONNGP	Dy. CSTE/CONNGP	

← BHANDARKUND-BHIMALGONDI →

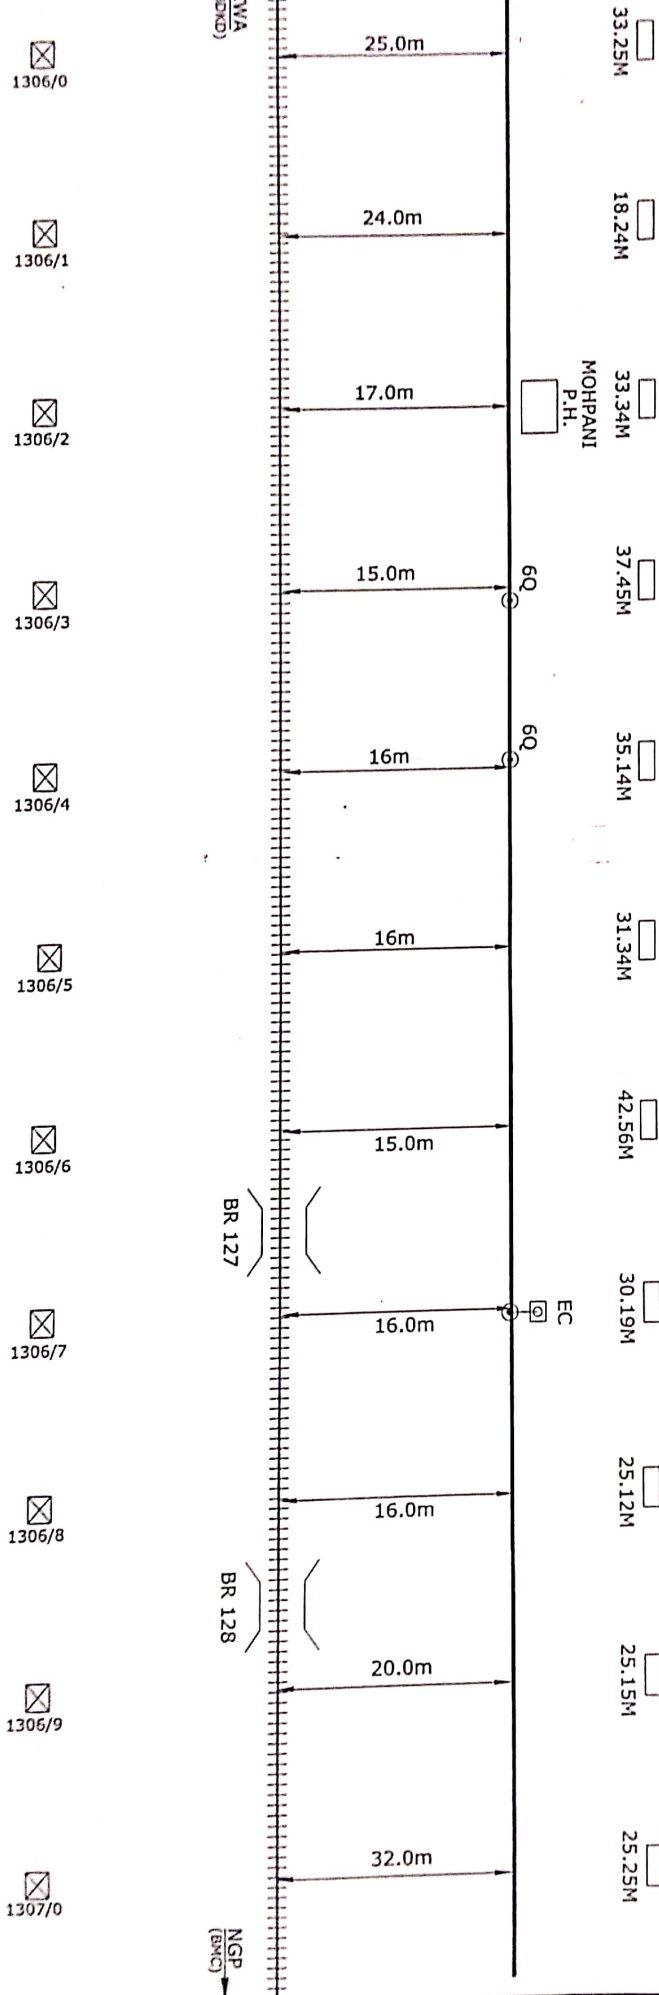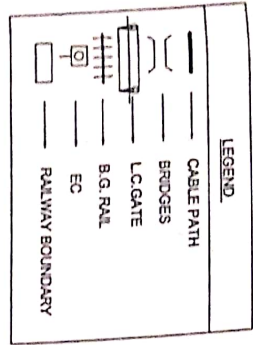


SECR	CABLE ROUTE PLAN FOR OFCS & 6Q IN CONNECTION WITH G.C. WORK BETWEEN CWA-NGP SEC-BHANDARKUND-BHIMALGONDI (NOT TO SCALE)	CHECKED BY		APPROVED BY		SH.NO.-1620 DRG NO. SATYRCHAND BNC
		JET/TELECONSASR	SSE/CONNGP	DSTE II CONNGP	DY/CS/TELECONNGP	

← BHANDARKUND - BHIMALGONDI →


LEGEND	
—	CABLE PATH
—	BRIDGES
—	L.C.GATE
—	B.G. RAIL
—	EC
—	RAILWAY BOUNDARY

☐ 25.25M ☐ 40.24M ☐ 38.34M ☐ 37.45M ☐ 35.14M ☐ 41.34M ☐ 42.56M ☐ 45.19M ☐ 40.12M ☐ 40.15M ☐ 28.0M

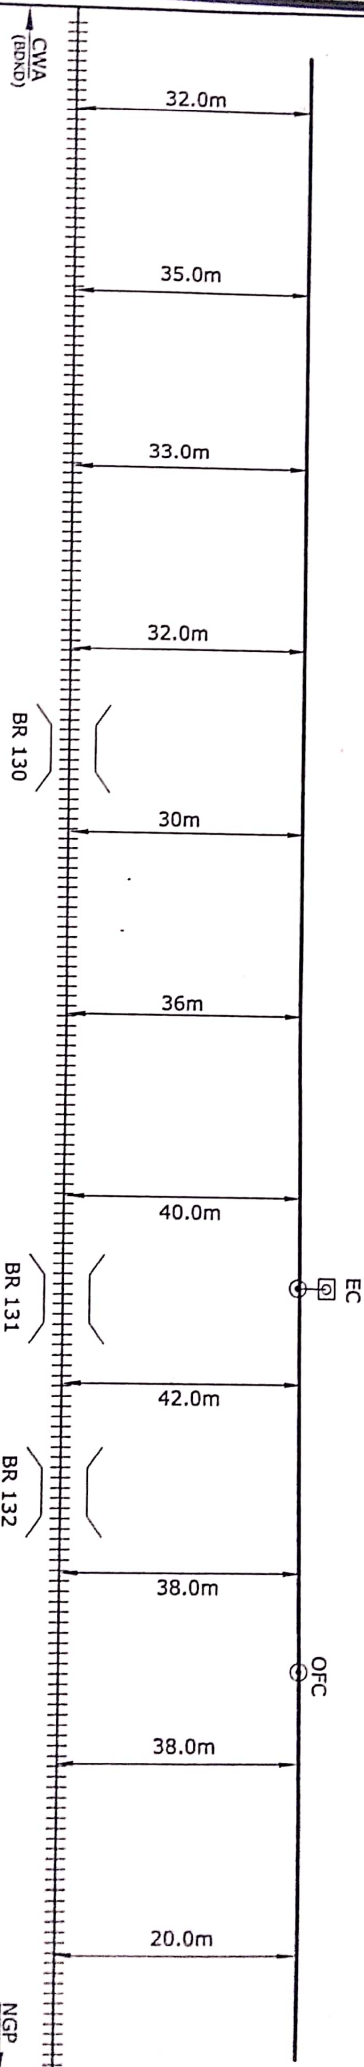


☒ 1307/0 ☒ 1307/1 ☒ 1307/2 ☒ 1307/3 ☒ 1307/4 ☒ 1307/5 ☒ 1307/6 ☒ 1307/7 ☒ 1307/8 ☒ 1307/9 ☒ 1308/0

SECR	CABLE ROUTE PLAN FOR OFC & EC IN CONNECTION WITH G.C. WORK BETWEEN CWA-NGP SEC:-BHANDARKUND-BHIMALGONDI (NOT TO SCALE)				CHECKED BY		APPROVED BY		SH.NO.-17/20
	NGP DIVN.				JE/TELECON/SR	SSE/CONNGP	DS/TE II CONNGP	Dy.CS/TECONNGP	
					<i>[Signature]</i>		<i>[Signature]</i>	<i>[Signature]</i>	DRG.NO.-SAT/DRG/BOND-SMC/

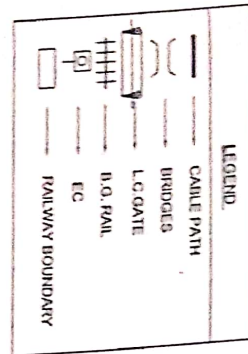

← BHANDARKUND - BHIMALGONDI →

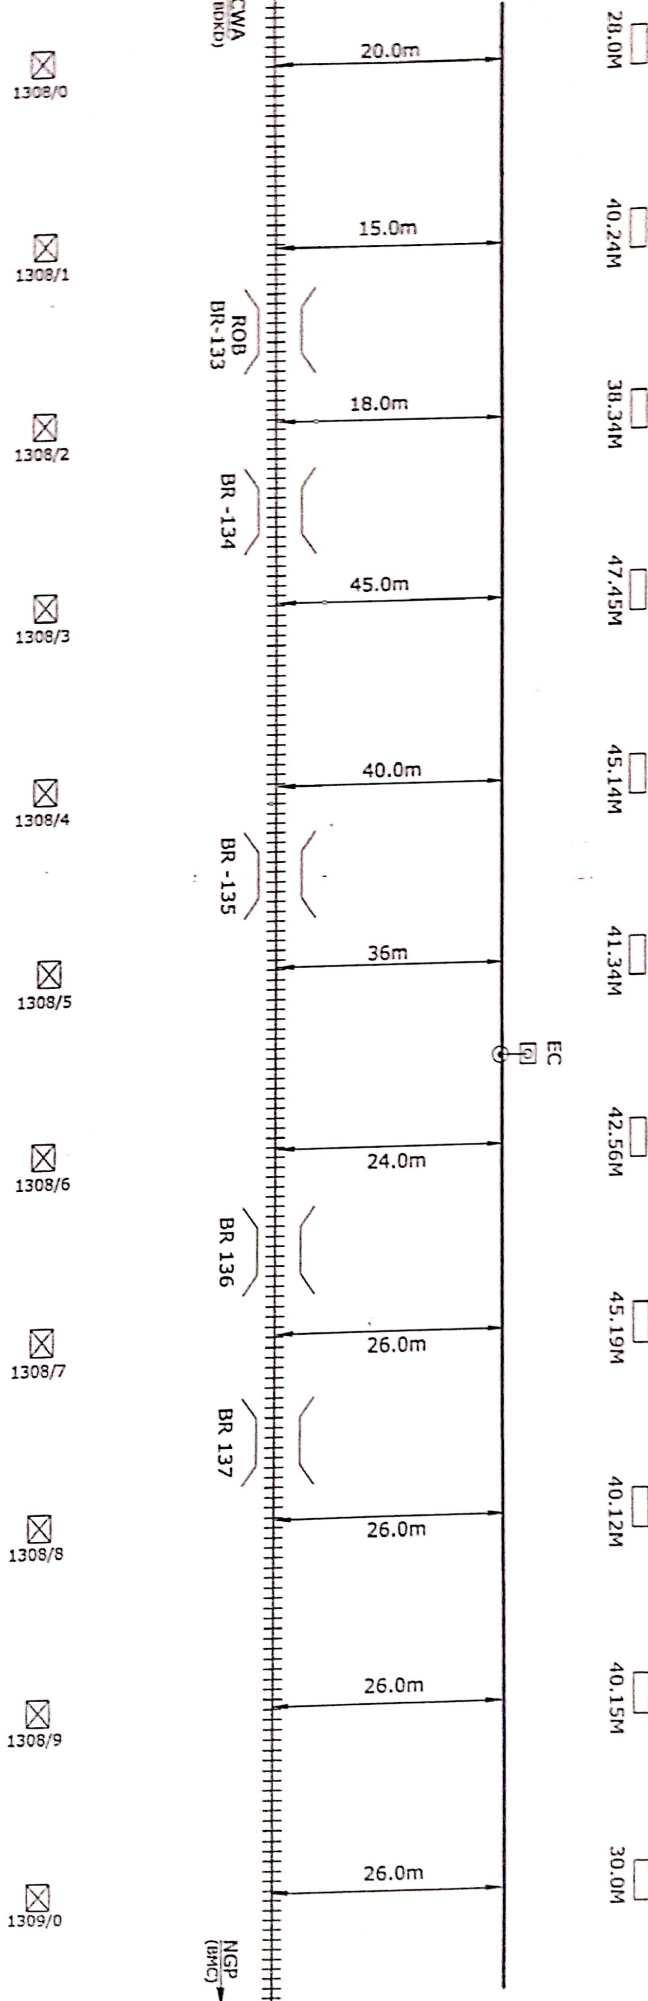


SECR	CABLE ROUTE PLAN FOR OTC & EC IN CONNECTION WITH G.C. WORK BETWEEN CWA-NGP SEC.-BHANDARKUND-BHIMALGONDI (NOT TO SCALE)	CHECKED BY	APPROVED BY	SHEET NO.
NGP DYN		JETTELCON/SAR	DSTE II CON/NGP	DRG NO. S&TDRG/DKD BMC/
				SH. NO. 1020

→ BHANDARKUND - BHIMALGONDI →

LEGEND	
	CABLE PATH
	BRIDGE
	RAILWAY BOUNDARY




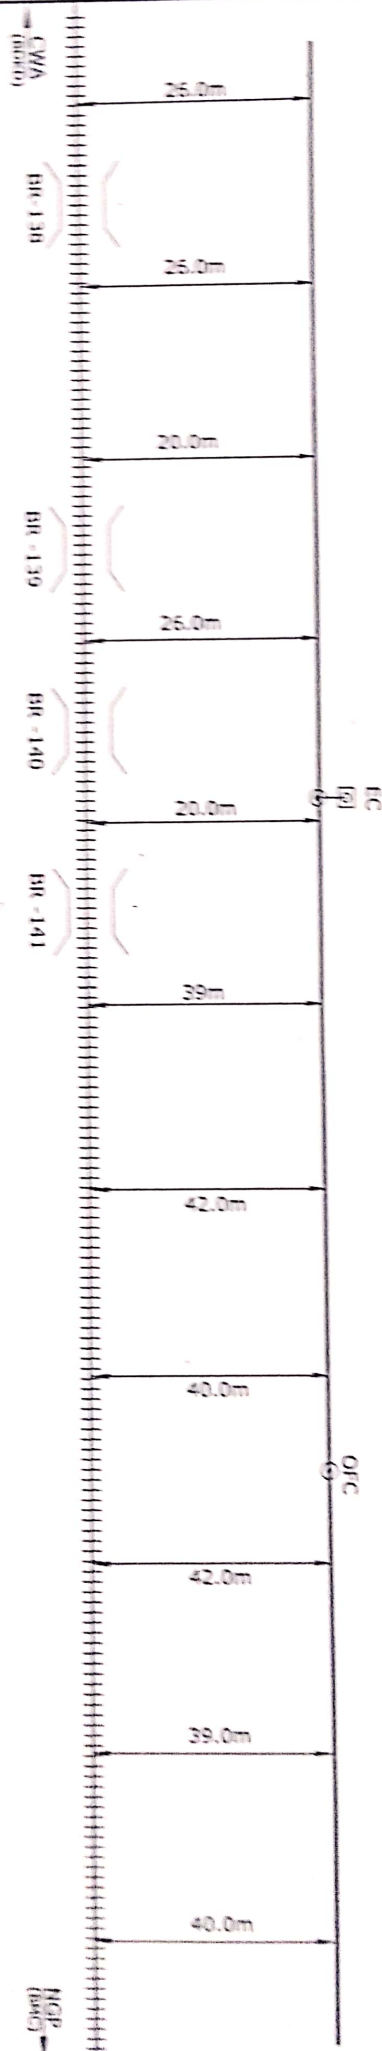

☒	1309/0	☒	1309/1	☒	1309/2	☒	1309/3	☒	1309/4	☒	1309/5	☒	1309/6	☒	1309/7	☒	1309/8	☒	1309/9	☒	1320/0



← BHANDARKUND - BHIMALGONDI →

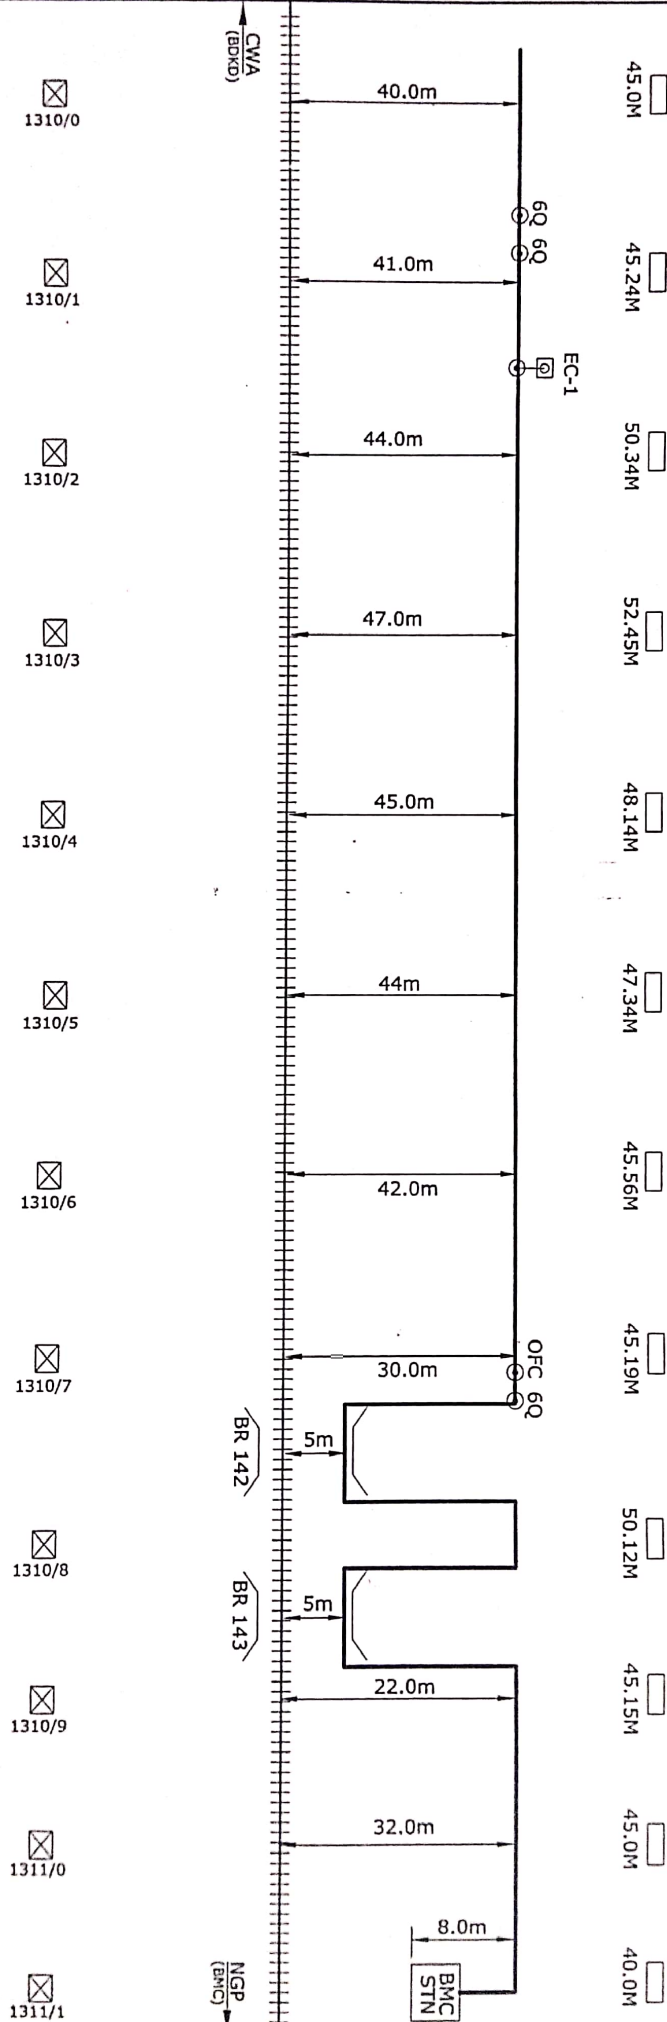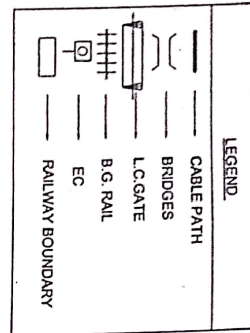

SECR	CABLE ROUTE PLAN FOR OFC & 6Q IN CONNECTION WITH G.C. WORK BETWEEN CWA/NGP SEC:-BHANDARKUND-BHIMALGONDI (NOT TO SCALE)	CHECKED BY		APPROVED BY		SH.NO.-20/20
		JE/TELECONSAR	SSE/CONNGP	DSTE II CONNGP	Dy CSTE/CONNGP	
NGP DVM						DRG.NO.- SATDRO/BDKD-BMCI