

SOUTH EAST CENTRAL RAILWAY


**O. F. C.**

**Route Plan**

**SECTION**

**BALAGHAT - KATANGI**

# INDEX

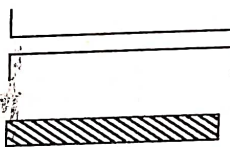- |     |                         |                                                                                      |
|-----|-------------------------|--------------------------------------------------------------------------------------|
| 1.  | 6 Quad Cable            |    |
| 2.  | Duct / OFC              |    |
| 3.  | Cable Joint             |     |
| 4.  | OFC Joint               |     |
| 5.  | Emergency Post & Socket |   |
| 6.  | Bridge & Culvert        |   |
| 7.  | L.C. Gate               |  |
| 8.  | Gate Hut                |  |
| 9.  | Kilometre               |  |
| 10. | Station Building        |  |

# OPC JOINT/TERMINATION LOCATIONS BALAGHAT KAYANGI SECTION

| S. No. | Location     | Structure joint     | Remarks |
|--------|--------------|---------------------|---------|
|        | Wangpale Jc. |                     |         |
|        | Wangpale Jc. |                     |         |
| 1      |              | 10400/1 to 10400/1A |         |
| 2      |              | 10400/2 to +99      |         |
| 3      |              | 10400/3 to +9       |         |
| 4      |              | 10400/4 to +40      |         |
| 5      |              | 10400/5 to +35      |         |
| 6      |              | 10400/6 to +87      |         |
| 7      |              | 10400/7 to +28      |         |
| 8      |              | 10400/8 to +98      |         |
| 9      |              | 10400/9 to +81      |         |
| 10     |              | 10400/10 to +03     |         |
| 11     |              | 10400/11 to +05     |         |
| 12     |              | 10510/1 to +99      |         |
| 13     |              | 10510/2 to +17      |         |
| 14     |              | 10510/3 to +1       |         |
| 15     |              | 10510/4 to +64      |         |
| 16     |              | 10520/2 to +15      |         |
| 17     |              | 10520/7 to +96      |         |
| 18     |              | 10520/8 to +99      |         |
| 19     |              | 10530/3 to +64      |         |
| 20     |              | 10530/4 to +12      |         |
| 21     |              | 10540/6 to +96      |         |
| 22     |              | 10540/7 to +87      |         |
| 23     |              | 10550/1 to +93      |         |
| 24     |              | 10550/6 to +83      |         |
| 25     |              | 10560/4 to +66      |         |
| 26     |              | 10560/5 to +36      |         |
| 27     |              | 10600/5 to +15      |         |
| 28     |              | 10600/6 to +40      |         |


| S. No. | Location     | Structure joint | Remarks |
|--------|--------------|-----------------|---------|
|        | Wangpale Jc. |                 |         |
|        | Wangpale Jc. |                 |         |
| 29     |              | 10600/7 to +9   |         |
| 45     |              | 10700/1 to +46  |         |
| 46     |              | 10710/2 to +68  |         |
| 47     |              | 10710/4 to +74  |         |
| 48     |              | 10710/8 to +40  |         |
| 49     |              | 10720/4 to +12  |         |
| 50     |              | 10720/8 to +79  |         |
| 51     |              | 10730/10 to +39 |         |
| 52     |              | 10740/10 to +82 |         |
| 53     |              | 10740/7 to +78  |         |
| 54     |              | 10770/4 to +71  |         |
| 55     |              | 10760/6 to +10  |         |
| 56     |              | 10800/3 to +11  |         |
| 57     |              | 10800/3 to +53  |         |
| 58     |              | 10810/10 to +37 |         |
| 59     |              | 10810/3 to +14  |         |
| 60     |              | 10860/1 to +32  |         |
| 61     |              | 10870/9 to +74  |         |
| 62     |              | 10880/10 to +21 |         |
| 63     |              | 10880/4 to +22  |         |
| 64     |              | 10880/5 to +40  |         |
| 65     |              | 10880/7 to +42  |         |

# EMERGENCY SOCKET POSITION - BALAGHAT KATANGI SECTION

| S. No. | Section     | Emergency Socket  | Remark      |
|--------|-------------|-------------------|-------------|
| 1      | BALAGHATJN. | 1043/0            | NOT PROVIDE |
| 2      | WARASEONI   | 1044/0            | NOT PROVIDE |
| 3      |             | 1045/0 to -12     |             |
| 4      |             | 1046/0            |             |
| 5      |             | 1047/0            |             |
| 6      |             | 1048/0 to +32     |             |
| 7      |             | 1048/8 to +60     |             |
| 8      |             | 1050/9-0 <i>B</i> | 1050/3      |
| 9      |             | 1051/1 to +60     | 1051/2-3    |
| 10     |             | 1052/2 to +30     |             |
| 11     |             | 1053/2 to -2      |             |
| 12     |             | 1054/2 to -2      |             |
| 13     |             | 1055/0            |             |
| 14     |             | 1056/0            |             |
| 15     |             | 1057/0            |             |
| 16     |             | 1058/0            |             |
| 17     |             | 1059/0            |             |
| 18     |             | 1060/0            |             |

T joint 1044/0 - 29m


| S. No. | Section    | Emergency Socket | Remark |
|--------|------------|------------------|--------|
|        | WARASEONI- |                  |        |
| 19     | KATANGI    | 1001/0 to -44    |        |
| 20     |            | 1002/1 to +11    |        |
| 21     |            | 1003/1 to +20    |        |
| 22     |            | 1004/1 to +40    |        |
| 23     |            | 1005/2 to -37    |        |
| 24     |            | 1006/1 to +40    |        |
| 25     |            | 1007/1 to +32    |        |
| 26     |            | 1008/0           |        |
| 27     |            | 1009/0 to +4     |        |
| 28     |            | 1010/0 to -20    |        |
| 29     |            | 1011/0 to -3     |        |
| 30     |            | 1012/0 to -34    |        |
| 31     |            | 1012/9 to +6     |        |
| 32     |            | 1014/0 to +12    |        |
| 33     |            | 1014/9 to -19    |        |
| 34     |            | 1015/9 to -17    |        |
| 35     |            | 1017/0           |        |
| 36     |            | 1017/8 to +30    |        |
| 37     |            | 1018/8 to +18    |        |
| 38     |            | 1019/8 to +7     |        |
| 39     |            | 1020/9 to -8     |        |
| 40     |            | 1021/8 to +20    |        |
| 41     |            | 1022/8 to +16    |        |
| 42     |            | 1023/8 to -1     |        |
| 43     |            | 1024/8 to -24    |        |
| 44     |            | 1025/8 to -22    |        |
| 45     |            | 1026/8 to -46    |        |
| 46     |            | 1028/0           |        |
| 47     |            | 1029/0           |        |
| 48     |            | 1030/0           |        |

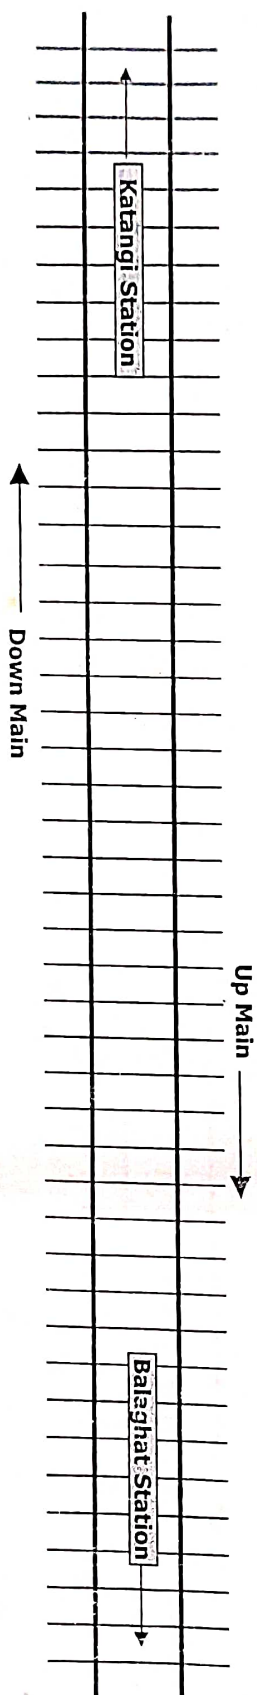

SOUTH EAST CENTRAL RAILWAY NAGPUR  
 ROUTE PLAN OF OFCQUAD CABLE  
 SECTION : BALAGHAT - KATANGI  
 SUB SECTION : BALAGHAT - VARASEONI  
 MRS. RAHUL ENTERPRISES, JABALPUR.

 Section Engineer Telecom (Gen.)  
 South-East Central Railway, Nagpur.

10417/1  
 0  
 1  
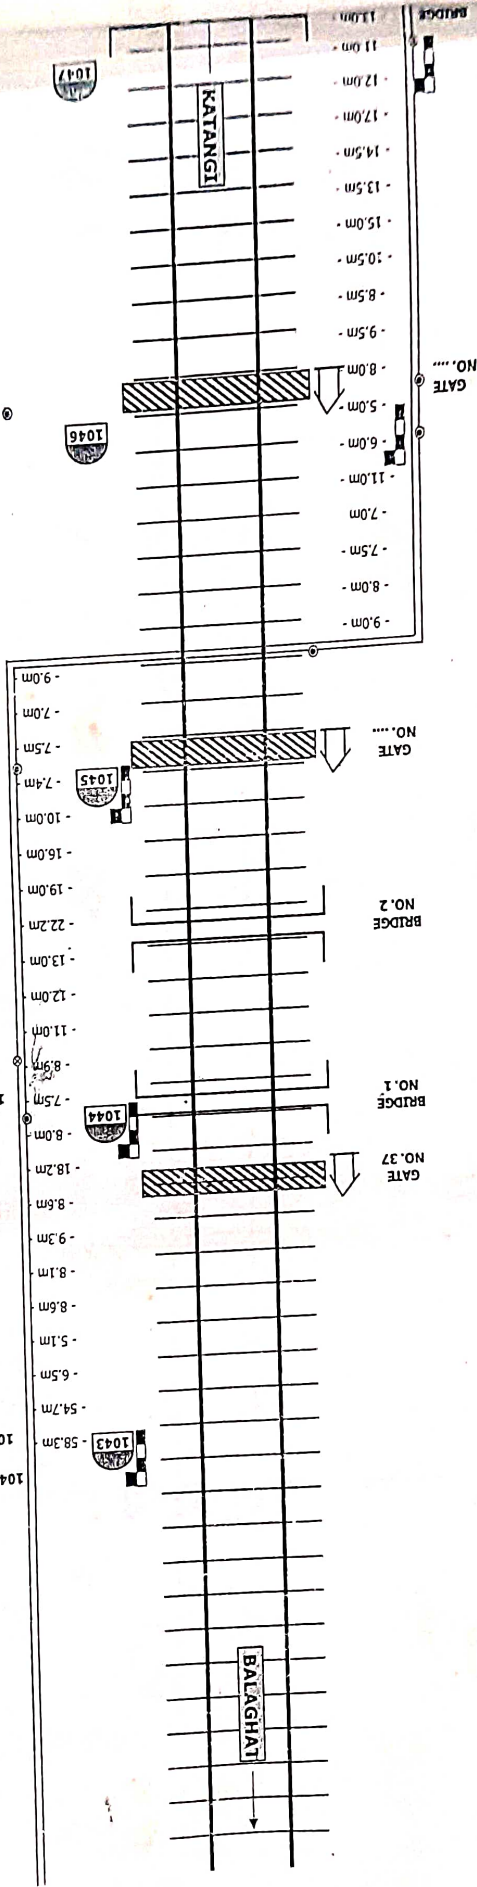


SOUTH EAST CENTRAL RAILWAY NAGPUR  
 ROUTE PLAN OF OFFROAD CABLE  
 SECTION : BALAGHAT - KATANGI  
 SUB SECTION : BALAGHAT - WARASEONI  
 M/S. RAHUL ENTERPRISES, JABALPUR.


*Handwritten signature*




 Section Engineer Telecom (Coa)  
 South-East Central Railway, Nagpur

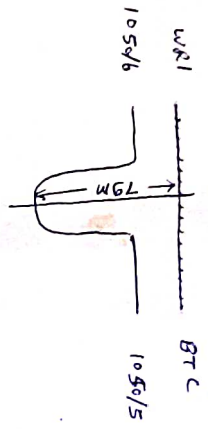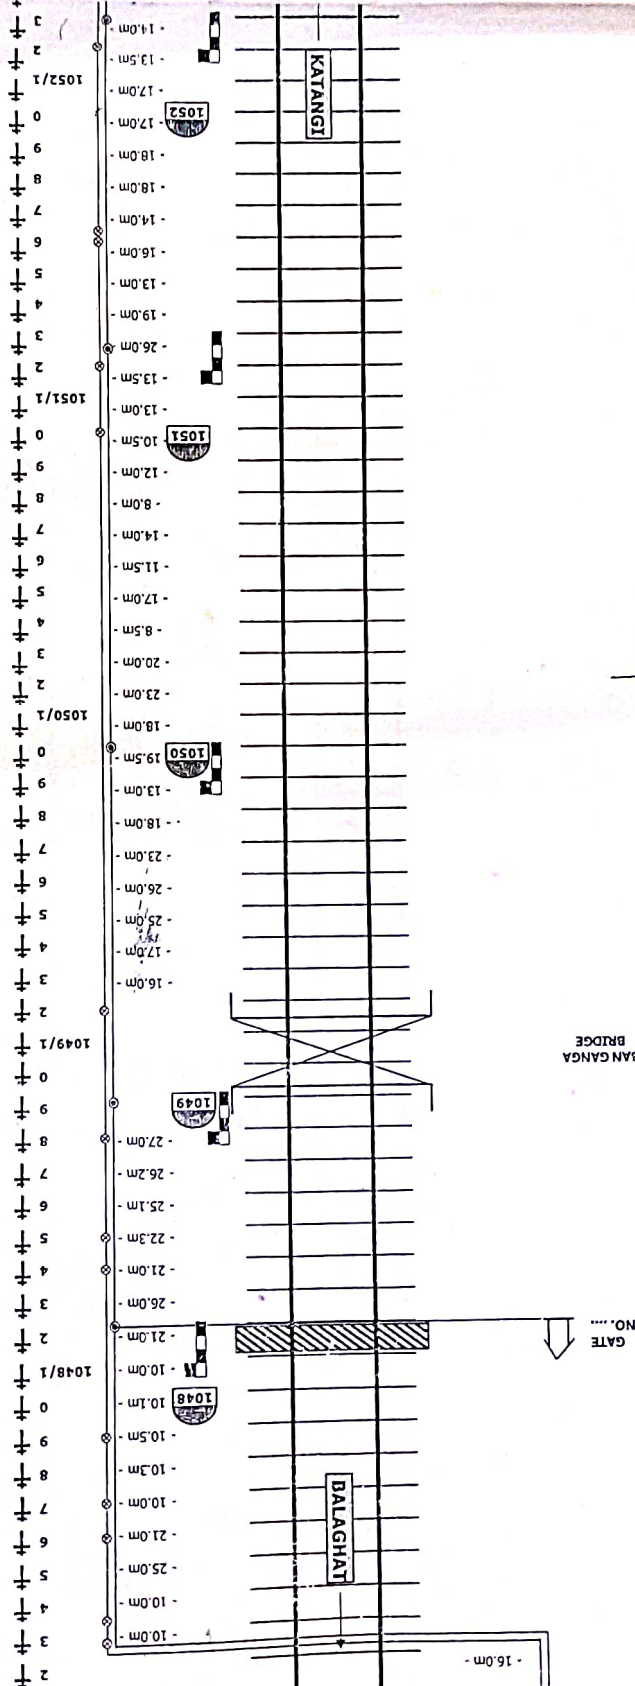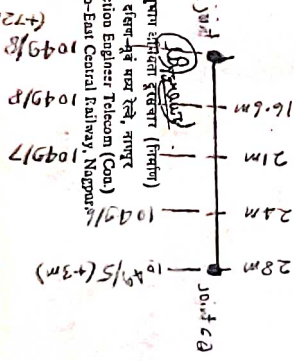

BAN GANGA BRIDGE

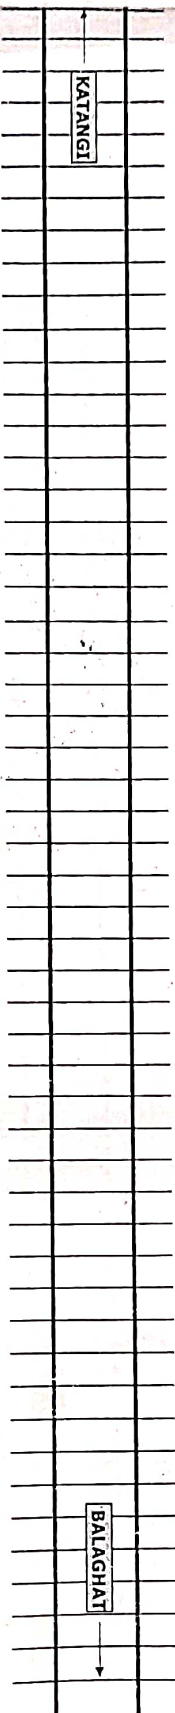


**BALAGHAT**

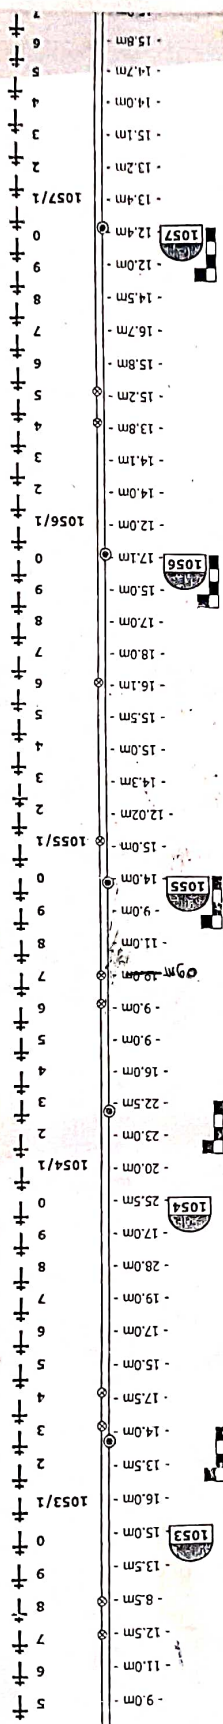


(B) प्रमाण,   
 प्रमाण आभारता दूरकार (निर्मण)   
 दक्षिण-पूर्व मध्य रेल्वे, नागपुर   
 Section Engineer Telecom (Gen.)   
 South-East Central Railway, Nagpur

Section Engineer Telecom (Co-2)  
South-East Central Railway, Nagpur.

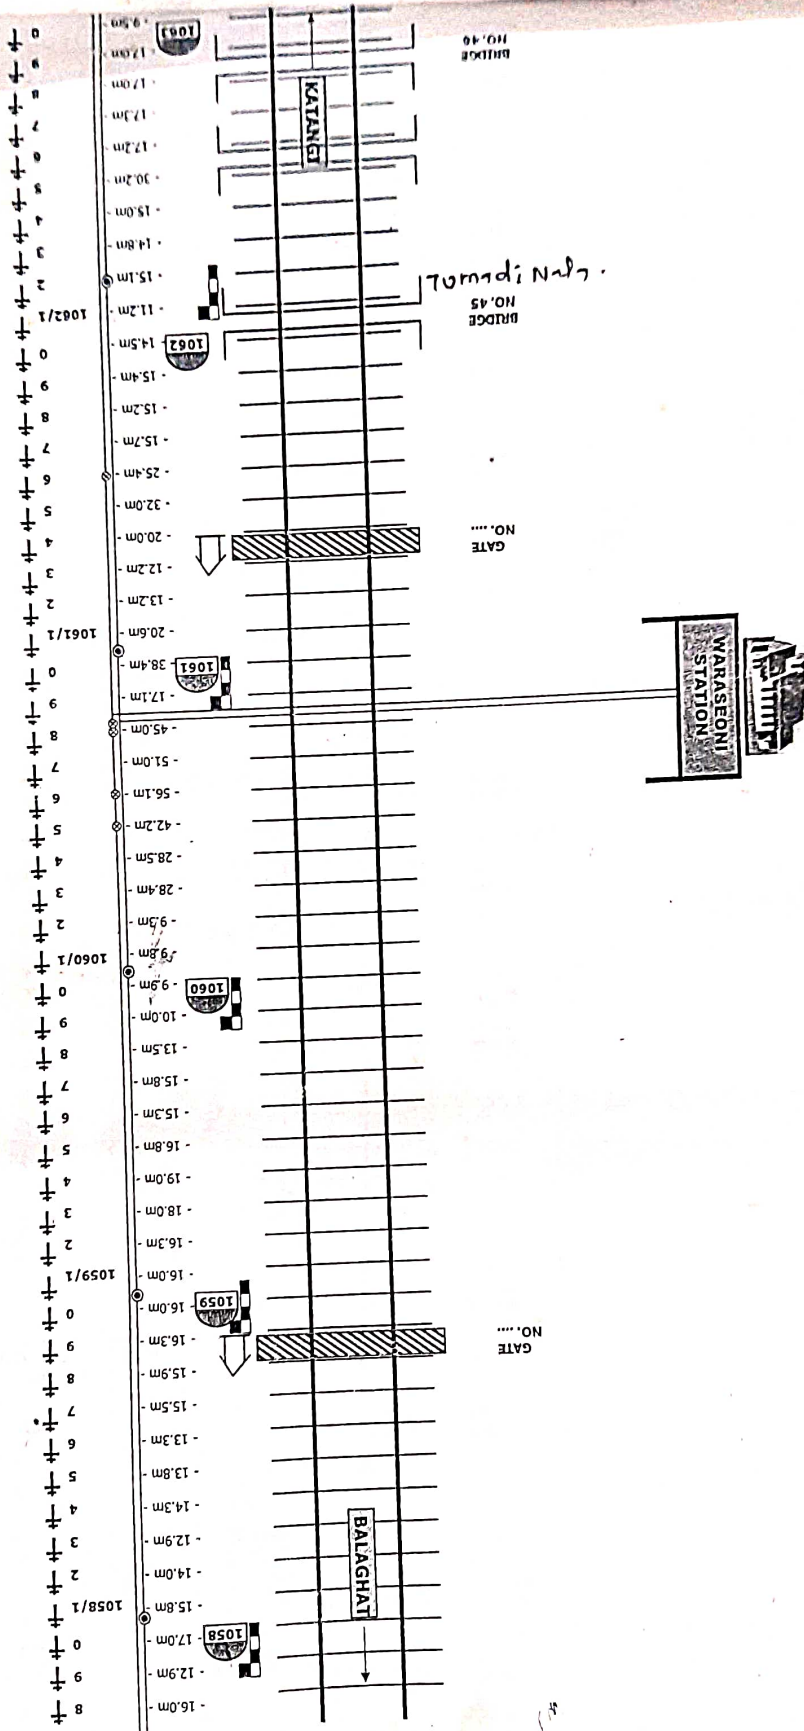


**SOUTH EAST CENTRAL RAILWAY NAGPUR**  
**ROUTE PLAN OF OFCIQUAD CABLE**  
**SECTION : BALAGHAT - KATAINGI**  
**SUBSECTION : WARASEONI - KATAINGI**  
**M/S. RAHUL ENTERPRISES, JABALPUR.**

 Section Engineer Telecom (Coa.)  
 South-East Central Railway, Nagpur.

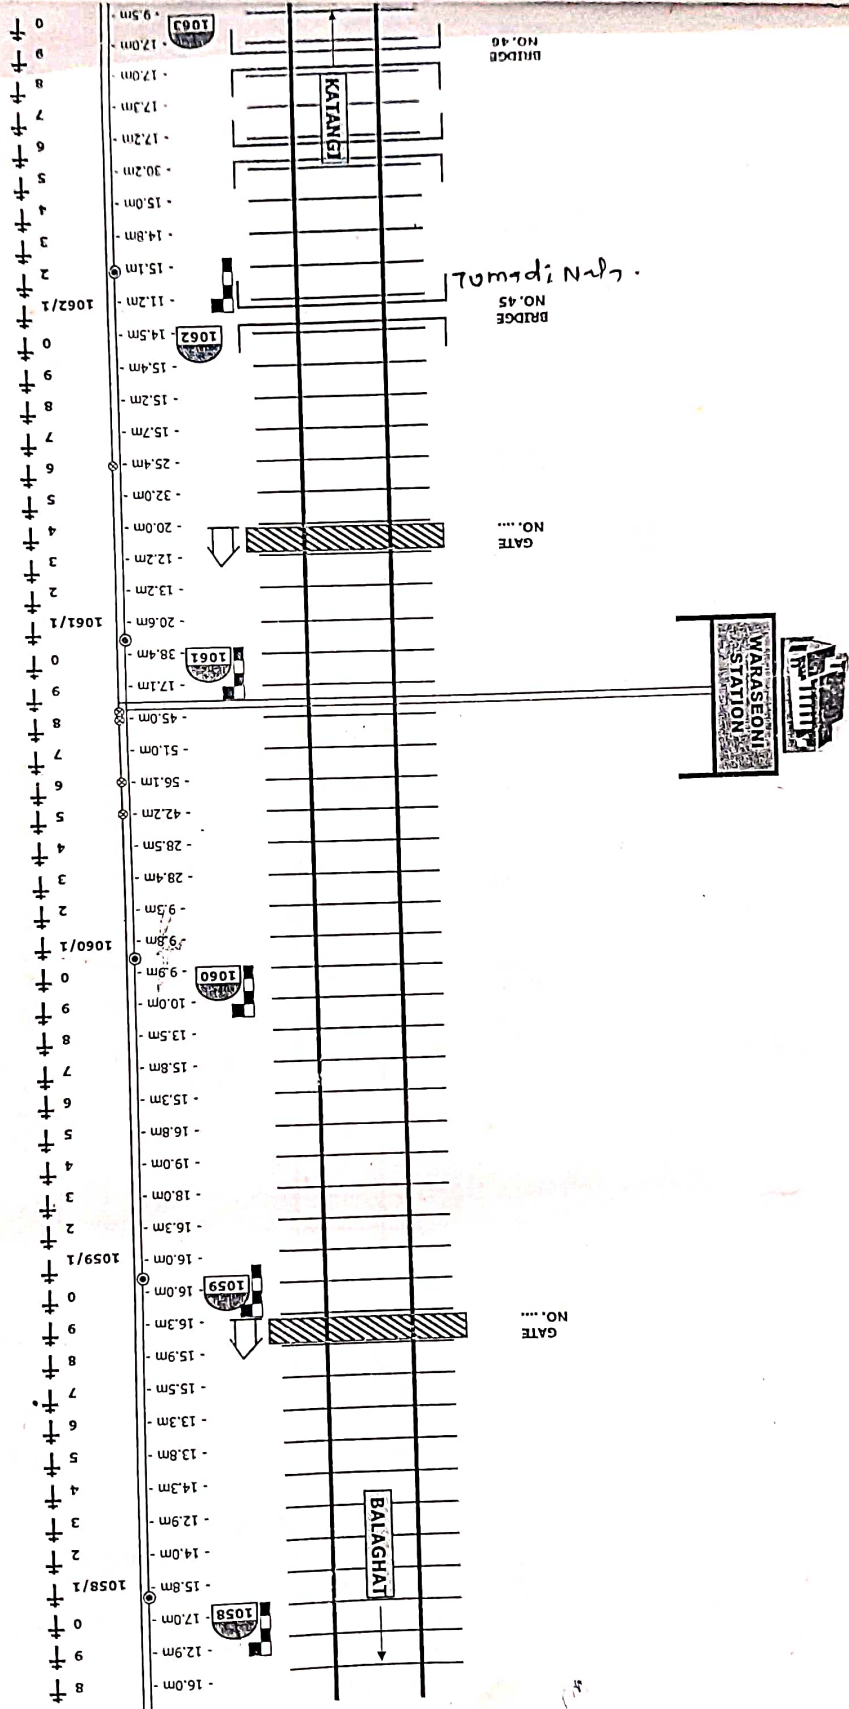

SOUTH EAST CENTRAL RAILWAY NAGPUR  
 ROUTE PLAN OF OFC/QUAD CABLE  
 SECTION : BALAGHAT - KATANGI  
 SUB SECTION : VARASEONI - KATANGI  
 M/S. RAHUL ENTERPRISES, JABALPUR.


 Section Engineer Telecom (Con.)  
 South-East Central Railway, Nagpur.

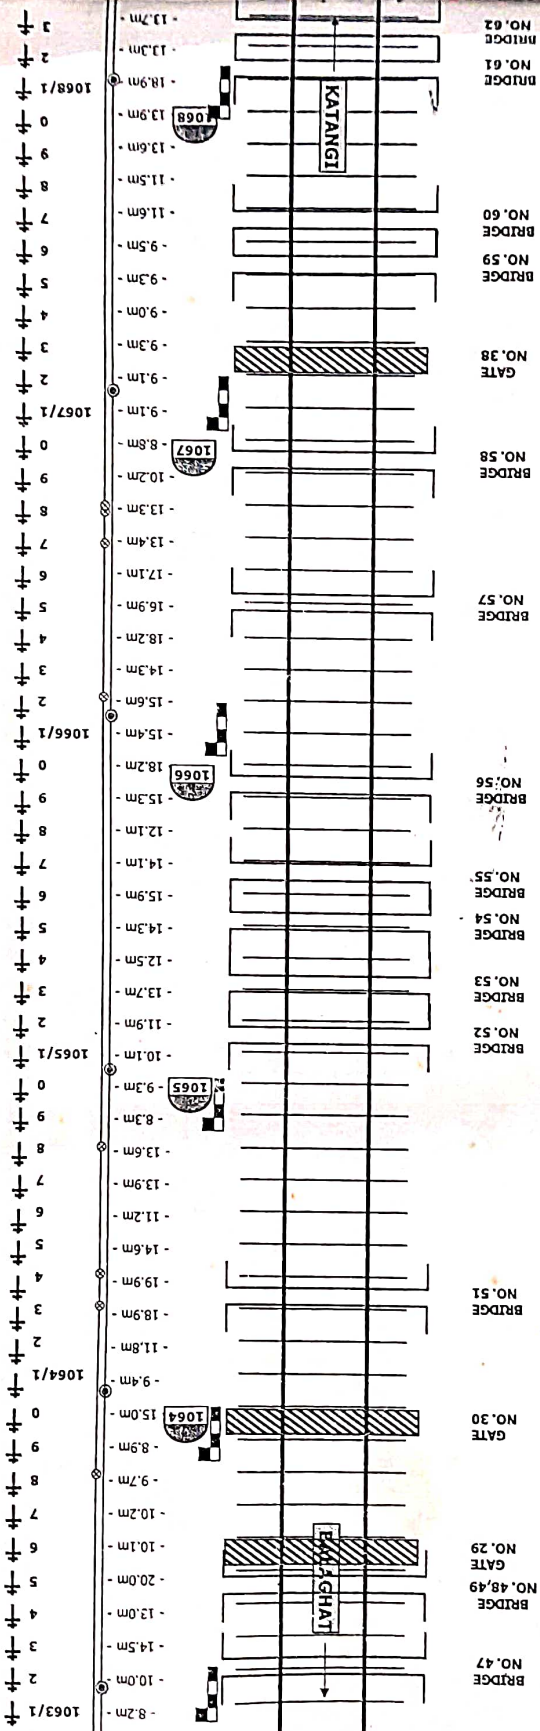



SOUTH EAST CENTRAL RAILWAY NAGPUR  
 SECTION : BALAGHAT-KATANGI  
 M/s RAHUL ENTERPRISES, JABALPUR.

Section  
 South-East Central Railway, Nagpur.

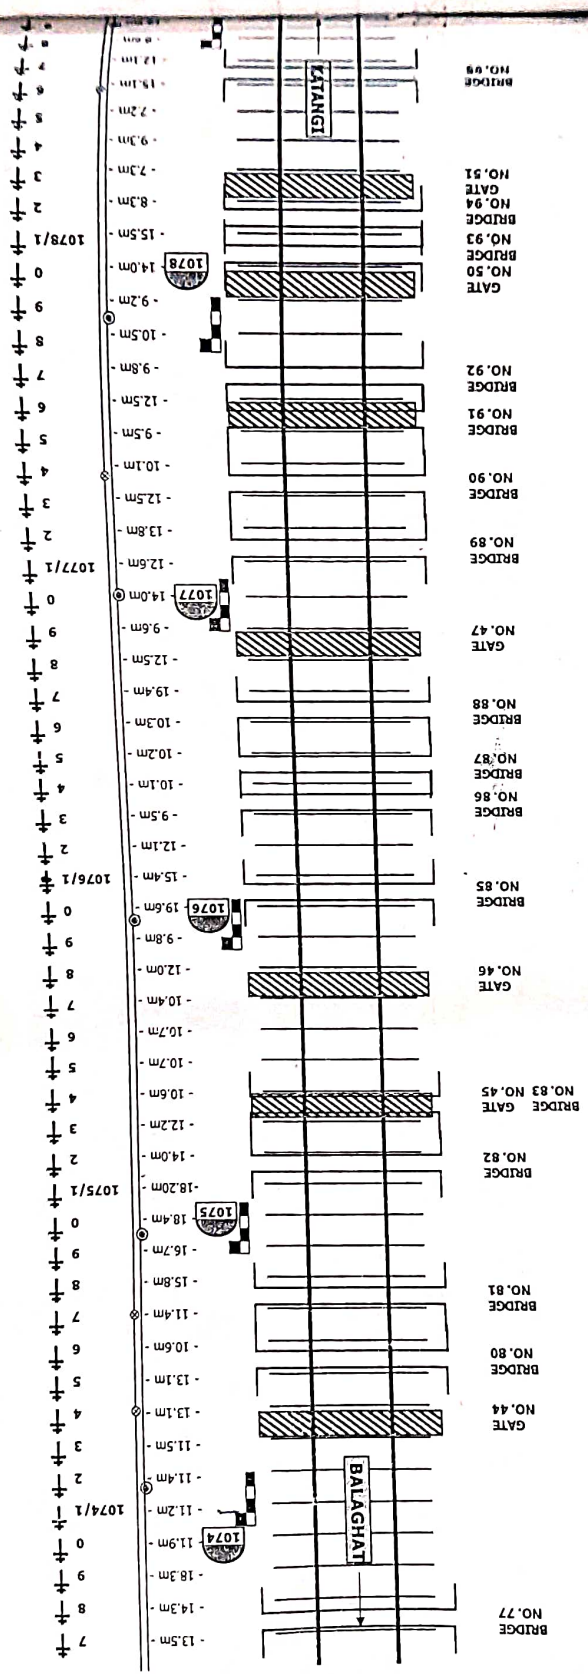




191




KATANGI STATION

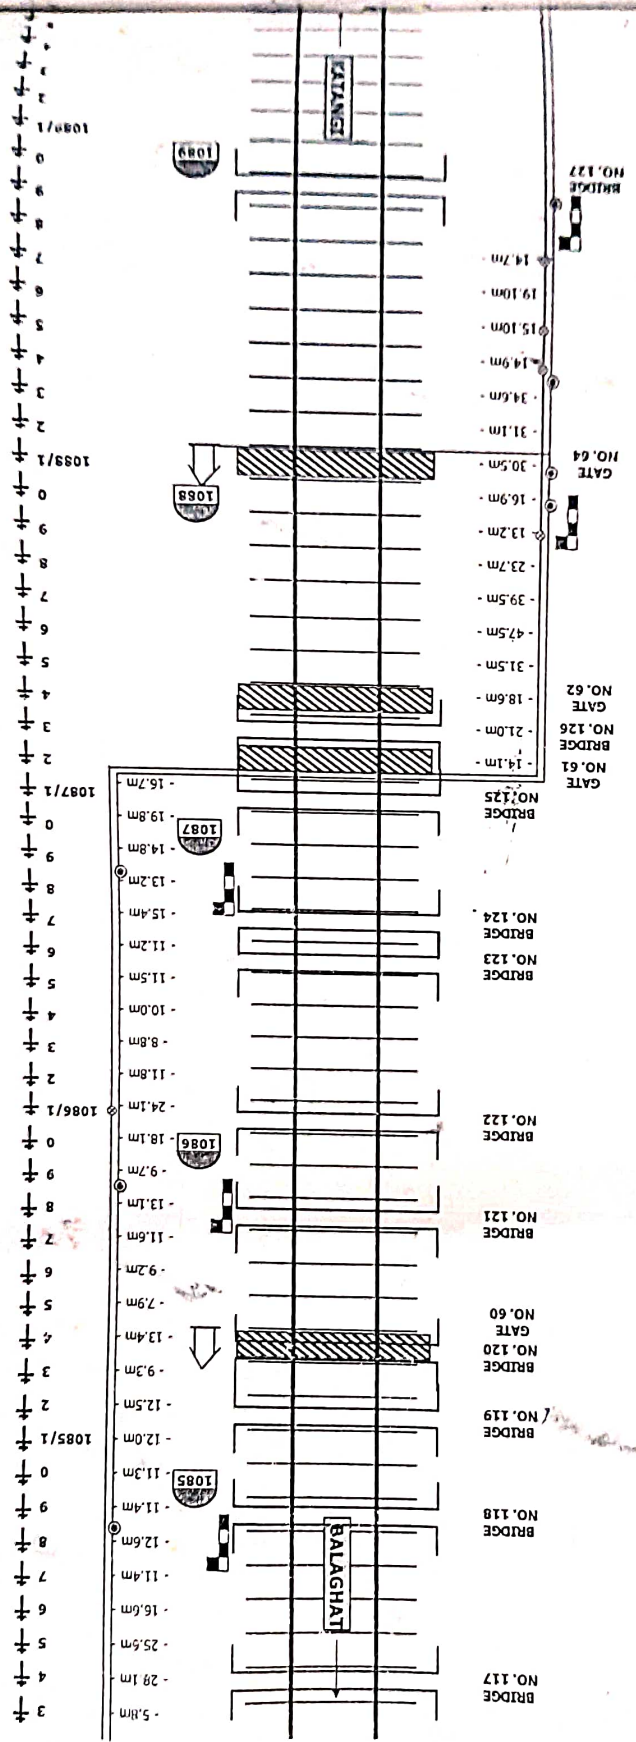

M.S. RAHUL ENTERPRISES, JABALPUR.

*(Signature)*  

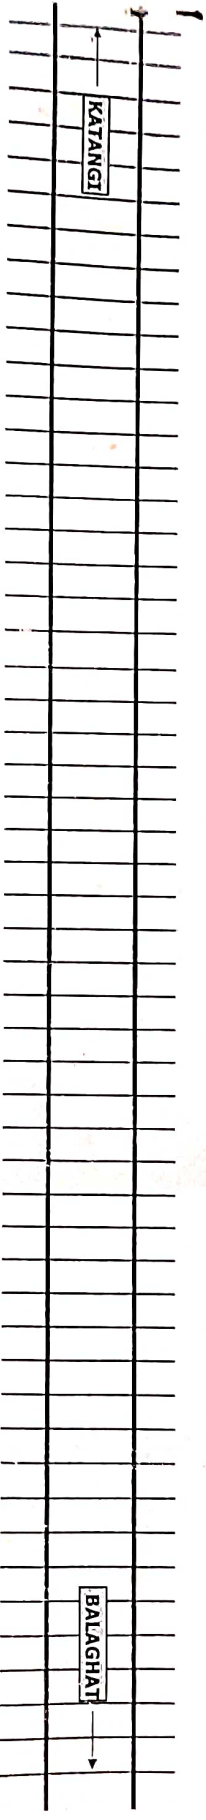

0 9 8 7 6 5 4 3 2 1 0 9 8 7

SOUTH EAST CENTRAL RAILWAY NAGPUR  
ROUTE PLAN OF OFC/QUAD CABLE  
SECTION : BALAGHAT - KATANGI  
SUBSECTION : VARASEONI - KATANGI  
M/S. RAHUL ENTERPRISES, JABALPUR.

*Handwritten signature*  
Section Engineer Telecom (Con.)  
South-East Central Railway, Nagpur.