






 


 

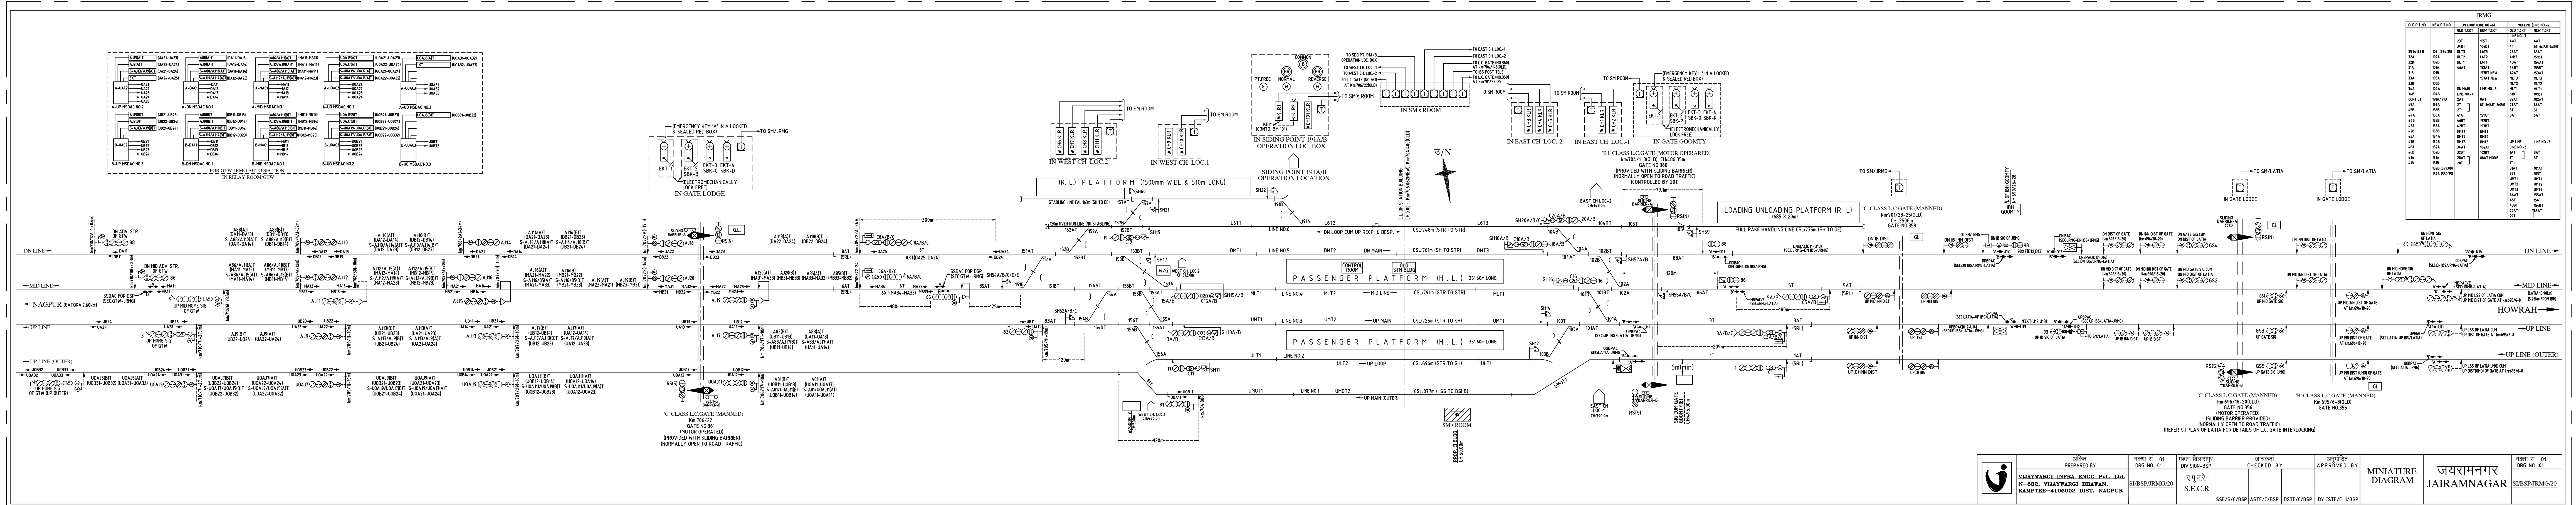

on 20.12.2021

20

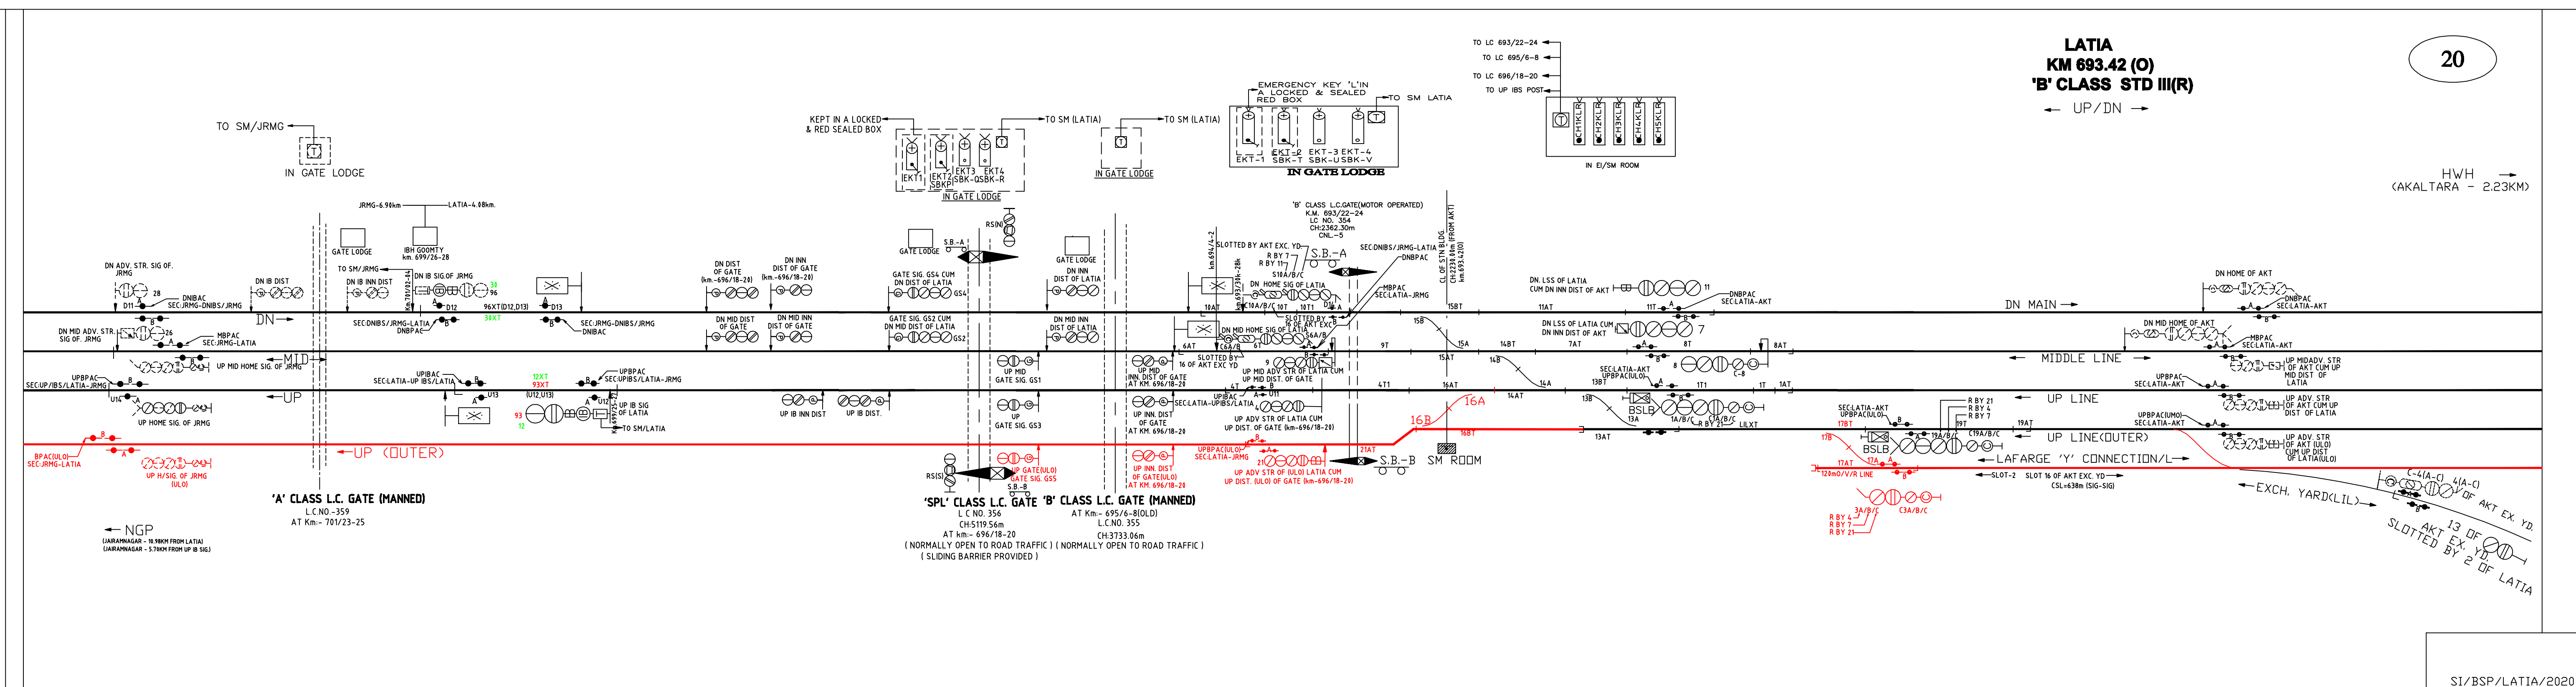


NAILA

KM: 677.60

'B' CLASS STD III®

← UP/DN →

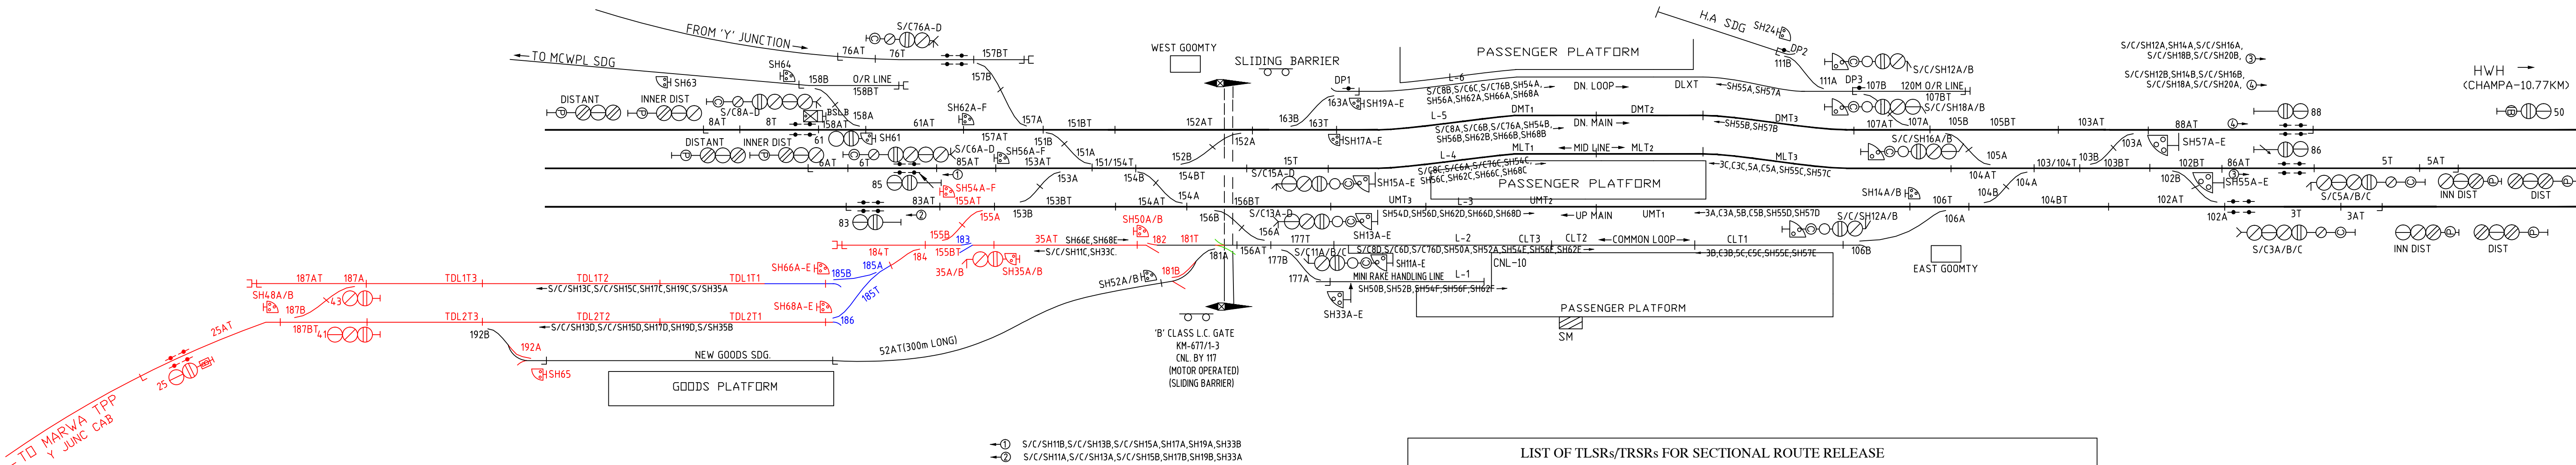

- ① S/C/SH11B,S/C/SH13B,S/C/SH15A,SH17A,SH19A,SH33B
- ② S/C/SH11A,S/C/SH13A,S/C/SH15B,SH17B,SH19B,SH33A

CRANK HANDLE GROUPING FOR EMERGENCY OPERATION OF POINTS (WEST END)		
CRANK HANDLE	CONTROL POINTS	LOCATION
CH7	151A/B,152A/B.	WEST CH. LOC-1
CH8	153A/B,154A/B.	WEST CH. LOC-1
CH9	155A/B.	WEST CH. LOC-2
CH10	156A/B.	WEST CH. LOC-1
CH11	157A/B.	WEST CH. LOC-2
CH12	158A/B.	WEST CH. LOC-1
CH13	163A/B.	WEST CH. LOC-1
CH14	177A/B,181A/B,182.	WEST CH. LOC-1
CH15	183,184,185A/B,186.	WEST CH. LOC-2
CH16	187A/B.	WEST CH. LOC-3
CH192	192A/B.	SIDING POINT LOC-2.

LIST OF TLSRs/TRSRs FOR SECTIONAL ROUTE RELEASE			
SL No.	TLSR/TRSR TRACK SECTION	TRACK CIRCUITS	FOR SIGNAL ROUTES
1	(154BT-154AT)TRSR	151/154T,154BT,15T,154AT,(156BT W 156N)	76C/D,C76C/D,8C/D,C8C/D,SH62C/D/E/F
2	(154BT-163T)TRSR	154BT,15T,152AT,163T,151/154T,	SH54A/B/C, SH66A/B/C, SH68A/B/C
3	(153AT-153BT)TLSR	151/154T,153AT,153BT,(155AT W 153R,155N)	SH17A/B/C/D,SH19A/B/C/D
4	(155AT-185T)TLSR	155AT,155BT,184T,185T.	13C/D,C13C/D,SH13C/D,15C/D,C15C/D, SH15C/D,((153AT-153BT))TLSR W 153R,155R).
5	(154AT-155AT)TLSR	154AT,153BT,155AT,154BT,	11A/B,C11A/B,SH11A/B/E,SH33A/B/E.
6	(153AT-157AT)TLSR	151/154T,153AT,151BT,157AT.	((154AT-155AT))TLSR W 153R FOR 11B,C11B,SH11B/E, SH33B/E), 13B,C13B,SH13B/E,
7	(156BT-177T)TRSR	156BT,156AT,177T.	6D,C6D,SH54E/F,SH56E/F, ((154BT-154AT))TRSR W 154R,156R)
8	(103BT-104AT)TLSR	103BT,103/104T,104AT	3C,C3C
9	(103T-106T)TLSR	103/104T,104AT,104BT,106T	SH57C/D/E
10	(103T-102BT)TRSR	103/104T,103BT,102BT	S/C/SH18B,S/C/SH20B
11	(103T-103AT)TRSR	103/104T,103BT,102BT,103AT	S/C/SH12A/B,SH14A/B

CRANK HANDLE GROUPING FOR EMERGENCY OPERATION OF POINTS (EAST END)		
CRANK HANDLE	CONTROL POINTS	LOCATION
CH1	102A/B	EAST CH. LOC-2
CH2	103A/B	EAST CH. LOC-2
CH3	104A/B	EAST CH. LOC-1
CH4	105A/B	EAST CH. LOC-1
CH5	106A/B	EAST CH. LOC-1
CH6	107A/B	EAST CH. LOC-1
CH191	191A/B	SDG. PT. LOC-1

NAILA
MINIATURE PLAN


SI/BSP/NIA/20

EXISTING ARRANGEMENT TO BE DELETED SHOWN IN 'GREEN'.
NEW PROPOSED WORK, WITH RAIL EXISTING AT SITE SHOWN IN 'RED'.
NEW PROPOSED WORK, WITHOUT RAIL EXISTING AT SITE SHOWN IN 'BLUE'.

HIMGIR

Km.-549.547 (NEW)
STD-III CLASS-B

ENGINEERING SIDING(FSS TO FSS)

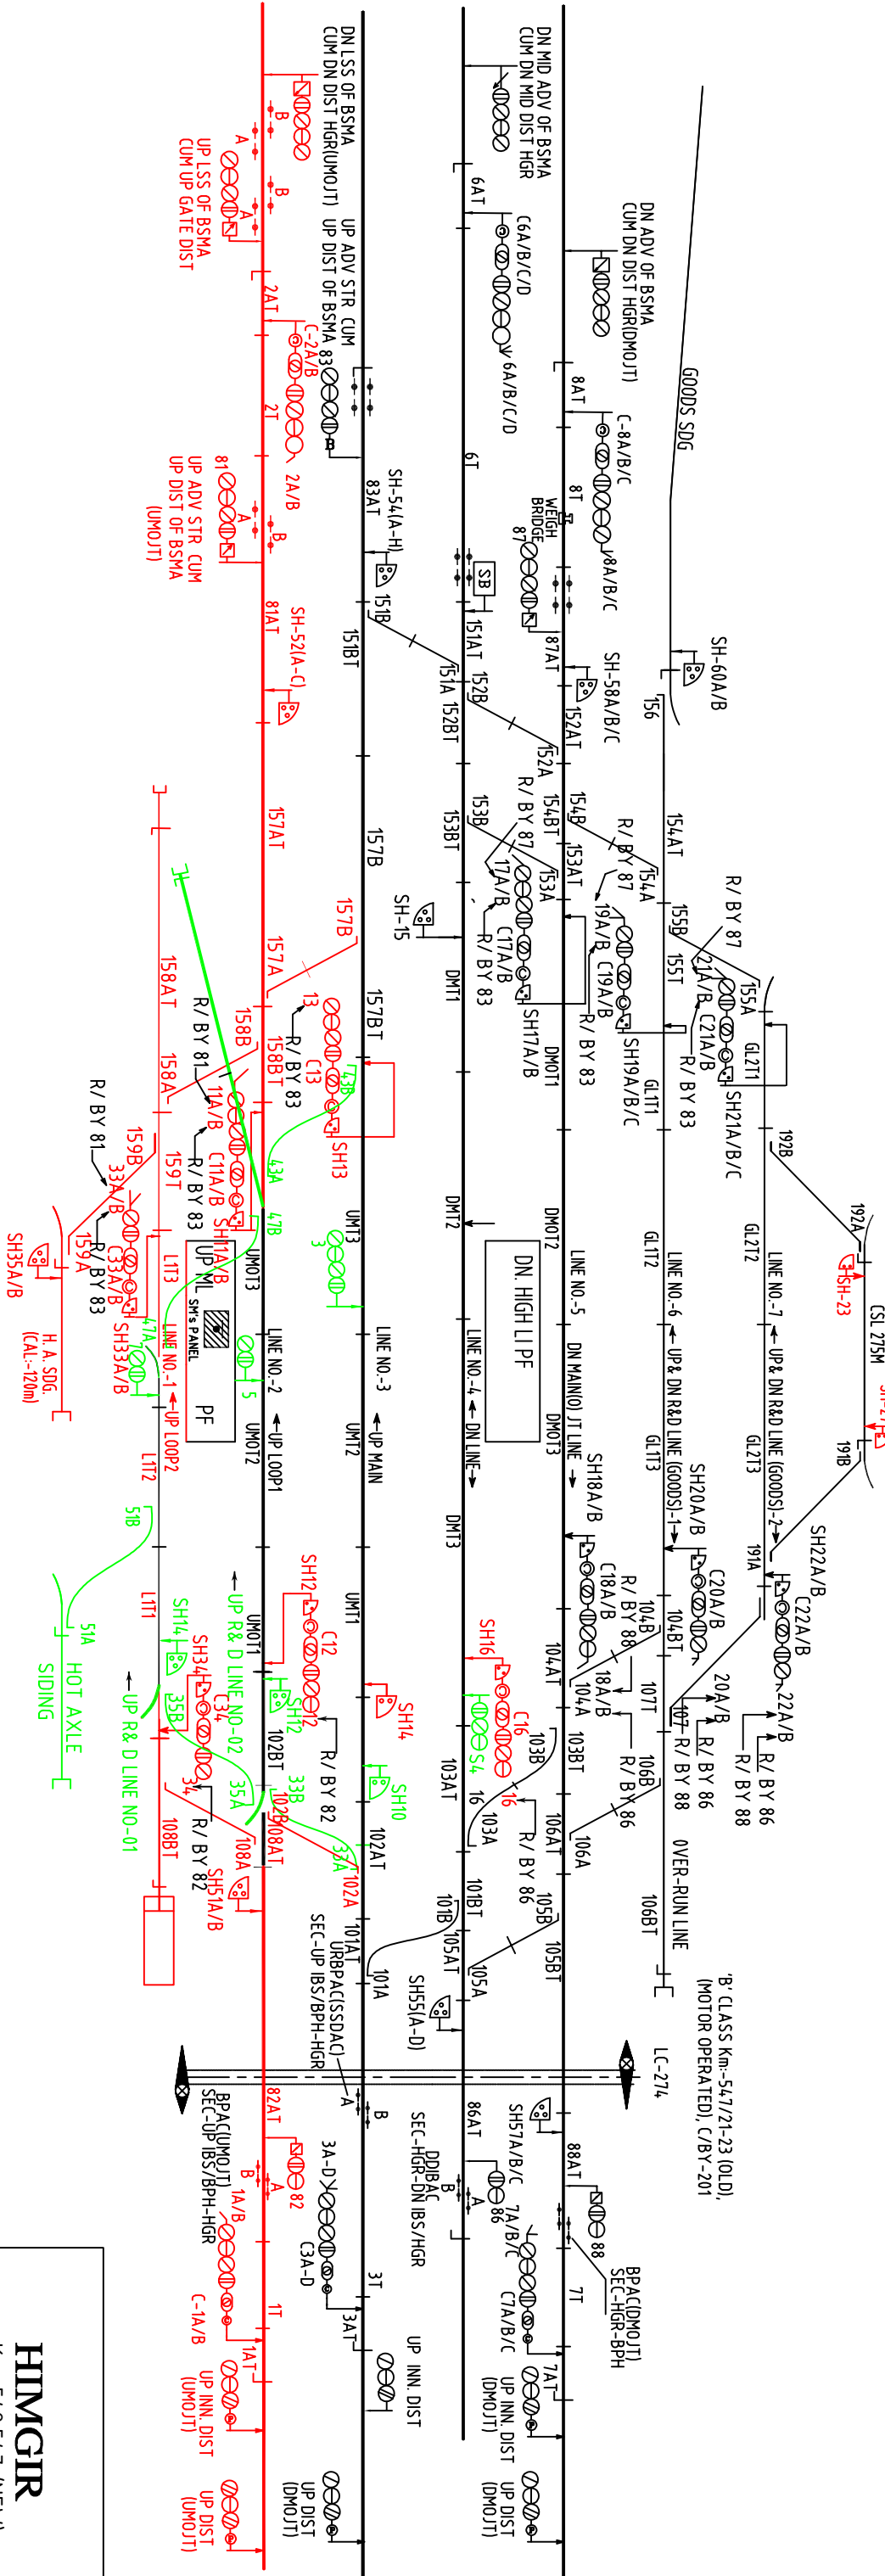

HIMGIR

Km. 549.547 (NEW)
STD-III(R) CLASS-'B'