
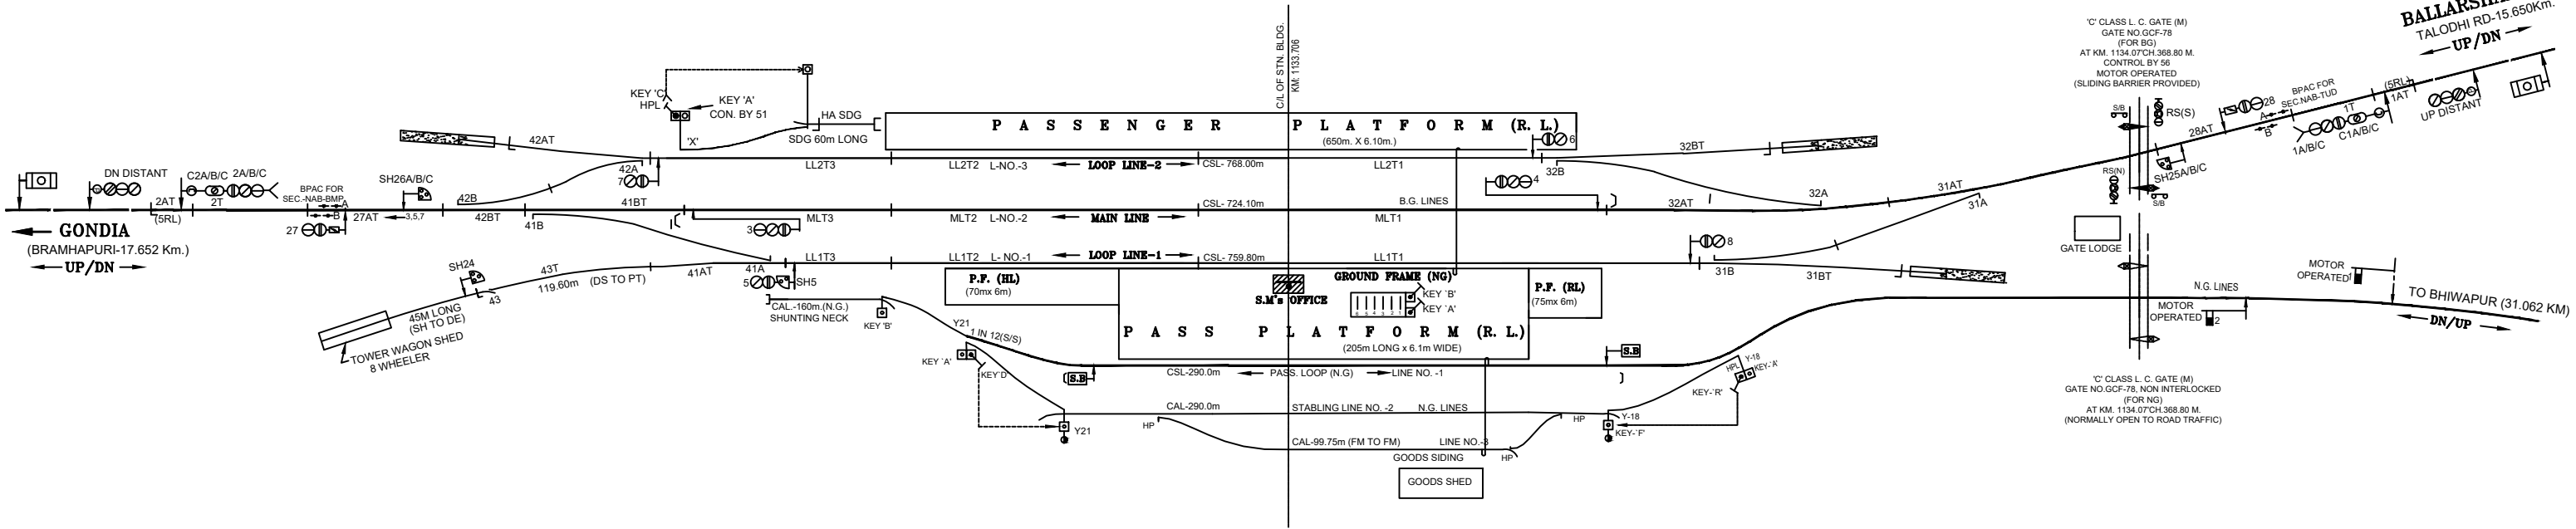
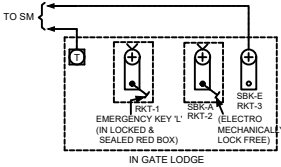
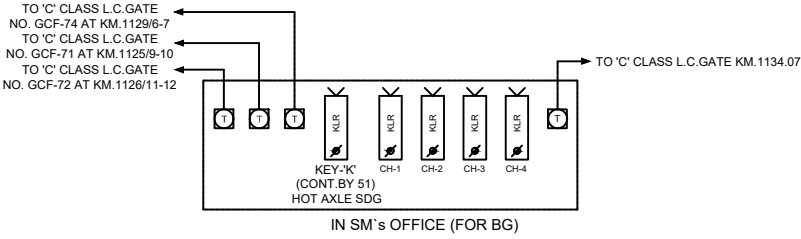
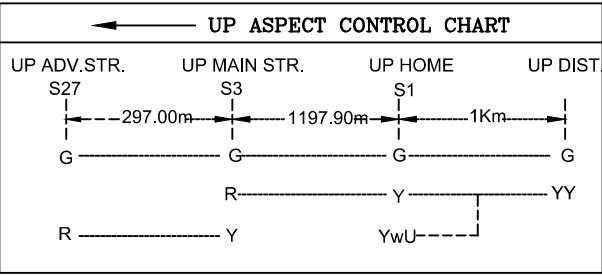


नागभीड NAGBHIR

(E.I. , CODE- NAB , CLASS-B, STD.-II(R)
(KM:-1133.706)

←UP/DN→

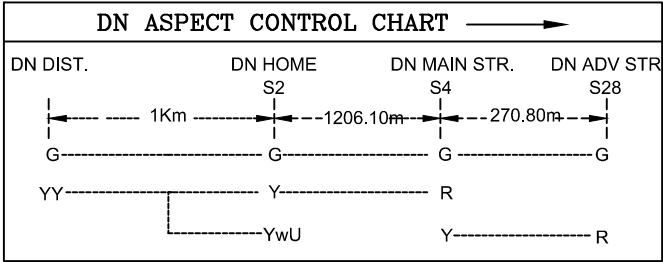

CRANK HANDLE GROUPING FOR EMERGENCY OPERATION OF POINTS			
S. NO.	CRANK HANDLE	CONTROL POINTS	LOCATION
1.	CH1	31A/B	SM's OFFICE
2.	CH2	32A/B	SM's OFFICE
3.	CH3	41A/B,43	SM's OFFICE
4.	CH4	42A/B	SM's OFFICE

DRG NO.
SI/NGP/NAB/15
W.No-F