
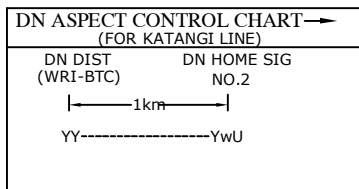
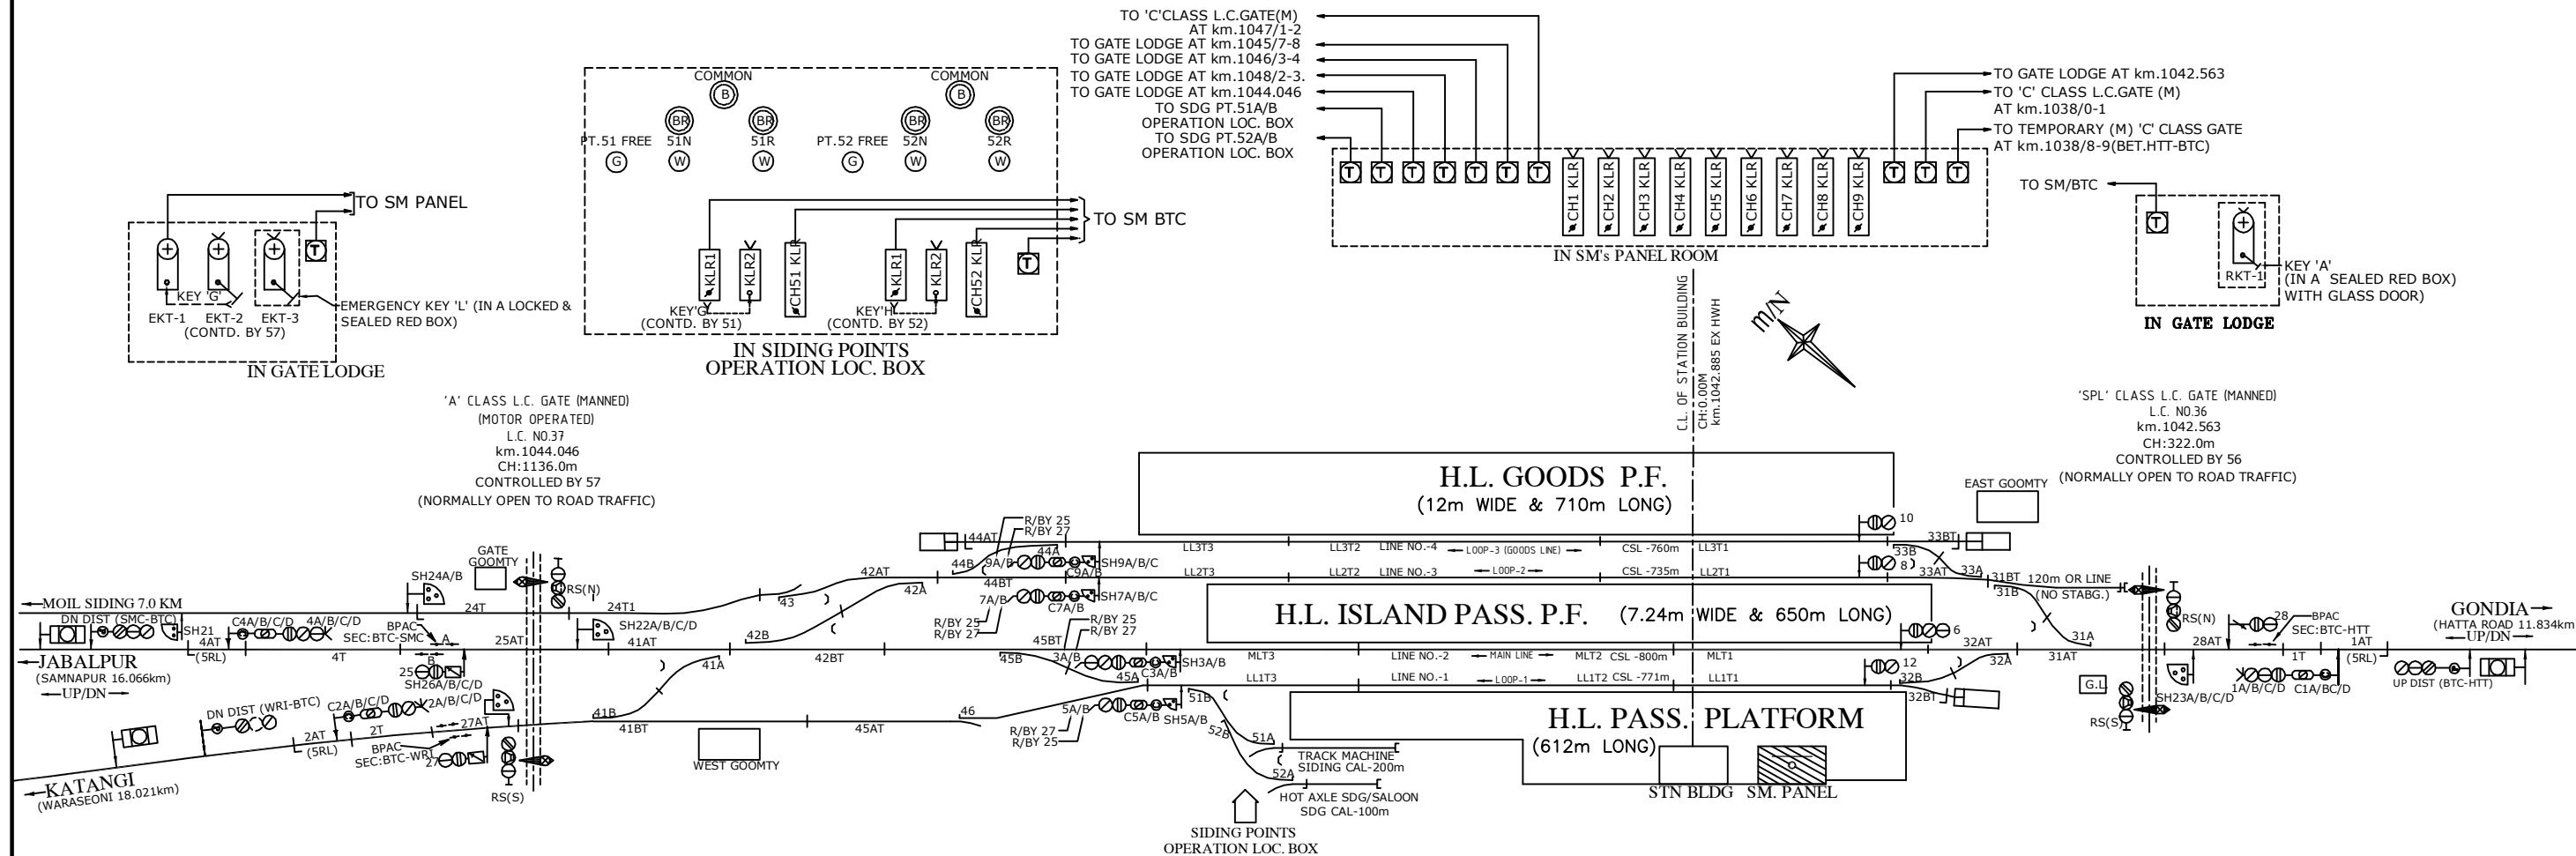
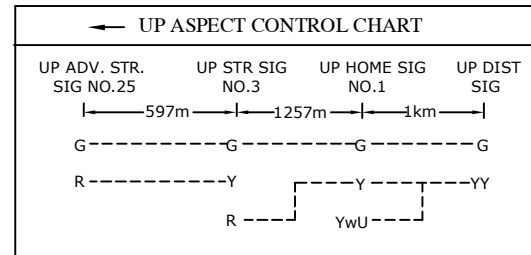


बालाघाट
BALAGHAT
CODE- BTC CLASS- B STD.-II(R)
(KM:-1042.885)

← UP/DN →

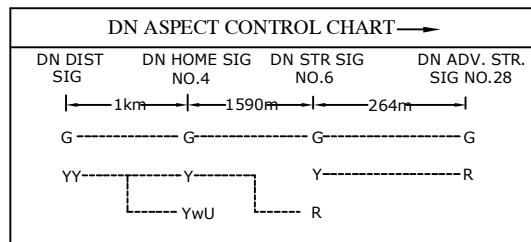

CRANK HANDLE GROUPING FOR EMERGENCY		
CRANK HANDLE	CONTROL POINTS	LOCATION
CH1	31A/B	PANEL ROOM
CH2	32A/B	PANEL ROOM
CH3	33A/B	PANEL ROOM
CH4	41A/B	PANEL ROOM
CH5	42A/B	PANEL ROOM
CH6	43	PANEL ROOM
CH7	44A/B	PANEL ROOM
CH8	45A/B	PANEL ROOM
CH9	46	PANEL ROOM
CH51	51A/B	SDG PT.51 OPERATION LOC. BOX
CH52	52A/B	SDG PT.52 OPERATION LOC. BOX

VDU PANEL IN SM's OFFICE

TOTAL NO. OF CONTROLS-1 TO 60
SIGNAL CONTROLS-1 TO 30 (SPACES - 11,13 TO 21,29,30)
POINT CONTROLS-31 TO 50 (SPACES-34 TO 40, 47 TO 50)
SIDING POINT CONTROLS-51 TO 55 (SPACES- 53 TO 55)
OTHER CONTROLS-56 TO 60 (SPACES- 58 TO 60)

SYSTEM OF WORKING				
SL. NO.	SYSTEM	SECTION	INSTRUMENT	LOCATION
1.	ABSOLUTE BLOCK	BALAGHAT-HATTA ROAD	* TLBI	PANEL ROOM
2.	ABSOLUTE BLOCK	BALAGHAT-SAMNAPUR	* SLBP	PANEL ROOM
3.	ABSOLUTE BLOCK	BALAGHAT-WARASEONI	* SLBP	PANEL ROOM

* PROVIDED WITH BLOCK PROVING AXLE COUNTER (BPAC) .