


चरेगांव
CHAREGAON

CODE-CRN km:1073.655 FROM HWH CLASS-'B'

← DN/UP →

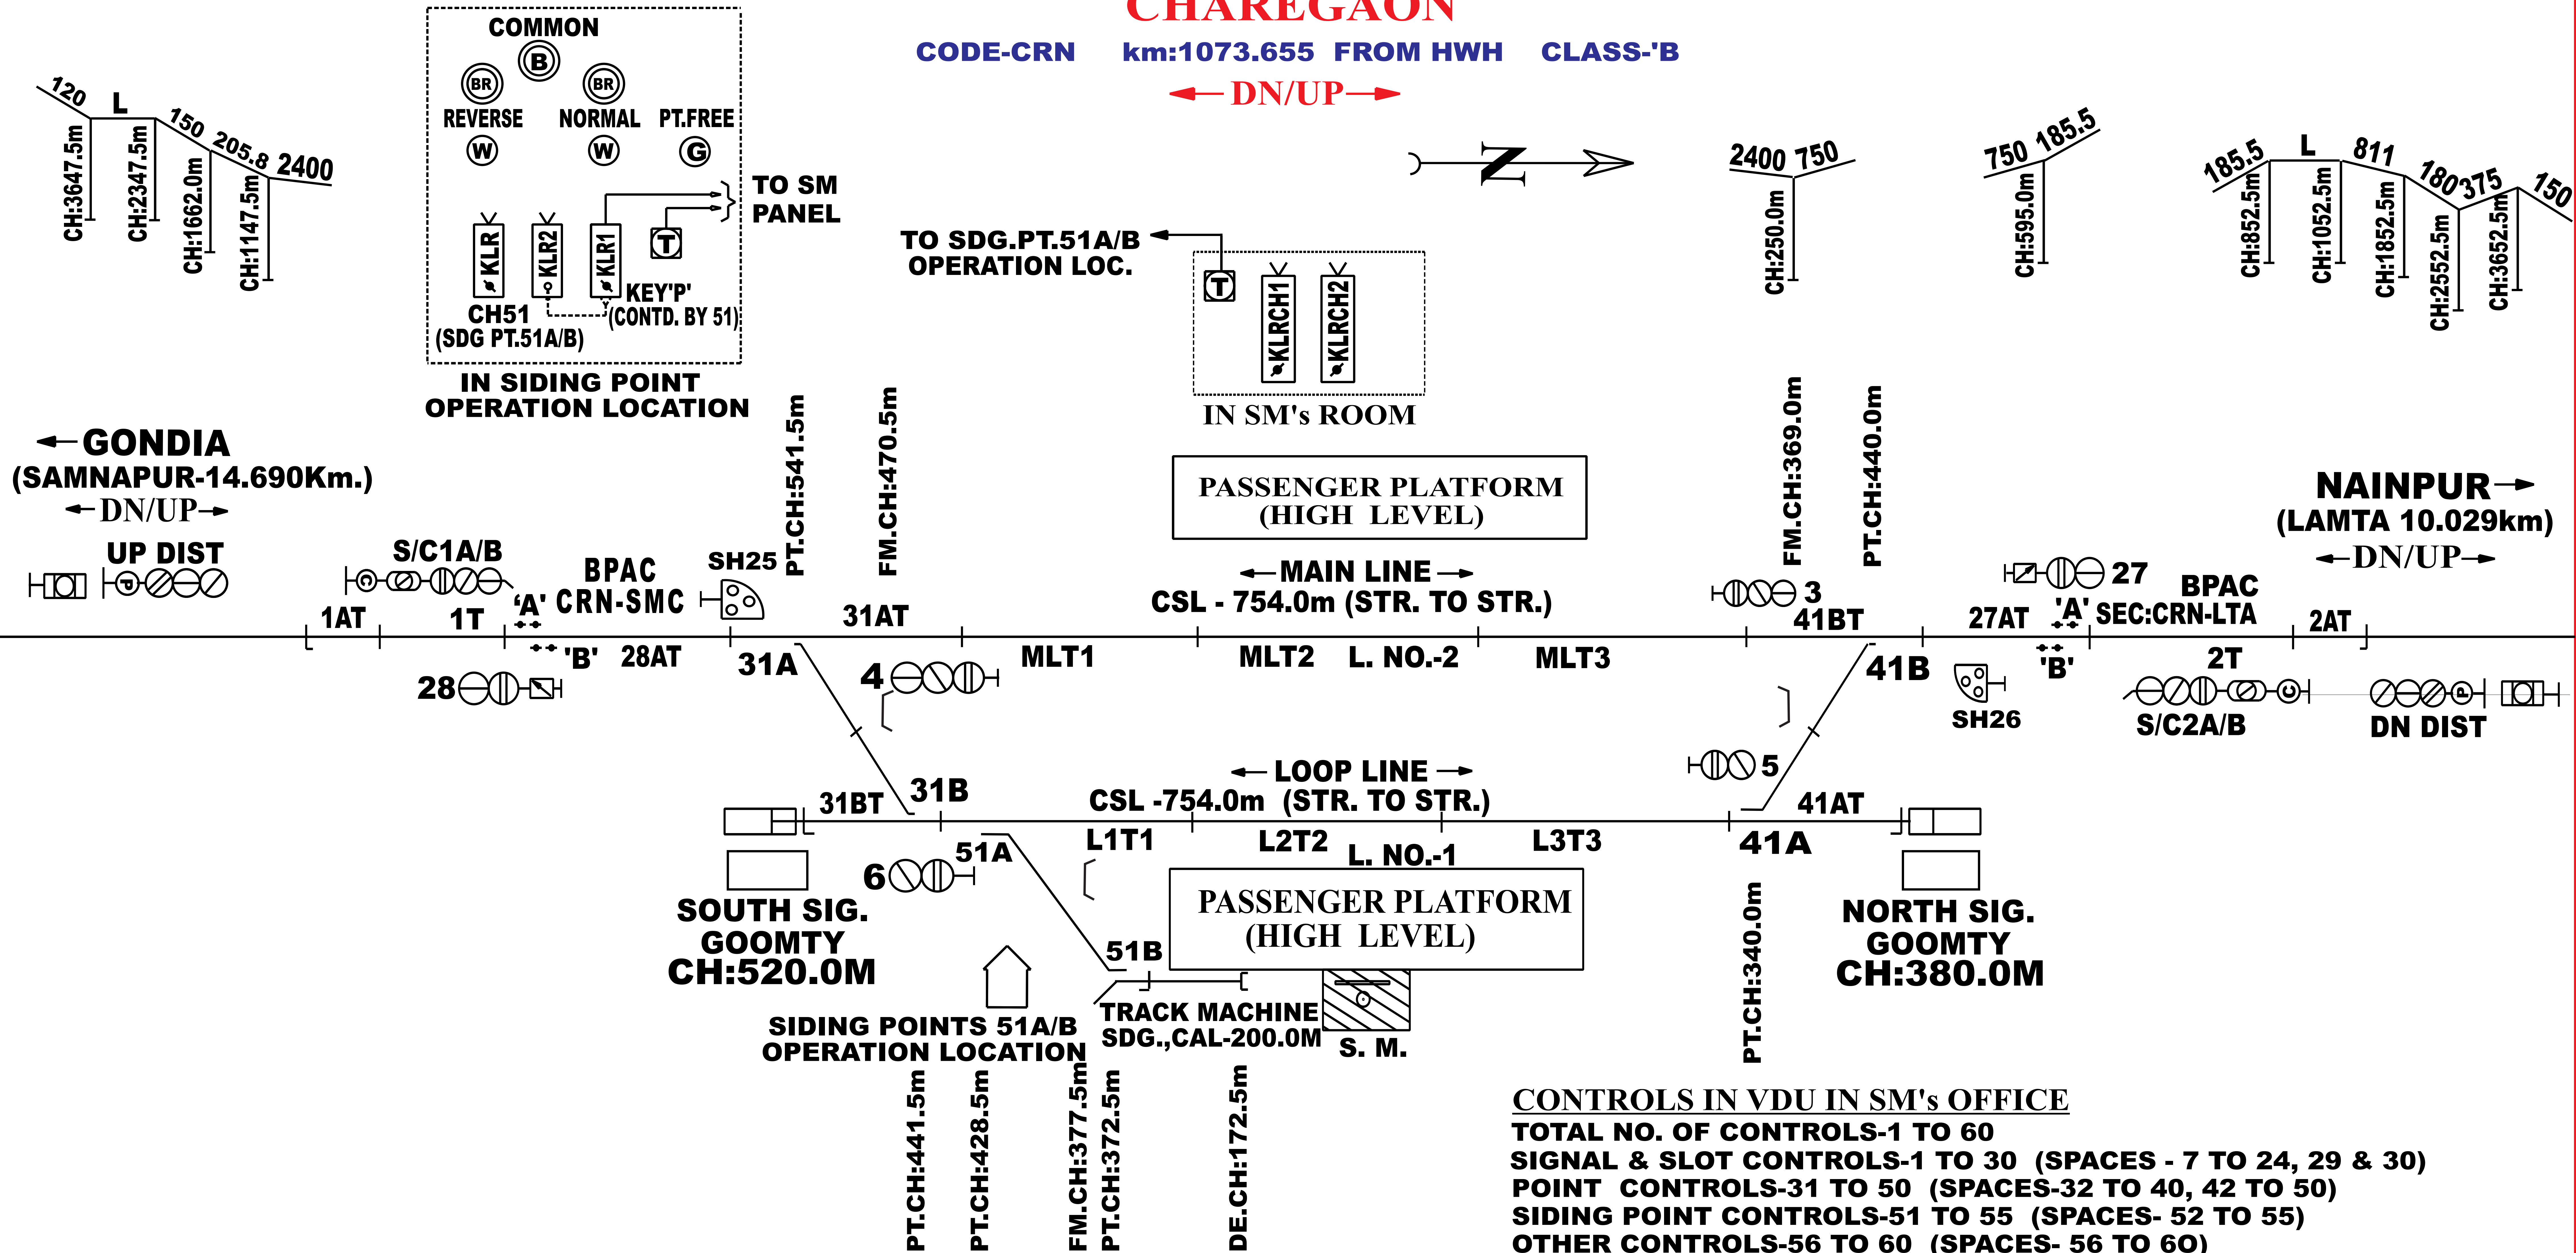

SYSTEM OF WORKING

SL. NO.	SYSTEM	SECTION	BLOCK INSTRUMENT	LOCATION
1.	ABSOLUTE BLOCK	CHAREGAON-SAMNAPUR	* BLOCK PANEL	SM's ROOM
2.	ABSOLUTE BLOCK	CHAREGAON-LAMTA	* BLOCK PANEL	SM's ROOM

* PROVIDED WITH BLOCK PROVING AXLE COUNTER (BPAC) & UFSBI.

CRANK HANDLE GROUPING FOR EMERGENCY OPERATION OF POINTS

CRANK HANDLE	CONTROL POINTS	LOCATION
CH1	31A/B	SM's ROOM
CH2	41A/B	SM's ROOM
CH51	51A/B	IN SDG PT LOC

DRG NO

SI/NGP/CRN/15
WORK NO-A2