
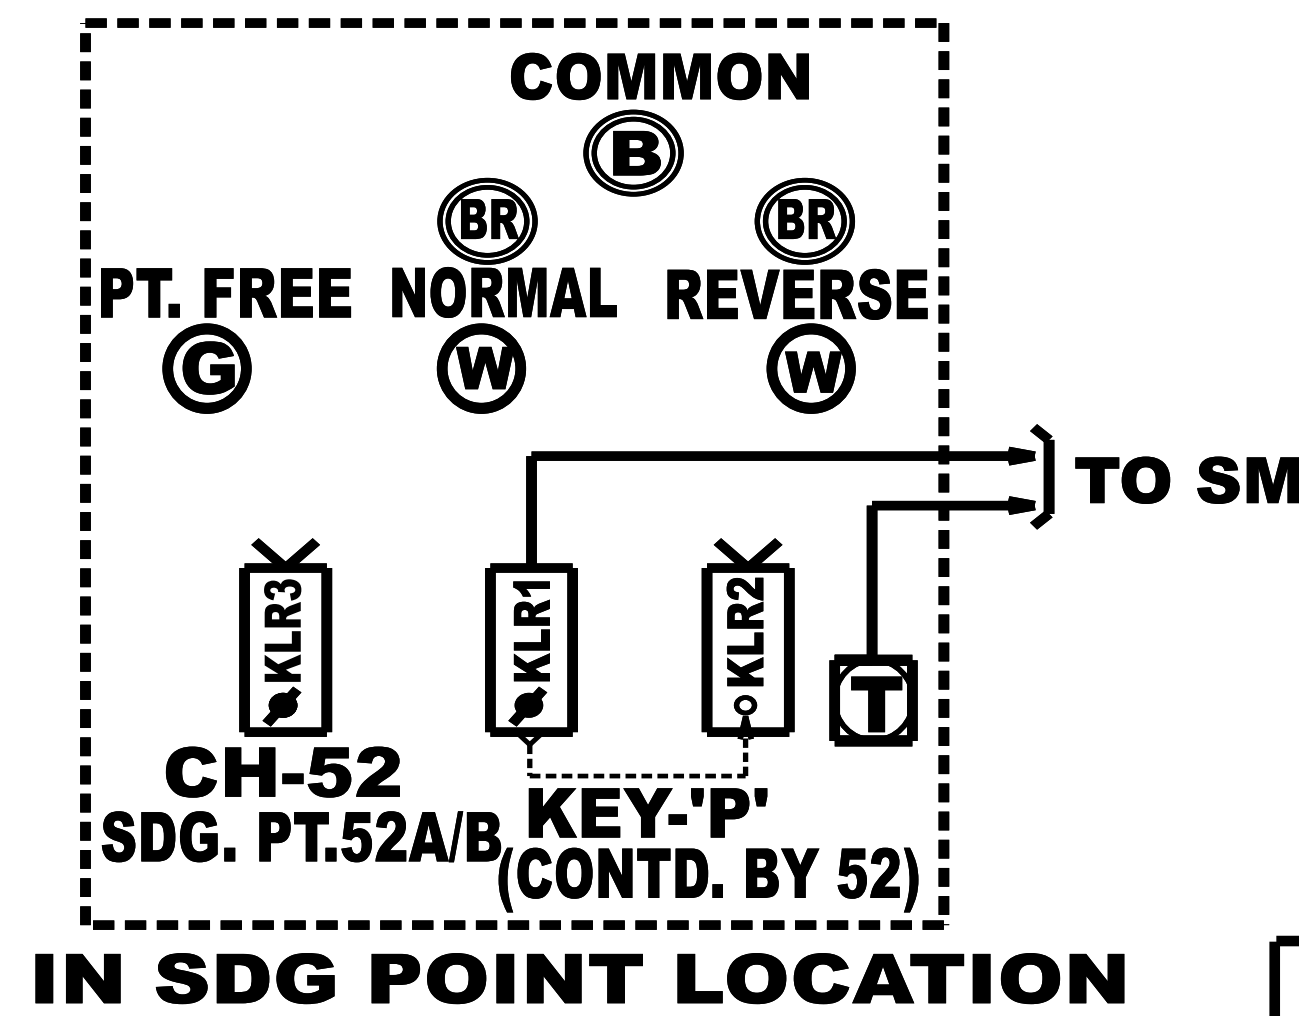
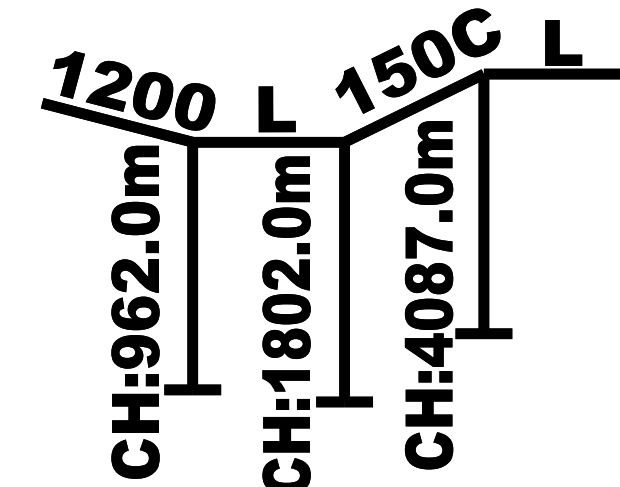


खापरिखेड़ा KHAPRIKHEDA

CODE-KPKD km:132.448 (ex CWA) CLASS-'B'


KM:1390.067

← UP/DN →

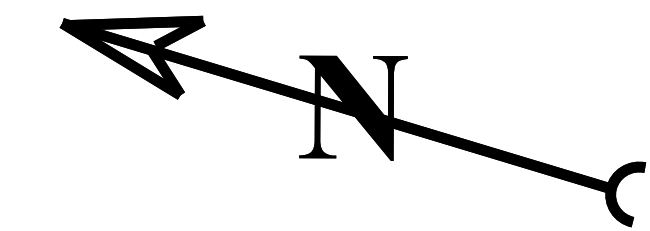

TO GATE LODGE
AT km 1383.620
TO GATE LODGE
AT km 1388.446
TO GATE GOOMTY
AT km 1389.425
TO SDG POINT
LOCATION BOX

TO GATE LODGE
AT km 1392.425

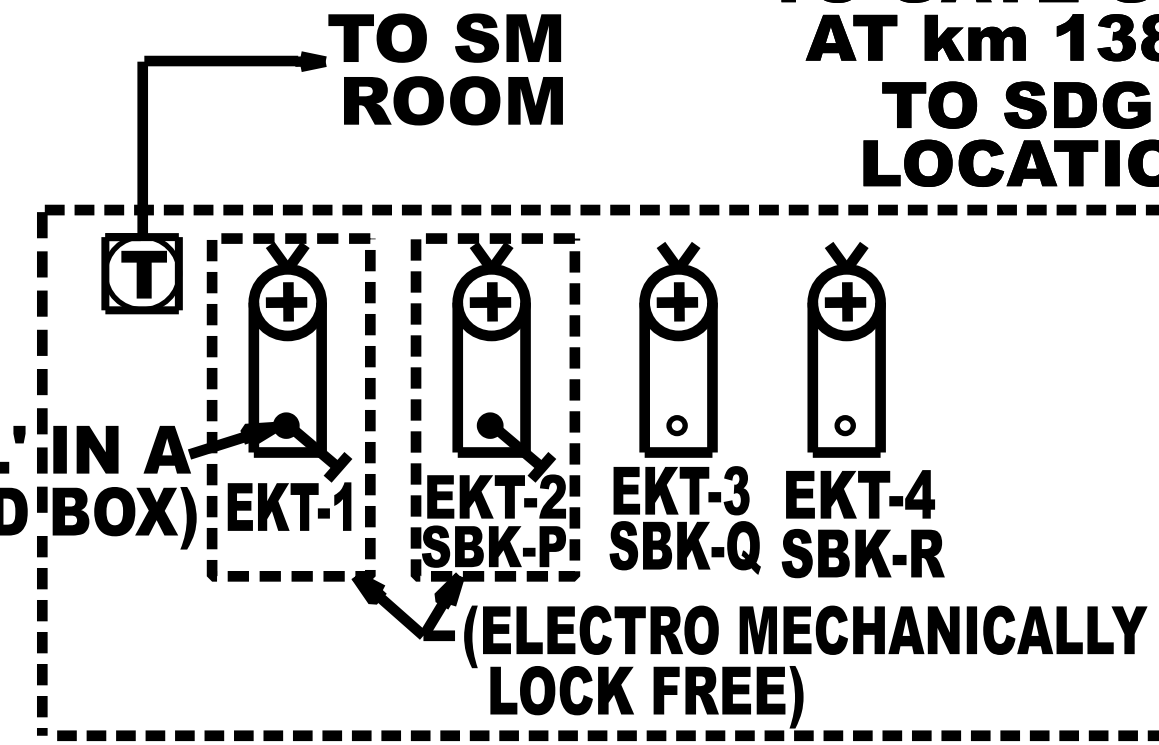

IN SM's ROOM

TO SM
KPKD
IN GATE GODGE
IN GATE GODGE

(EMERGENCY KEY 'L' IN A
LOCKED & SEALED RED BOX)

IN GATE GODGE


SIDING POINTS
OPERATION LOCATION

H/AXLE SDG 90m LONG

(MEDIUM LEVEL)
PASSENGER PLATFORM

← CHHINDWARA
(PATANSAONGI 13.967km)

→ NAGPUR
(ITWARI 14.307km)

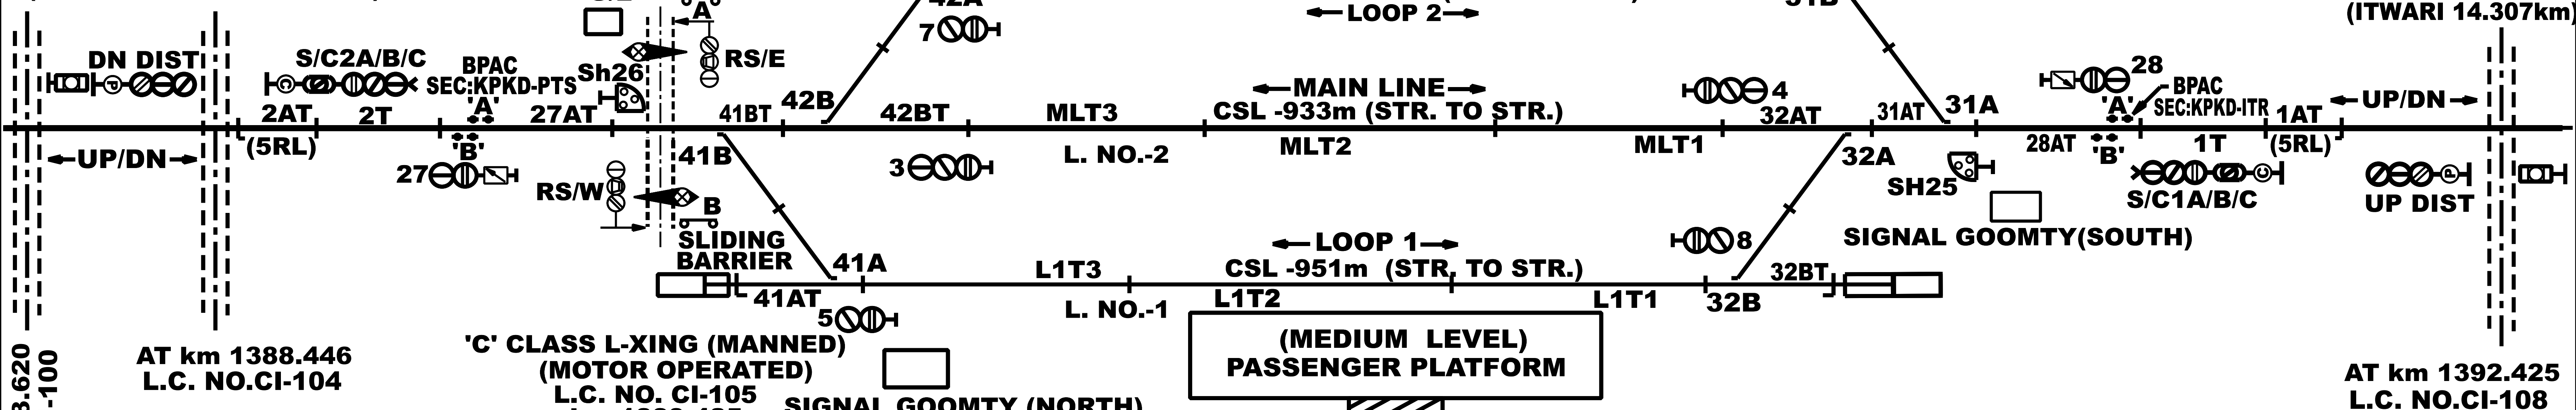

AT km 1383.620
L.C. NO.CI-100

AT km 1388.446
L.C. NO.CI-104

'C' CLASS L-XING (MANNED)
(MOTOR OPERATED)
L.C. NO. CI-105
km 1389.425
CH:642.155m
CONTROLLED BY 57
(SLIDING BARRIER PROVIDED)

(MEDIUM LEVEL)
PASSENGER PLATFORM

S. M.

AT km 1392.425
L.C. NO.CI-108

SYSTEM OF WORKING

SL. NO.	SYSTEM	SECTION	BLOCK INSTRUMENT	LOCATION
1.	ABSOLUTE BLOCK	KHAPRIKHEDA-PATANSAONGI	*BLOCK PANEL	SM's ROOM
2.	ABSOLUTE BLOCK	KHAPRIKHEDA-ITWARI	*BLOCK PANEL	SM's ROOM

* PROVIDED WITH BLOK PROVING AXLE COUNTER (BPAC)

VDU PANEL IN SM's OFFICE

TOTAL NO. OF CONTROLS-1 TO 60
SIGNAL & SLOT CONTROLS-1 TO 30 (SPACES - 9 TO 24, 29 & 30)
POINT CONTROLS-31 TO 50 (SPACES-33 TO 40, 43 TO 50)
SIDING POINT CONTROLS-51 TO 55 (SPACES- 51,53 TO 55)
OTHER CONTROLS-56 TO 60 (SPACES-56, 58 TO 60)

DRG NO

SI/NGP/KPKD/15
WORK NO-A2