

सावनेर
SAONER


CODE-SONR

km:108.249(Ex CWA)

km:1365.868

CLASS-'B'

UP/DN

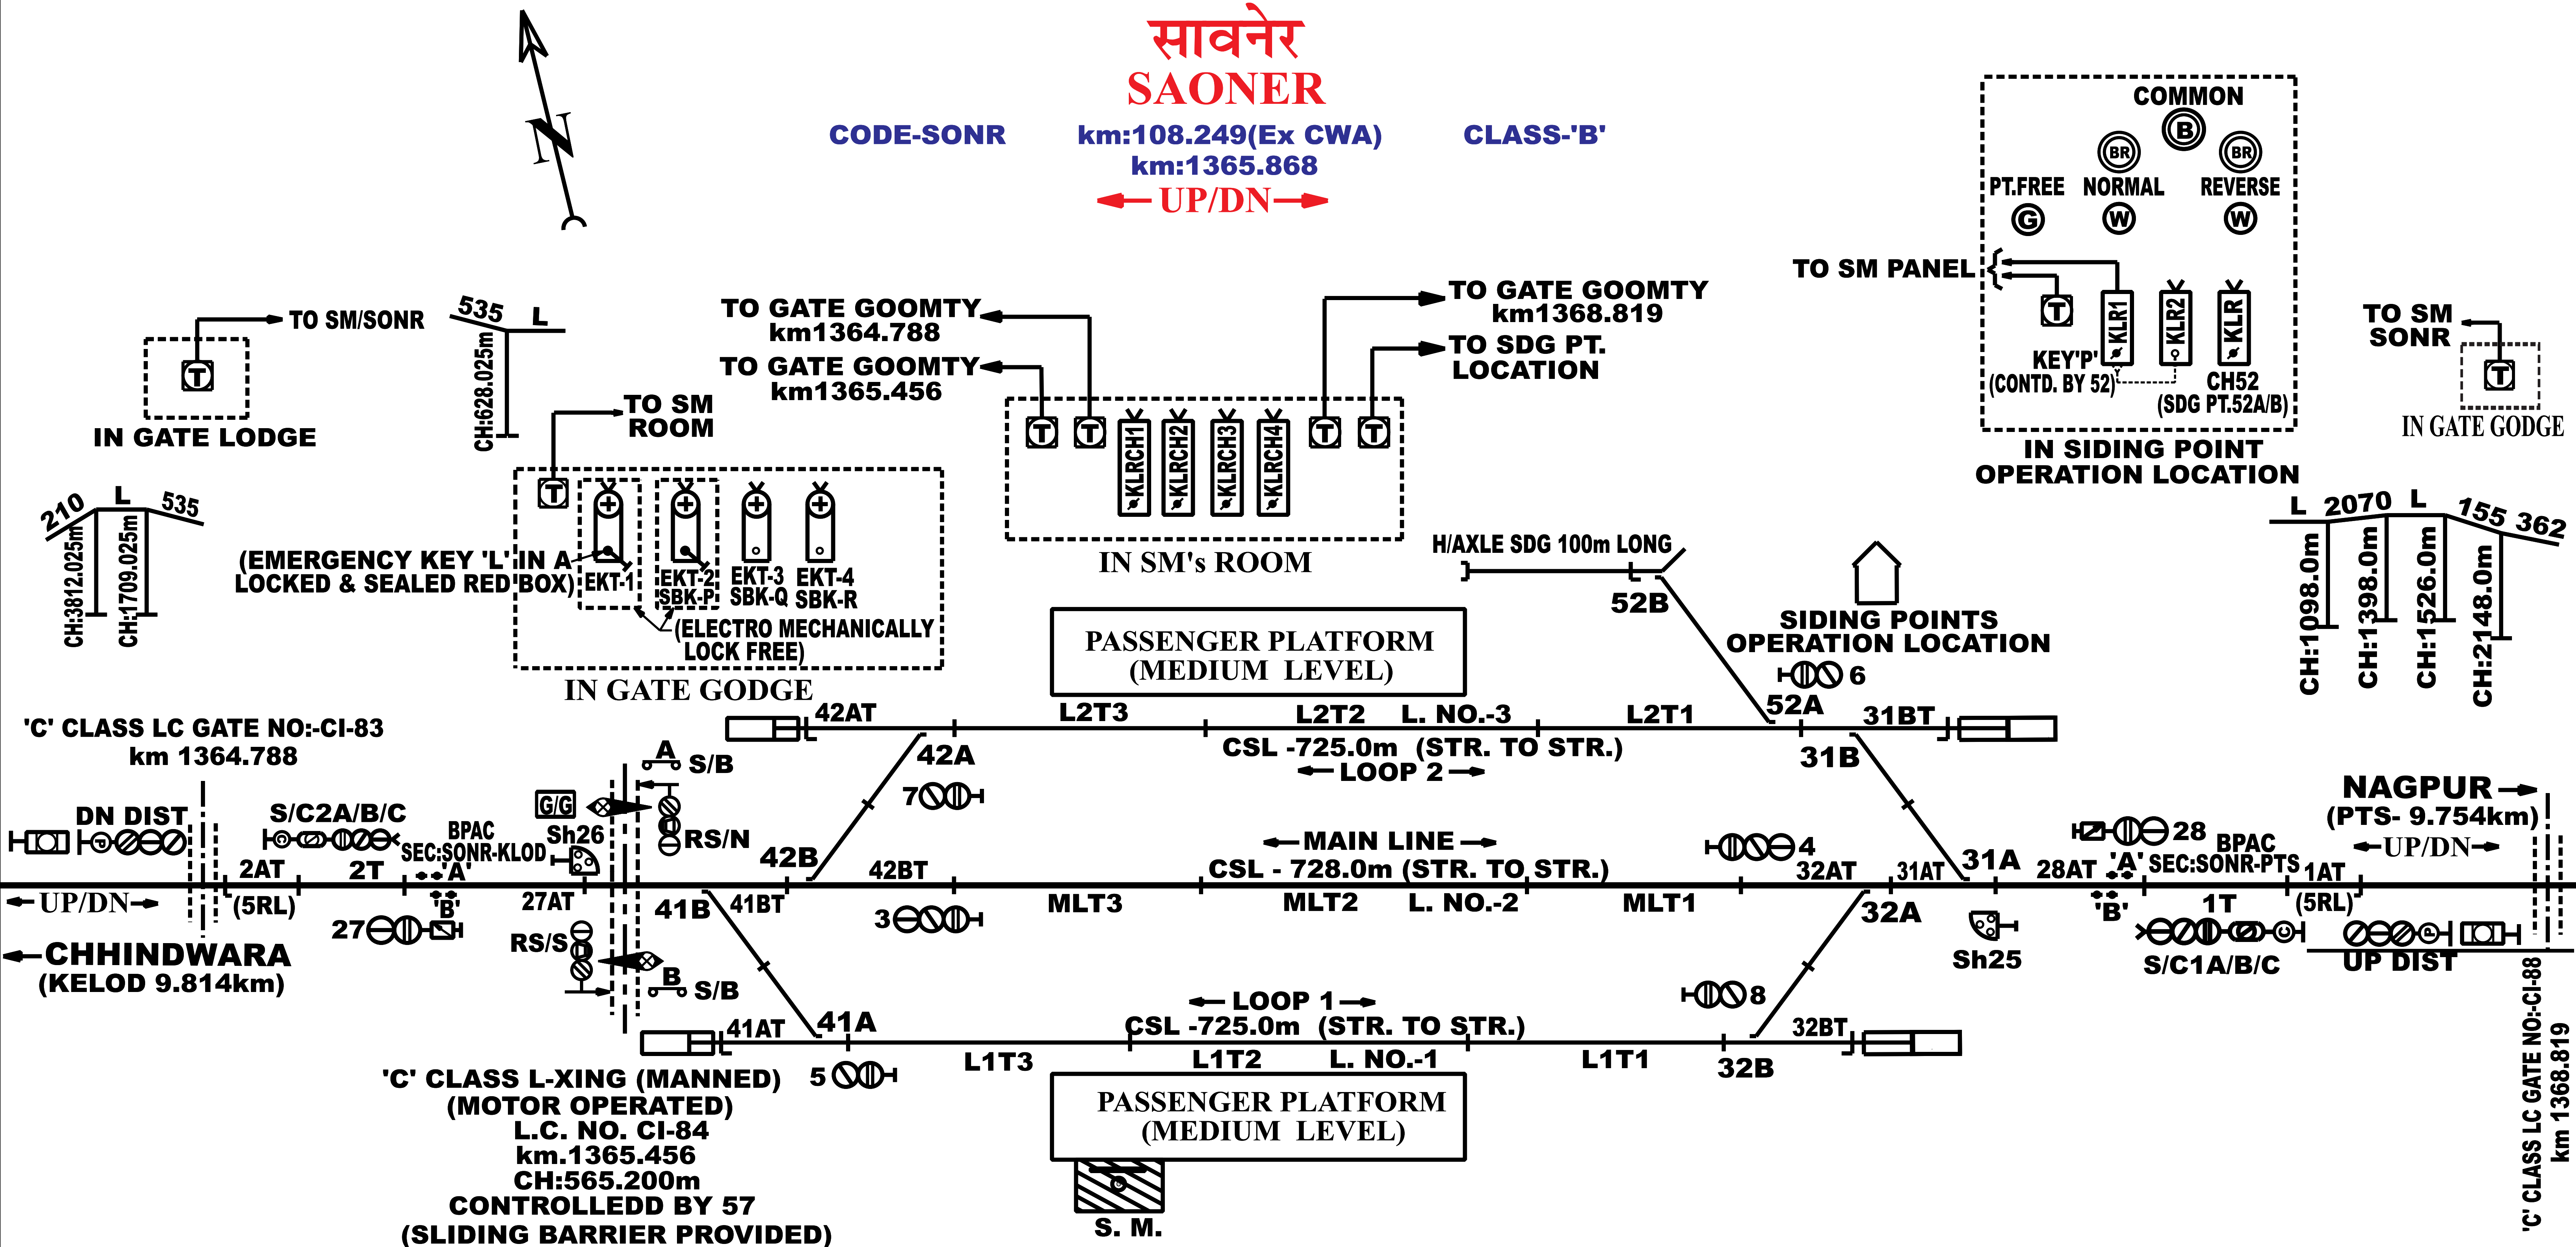

SYSTEM OF WORKING				
SL. NO.	SYSTEM	SECTION	BLOCK INSTRUMENT	LOCATION
1.	ABSOLUTE BLOCK	SAONER-PATANSAONGI	*UFSBI WITH BLOCK PANEL	SM's ROOM
2.	ABSOLUTE BLOCK	SAONER-KELOD	*UFSBI WITH BLOCK PANEL	SM's ROOM

*PROVIDED WITH BLOCK PROVING AXLE COUNTER (BPAC)

CONTROLS IN VDU IN SM's OFFICE

TOTAL NO. OF CONTROLS-1 TO 60
SIGNAL & SLOT CONTROLS-1 TO 30 (SPACES - 9 TO 24, 29 & 30)
POINT CONTROLS-31 TO 50 (SPACES-33 TO 40, 43 TO 50)
SIDING POINT CONTROLS-51 TO 55 (SPACES- 51,53 TO 55)
OTHER CONTROLS-56 TO 60 (SPACES- 56,58 TO 60)

DRG NO
SI-392/14
WORK NO-A3