


केलोद
KELOD

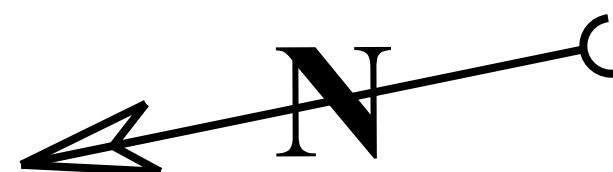


CODE-KLOD

KM:1355.896

CLASS-'B'

← UP/DN →

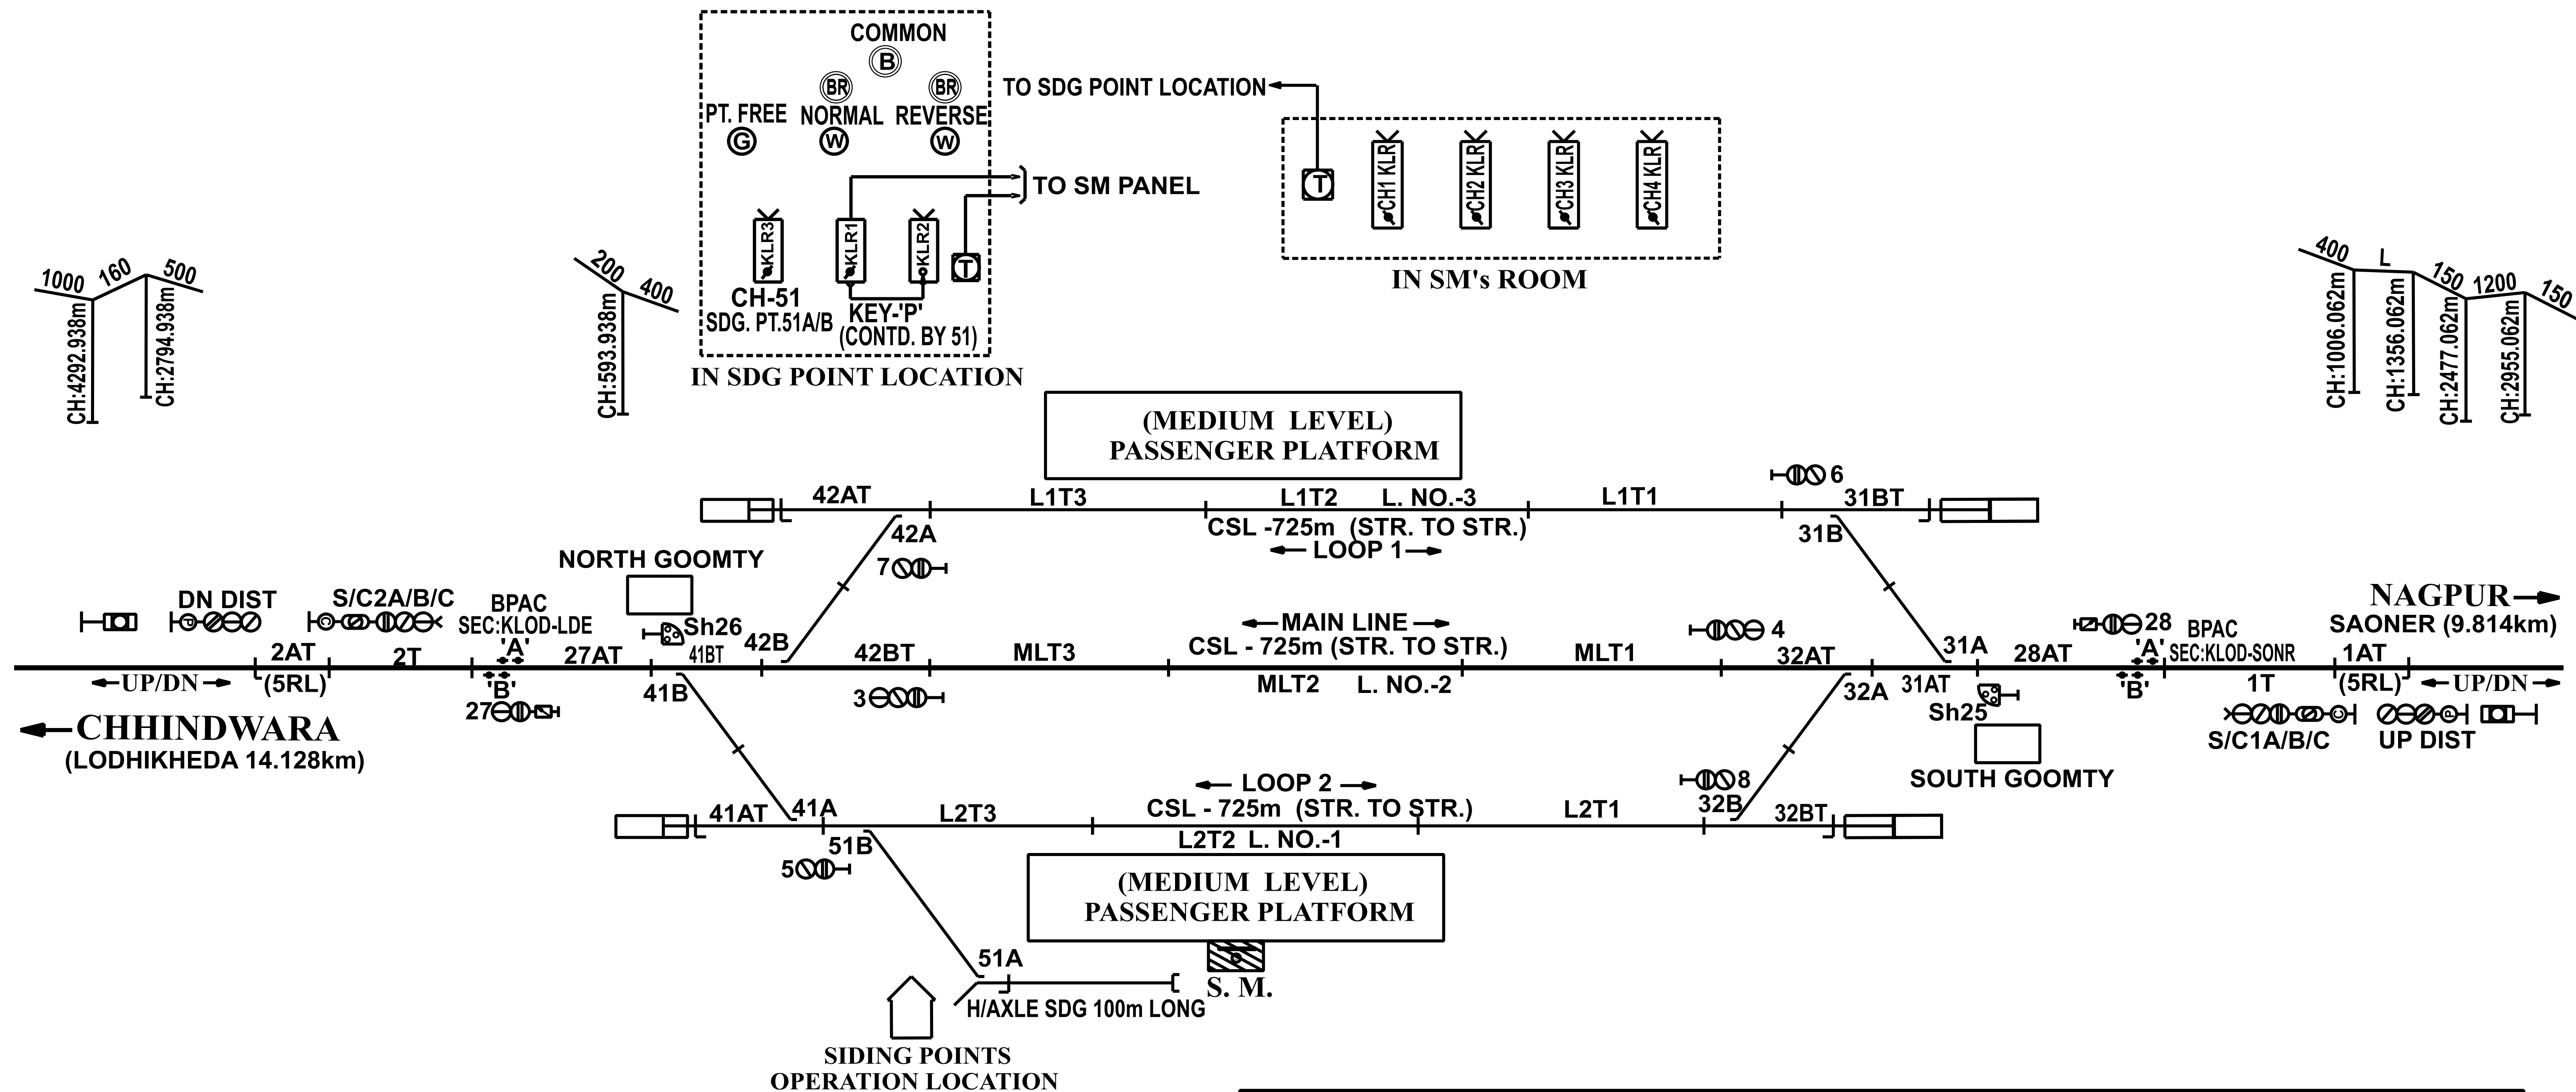

CONTROLS IN VDU IN SM's OFFICE
TOTAL NO. OF CONTROLS-1 TO 60
SIGNAL & SLOT CONTROLS-1 TO 30 (SPACES - 9 TO 24, 29 & 30)
POINT CONTROLS-31 TO 50 (SPACES-33 TO 40, 43 TO 50)
SIDING POINT CONTROLS-51 TO 55 (SPACES- 52 TO 55)
OTHER CONTROLS-56 TO 60 (SPACES- 56 TO 60)

SYSTEM OF WORKING				
SL. NO.	SYSTEM	SECTION	BLOCK INSTRUMENT	LOCATION
1	ABSOLUTE BLOCK	KELOD-SAONER	* UFSBI WITH BLOCK PANEL	SM's ROOM
2	ABSOLUTE BLOCK	KELOD-LODHIKHERA	* UFSBI WITH BLOCK PANEL	SM's ROOM

* PROVIDED WITH BLOCK PROVING AXLE COUNTER (BPAC)