


लोधीखेडा
LODHIKHEDA

CODE-LDE


km:84.049(Ex CWA)
km:1341.668

CLASS-'B'


← UP/DN →

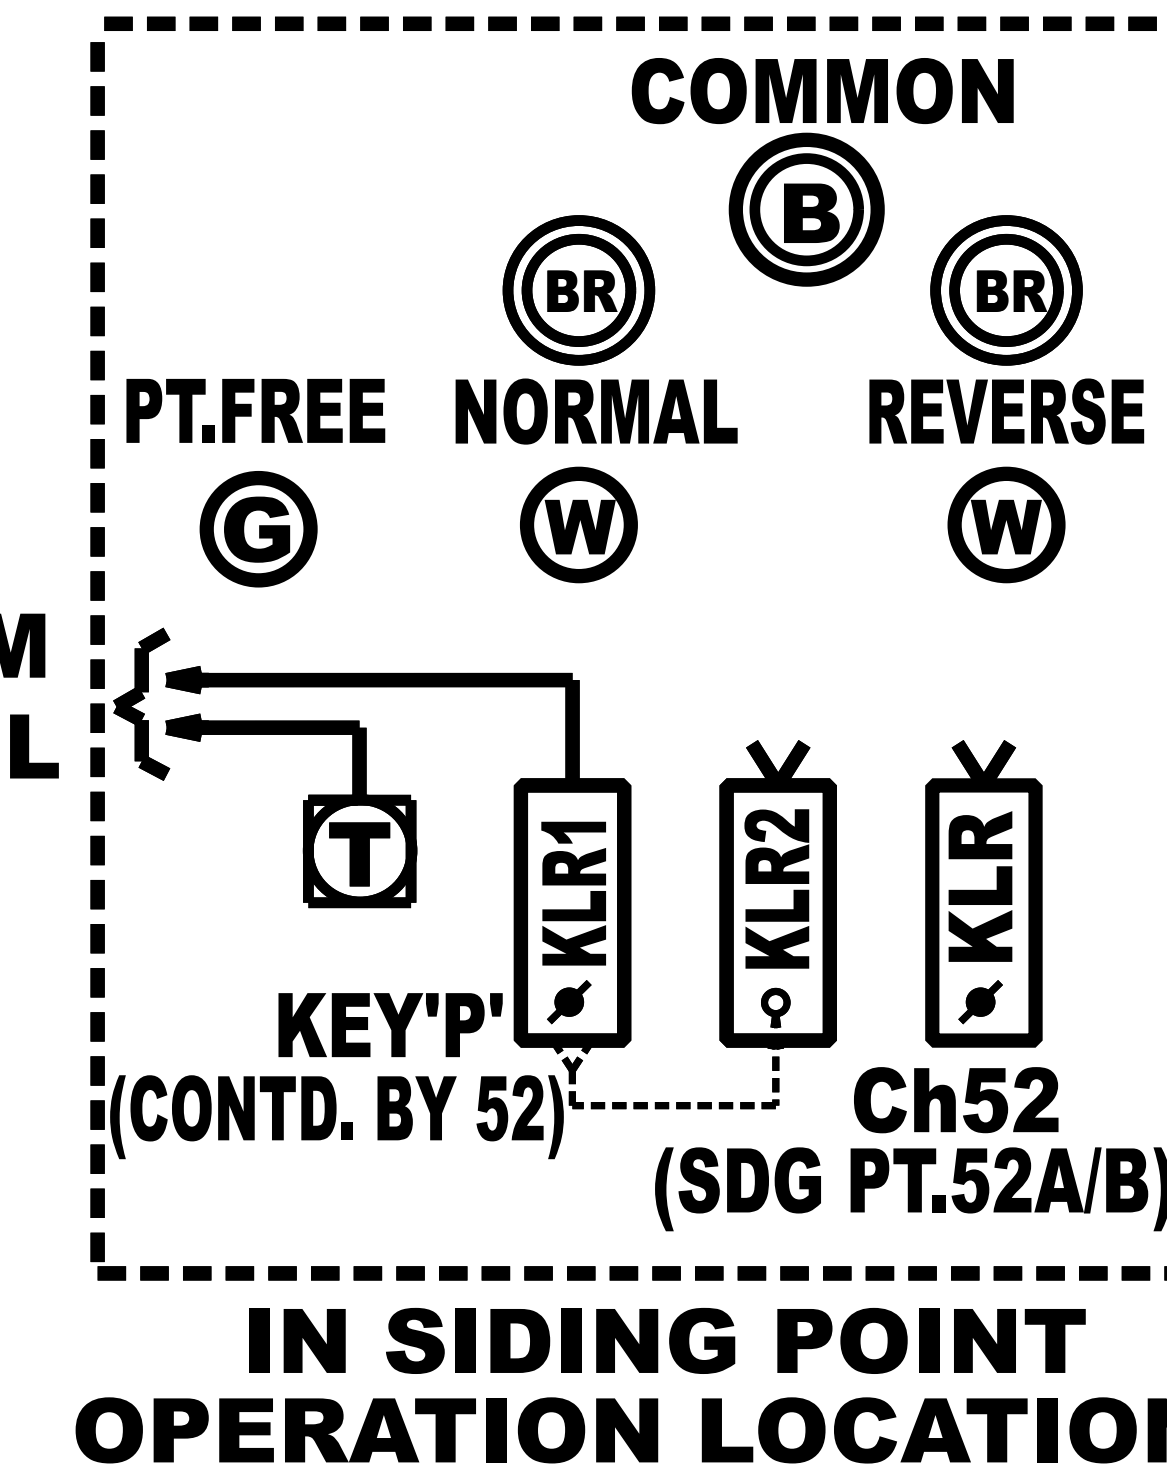


TO SM
PANEL

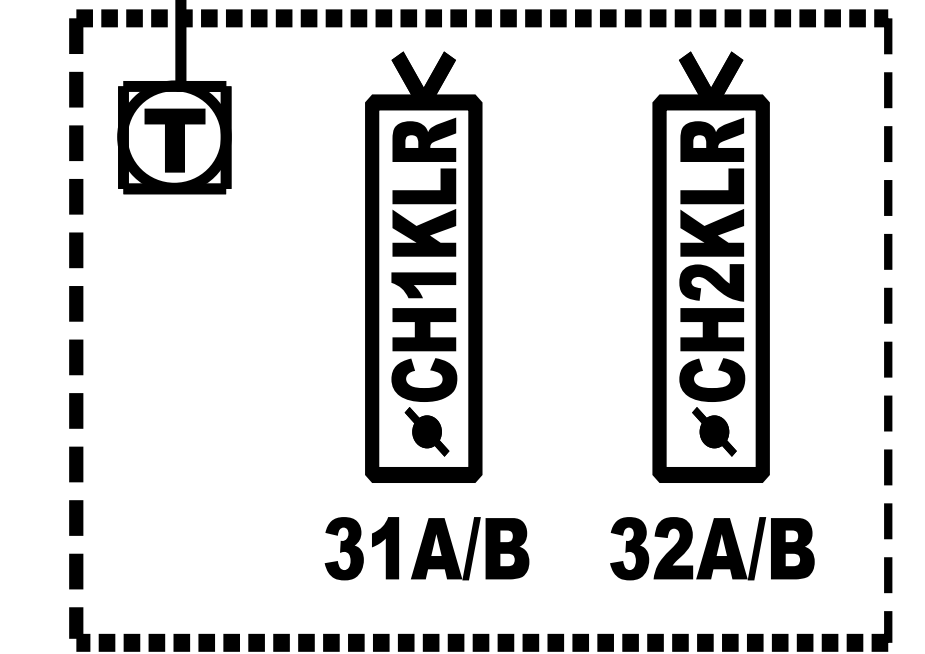

IN SOUTH C/H LOCATION

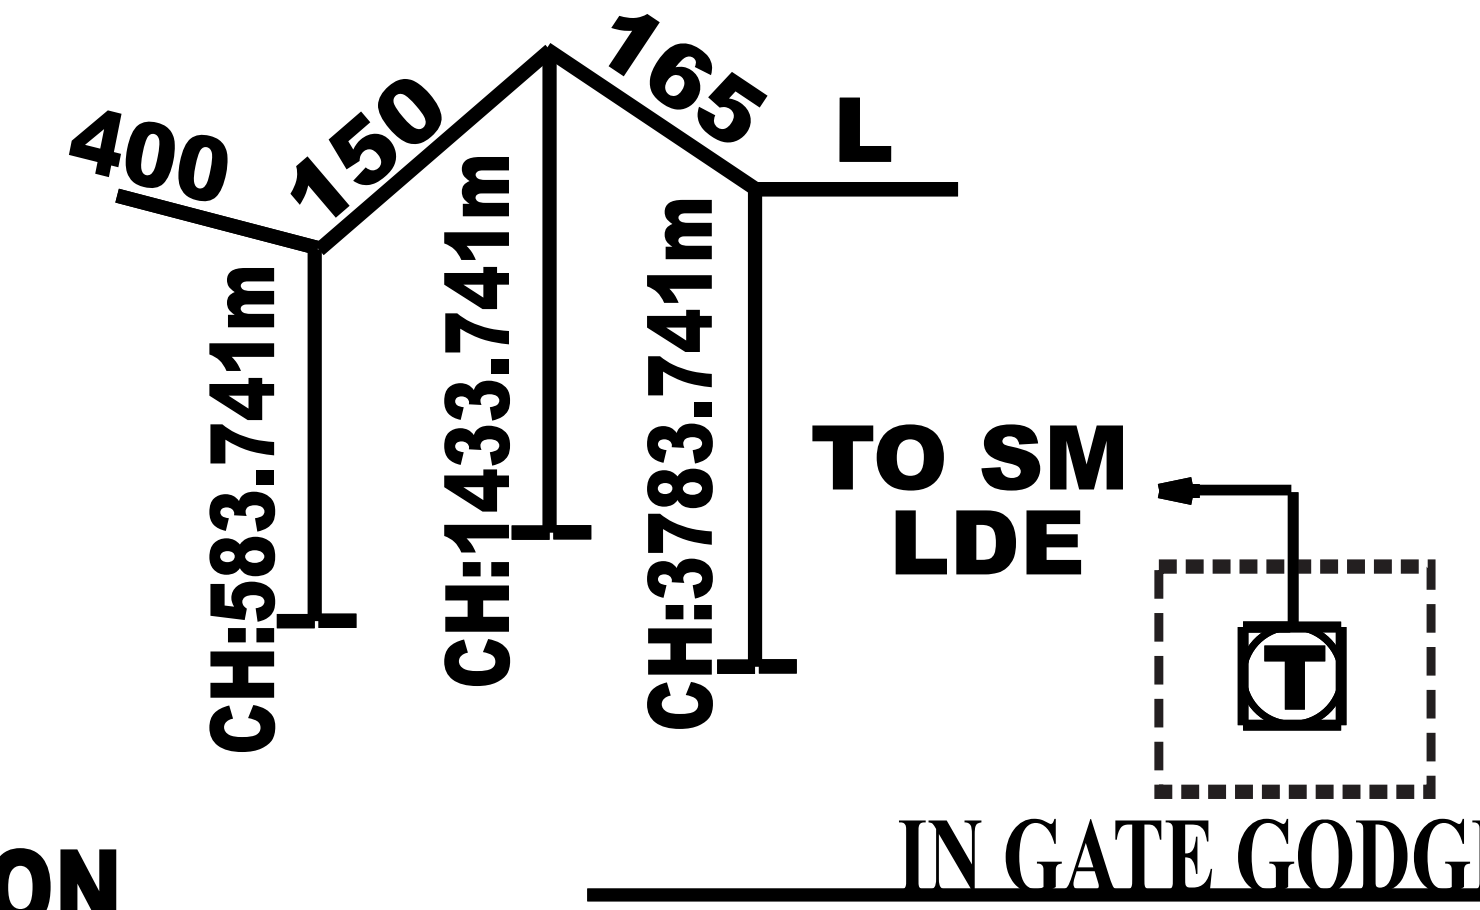

IN GATE LODGE

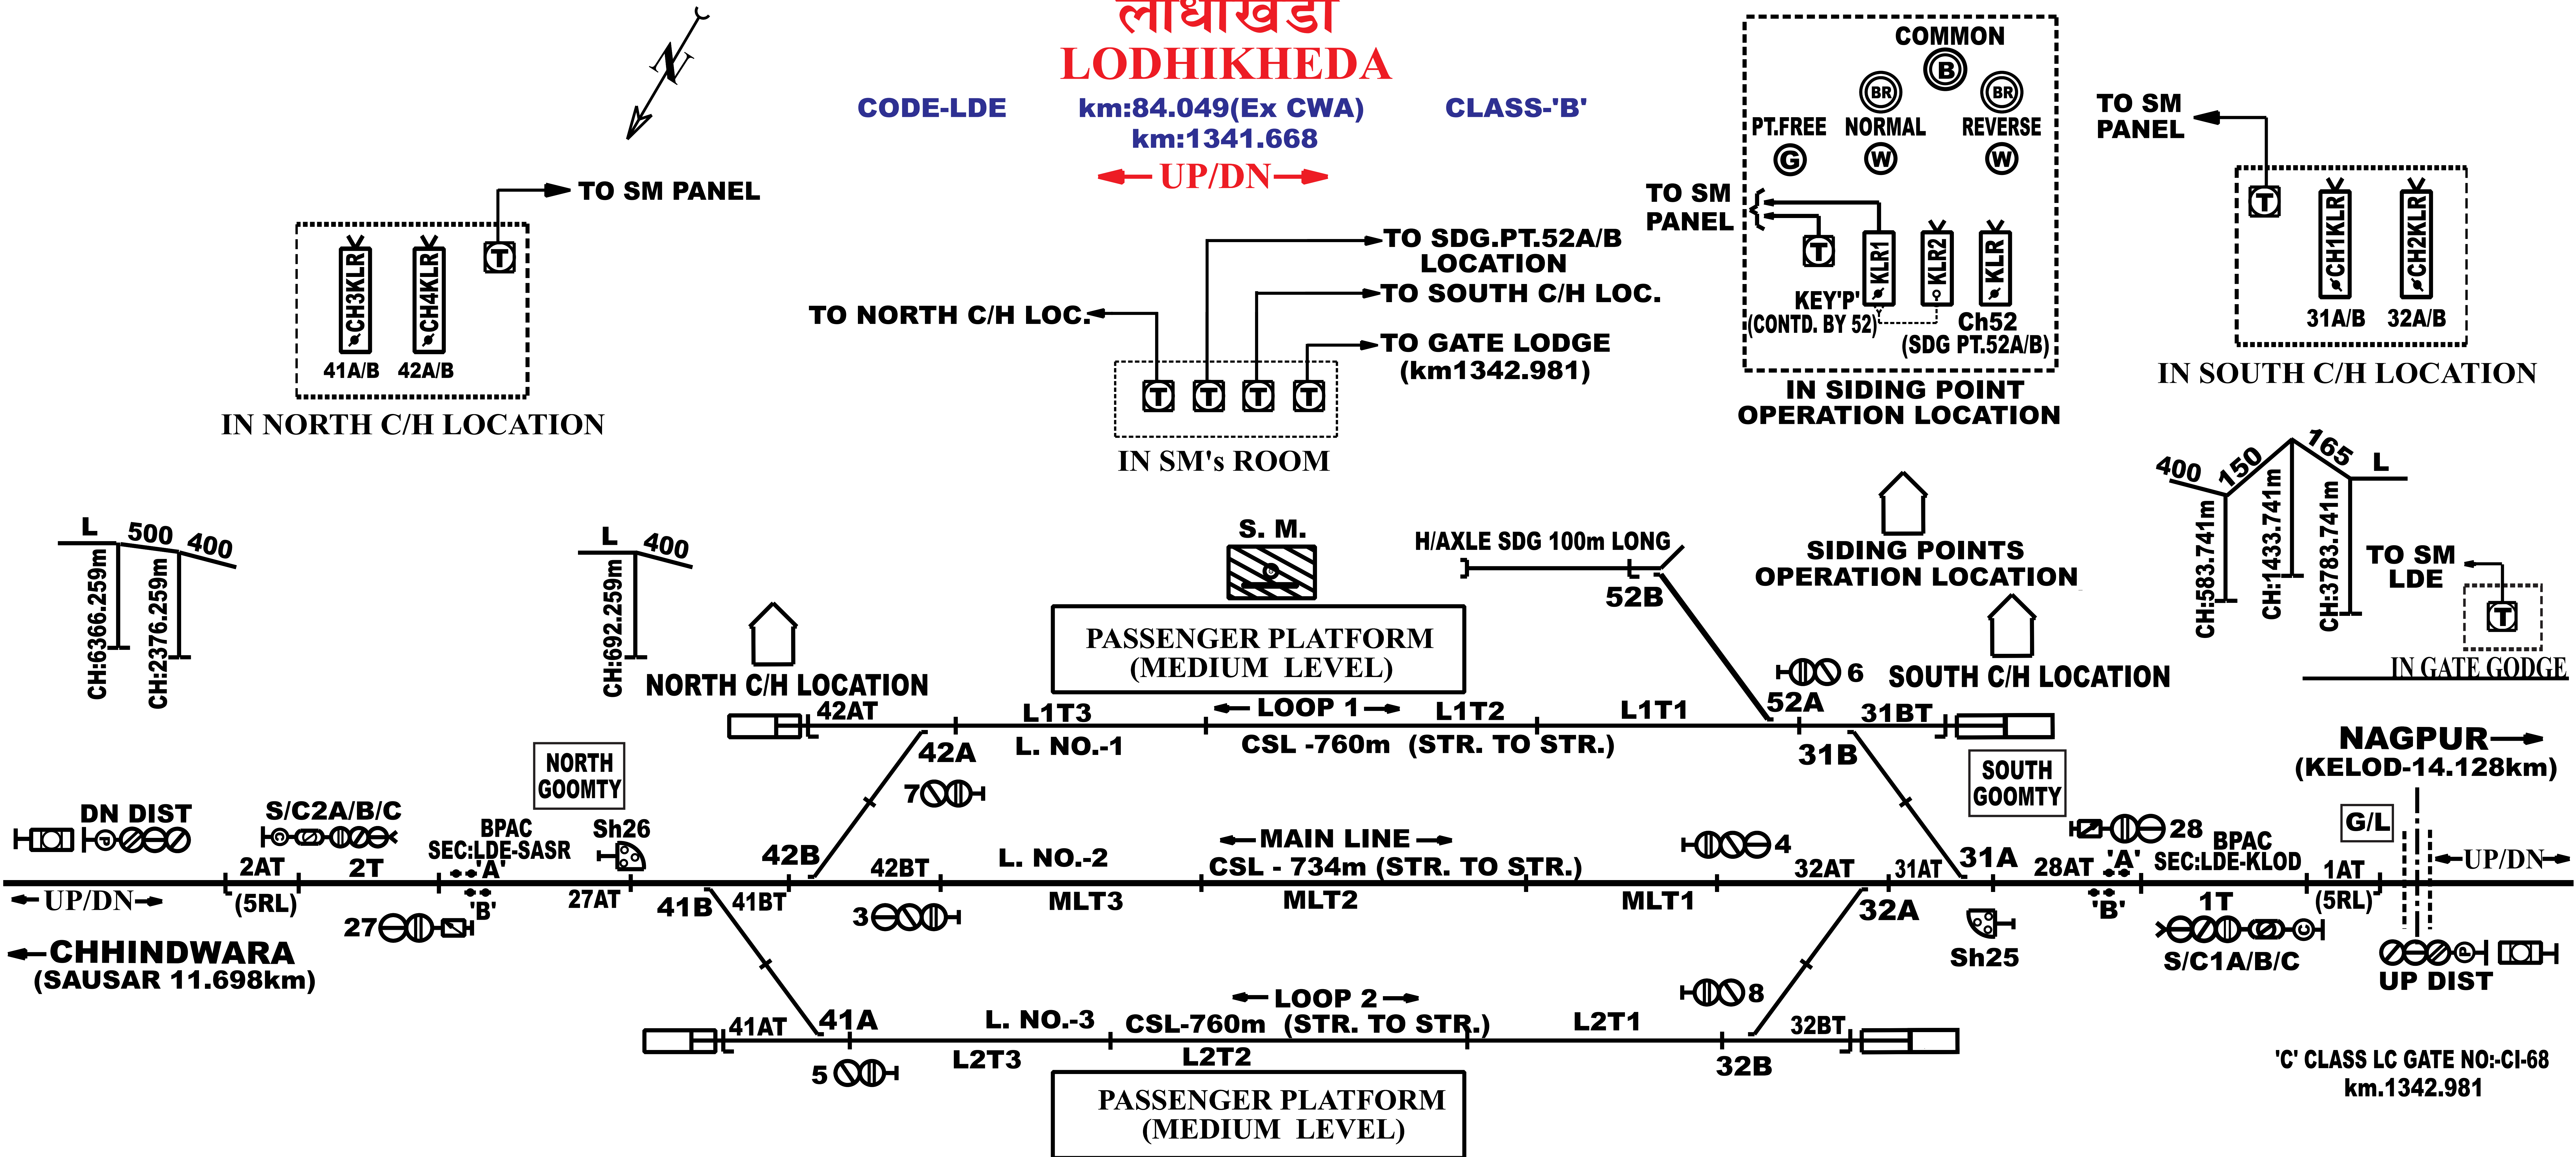

'C' CLASS LC GATE NO:-CI-68
km.1342.981

SYSTEM OF WORKING

SL. NO.	SYSTEM	SECTION	BLOCK INSTRUMENT	LOCATION
1.	ABSOLUTE BLOCK	LODHIKHERA-KELOD	*UFSBI WITH BLOCK PANEL	SM's ROOM
2.	ABSOLUTE BLOCK	LODHIKHERA-SAUSAR	*UFSBI WITH BLOCK PANEL	SM's ROOM

* PROVIDED WITH BLOCK PROVING AXLE COUNTER (BPAC)

CONTROLS IN VDU IN SM's OFFICE

TOTAL NO. OF CONTROLS-1 TO 60
SIGNAL & SLOT CONTROLS-1 TO 30 (SPACES - 9 TO 24, 29 & 30)
POINT CONTROLS-31 TO 50 (SPACES-33 TO 40, 43 TO 50)
SIDING POINT CONTROLS-51 TO 55 (SPACES- 51,53 TO 55)
OTHER CONTROLS-56 TO 60 (SPACES- 56 TO 60)

DRG NO
SI-393/14
WORK NO-A2