

सौसर
SAUSAR



CODE-SASR

km:72.103 (ex CWA)





CLASS-'B'

KM:1329.722

← UP/DN →

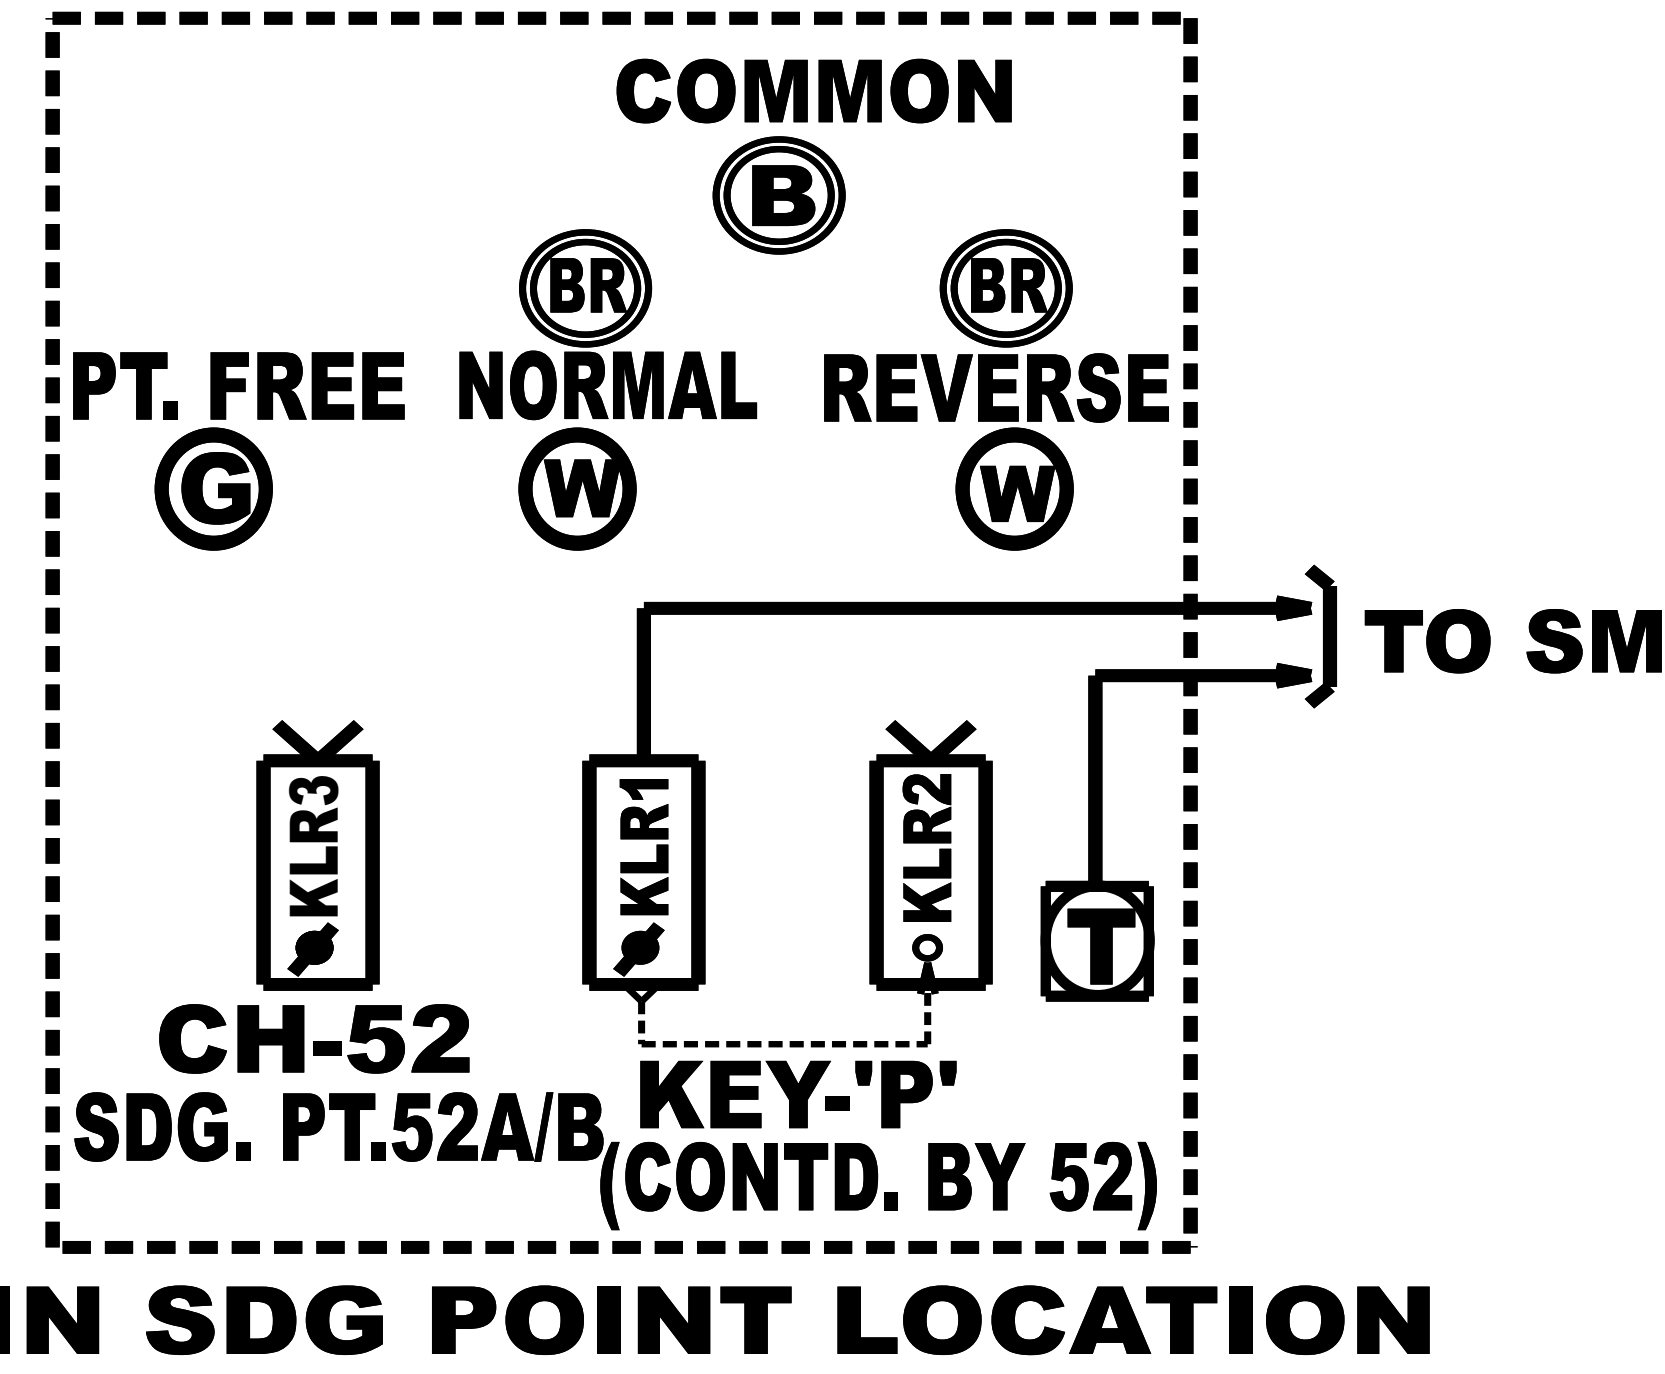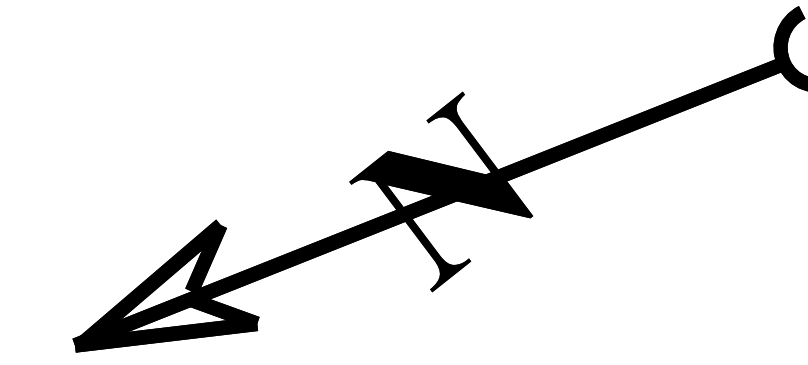

TO SDG POINT
LOCATION BOX

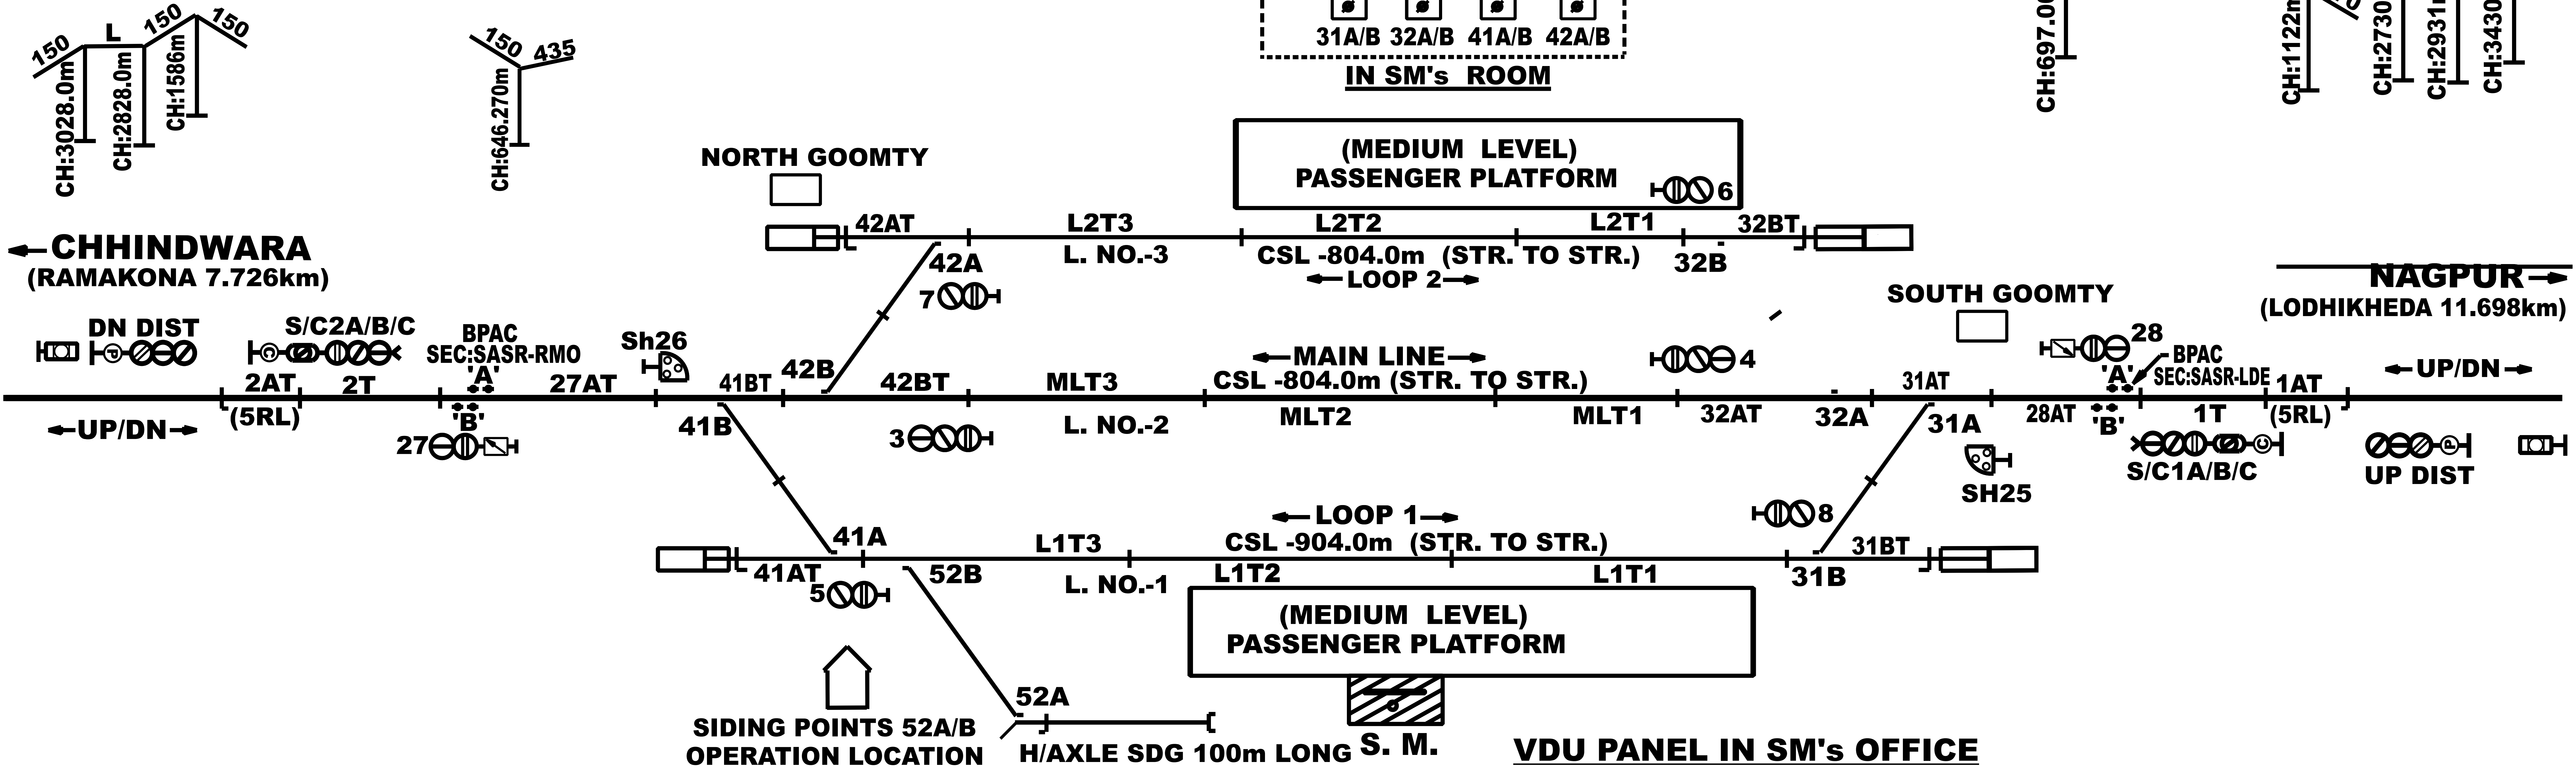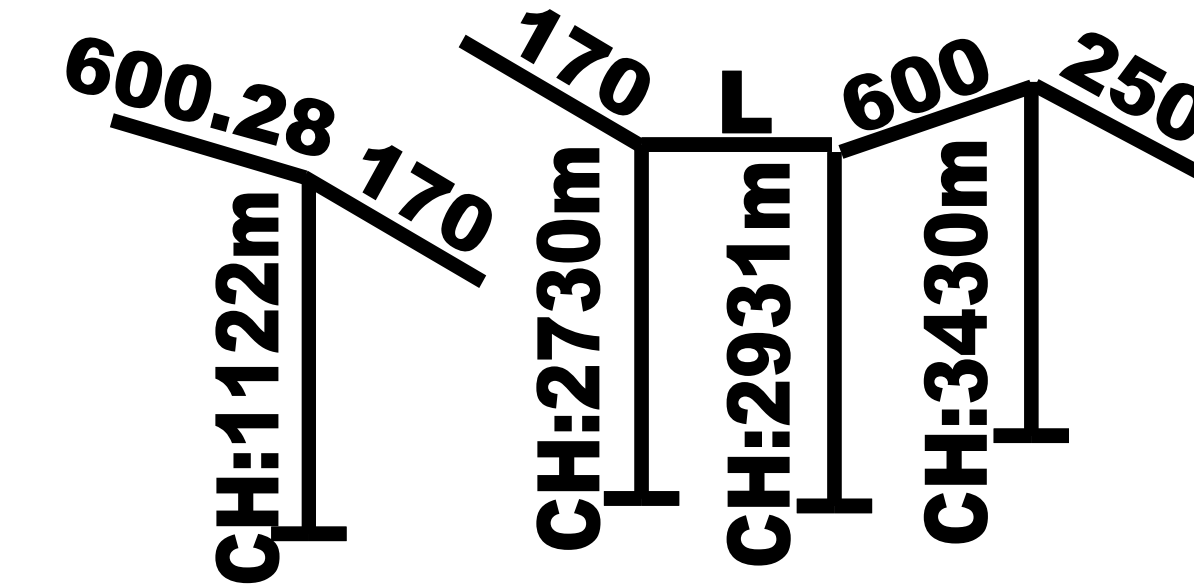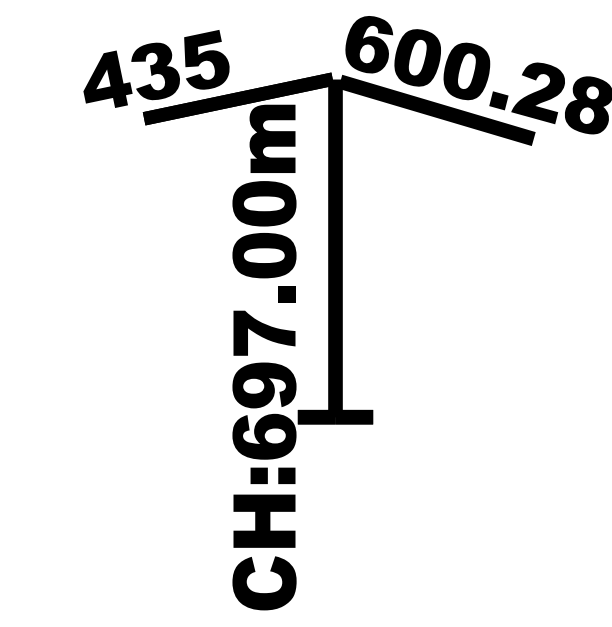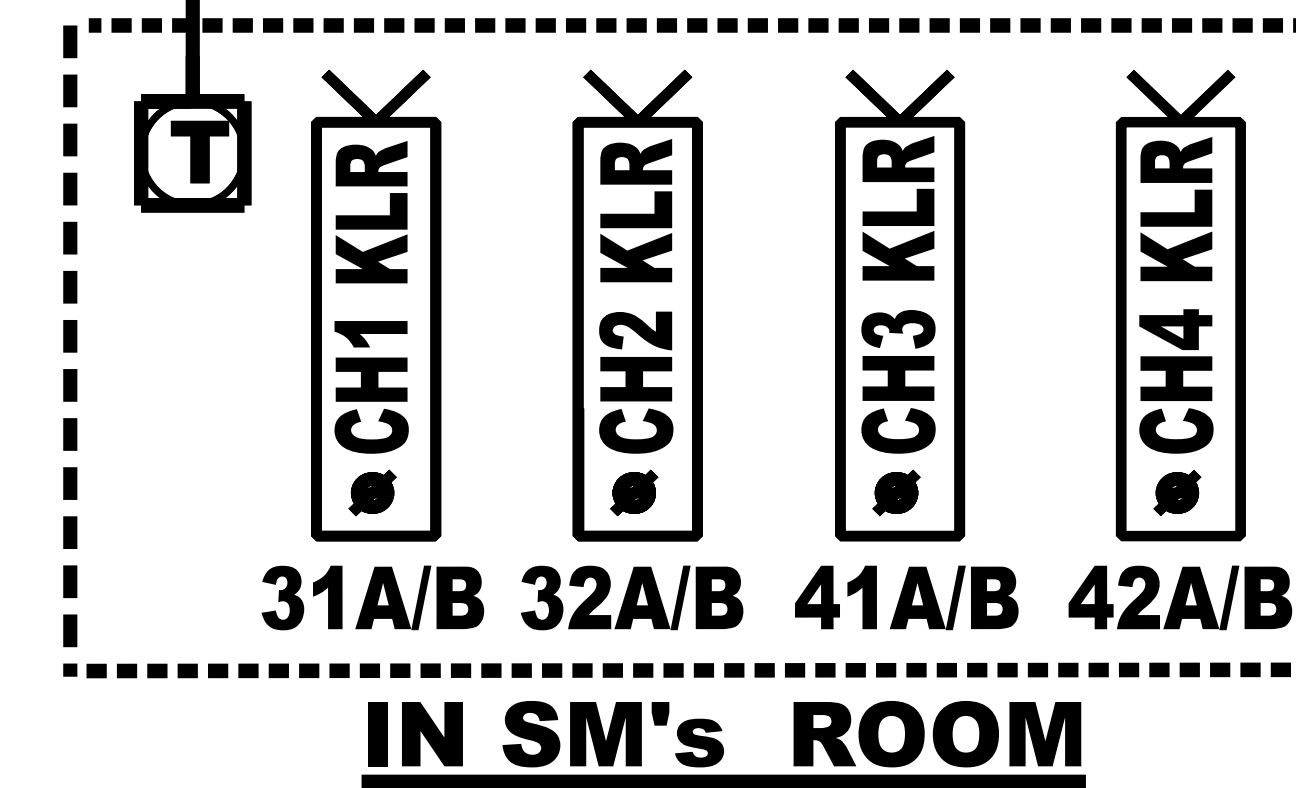

SYSTEM OF WORKING

SL. NO.	SYSTEM	SECTION	BLOCK INSTRUMENT	LOCATION
1.	ABSOLUTE BLOCK	SAUSAR-LODHIKHERA	*BLOCK PANEL	SM's ROOM
2.	ABSOLUTE BLOCK	SAUSAR-RAMAKONA	*BLOCK PANEL	SM's ROOM

* PROVIDED WITH BLOK PROVING AXLE COUNTER (BPAC)

VDU PANEL IN SM's OFFICE

TOTAL NO. OF CONTROLS-1 TO 60

SIGNAL & SLOT CONTROLS-1 TO 30 (SPACES - 9 TO 24, 29 & 30)

POINT CONTROLS-31 TO 50 (SPACES-33 TO 40, 43 TO 50)

SIDING POINT CONTROLS-51 TO 55 (SPACES- 51,53 TO 55)

OTHER CONTROLS-56 TO 60 (SPACES-56 TO 60)

DRG NO

SI/NGP/SASR/18
WORK NO-A