

रामाकोना
RAMAKONA


CODE-RMO

km:64.316(Ex CWA)


CLASS-'B'

km:1321.235




← UP/DN →

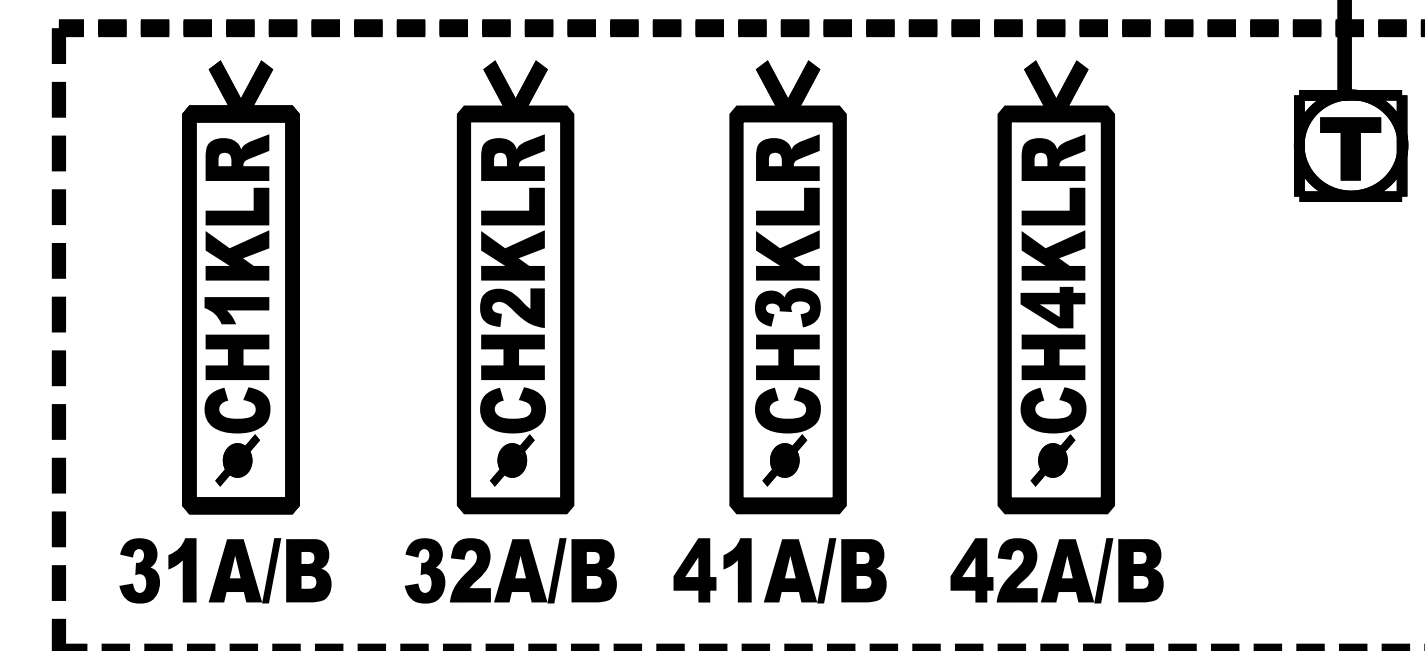

IN SM's ROOM

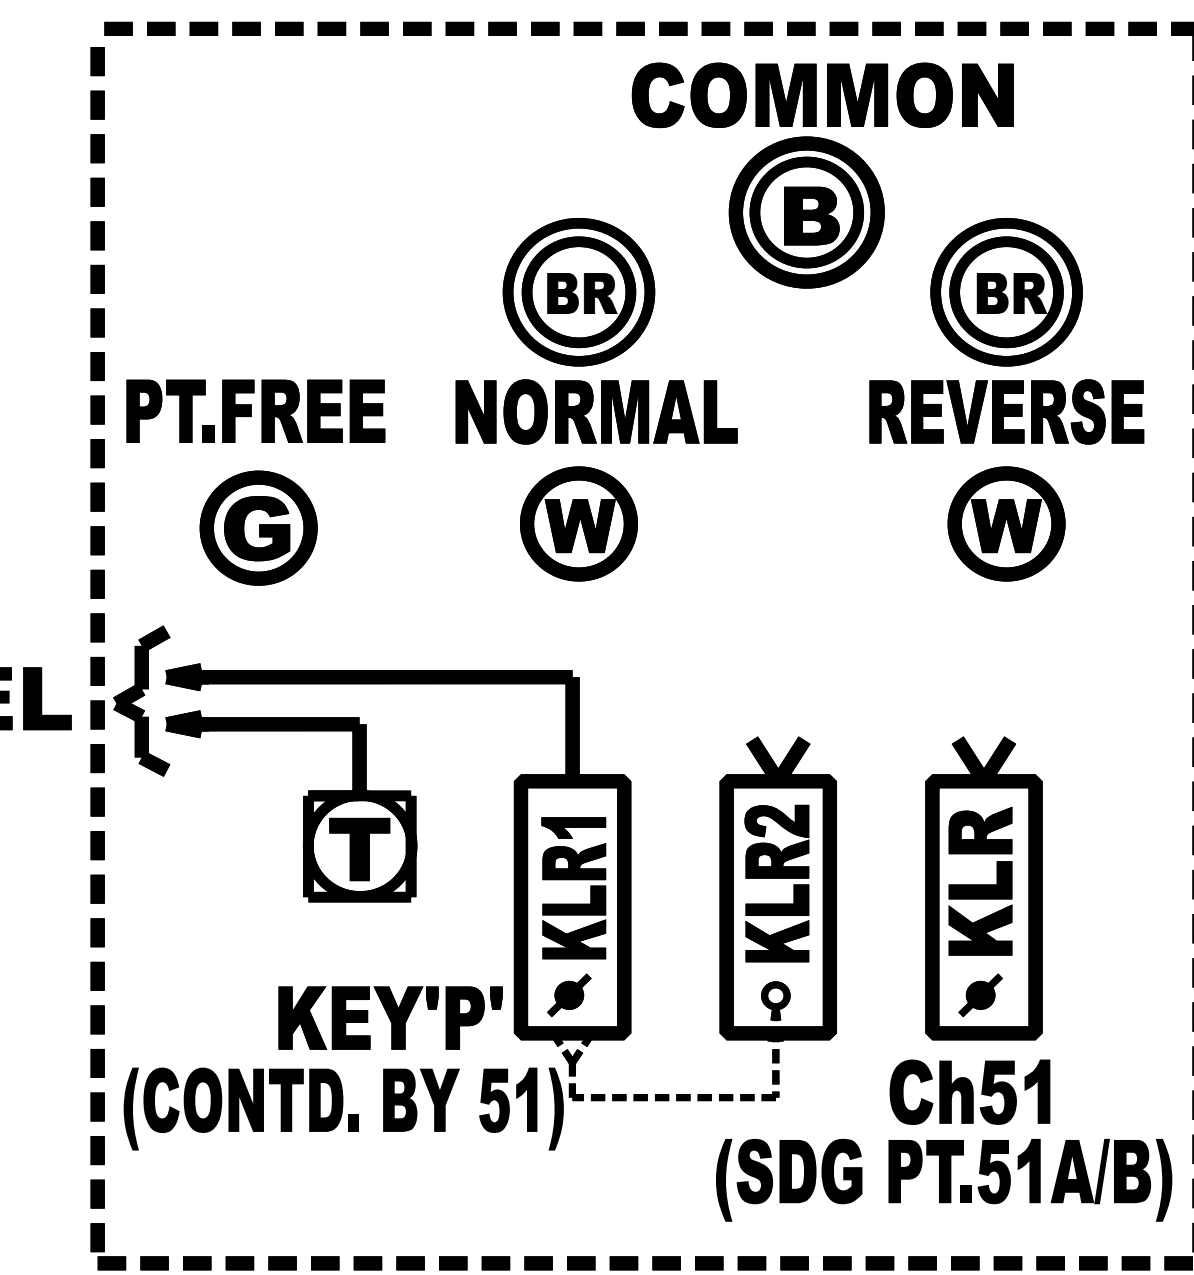

IN SIDING POINT
OPERATION LOCATION

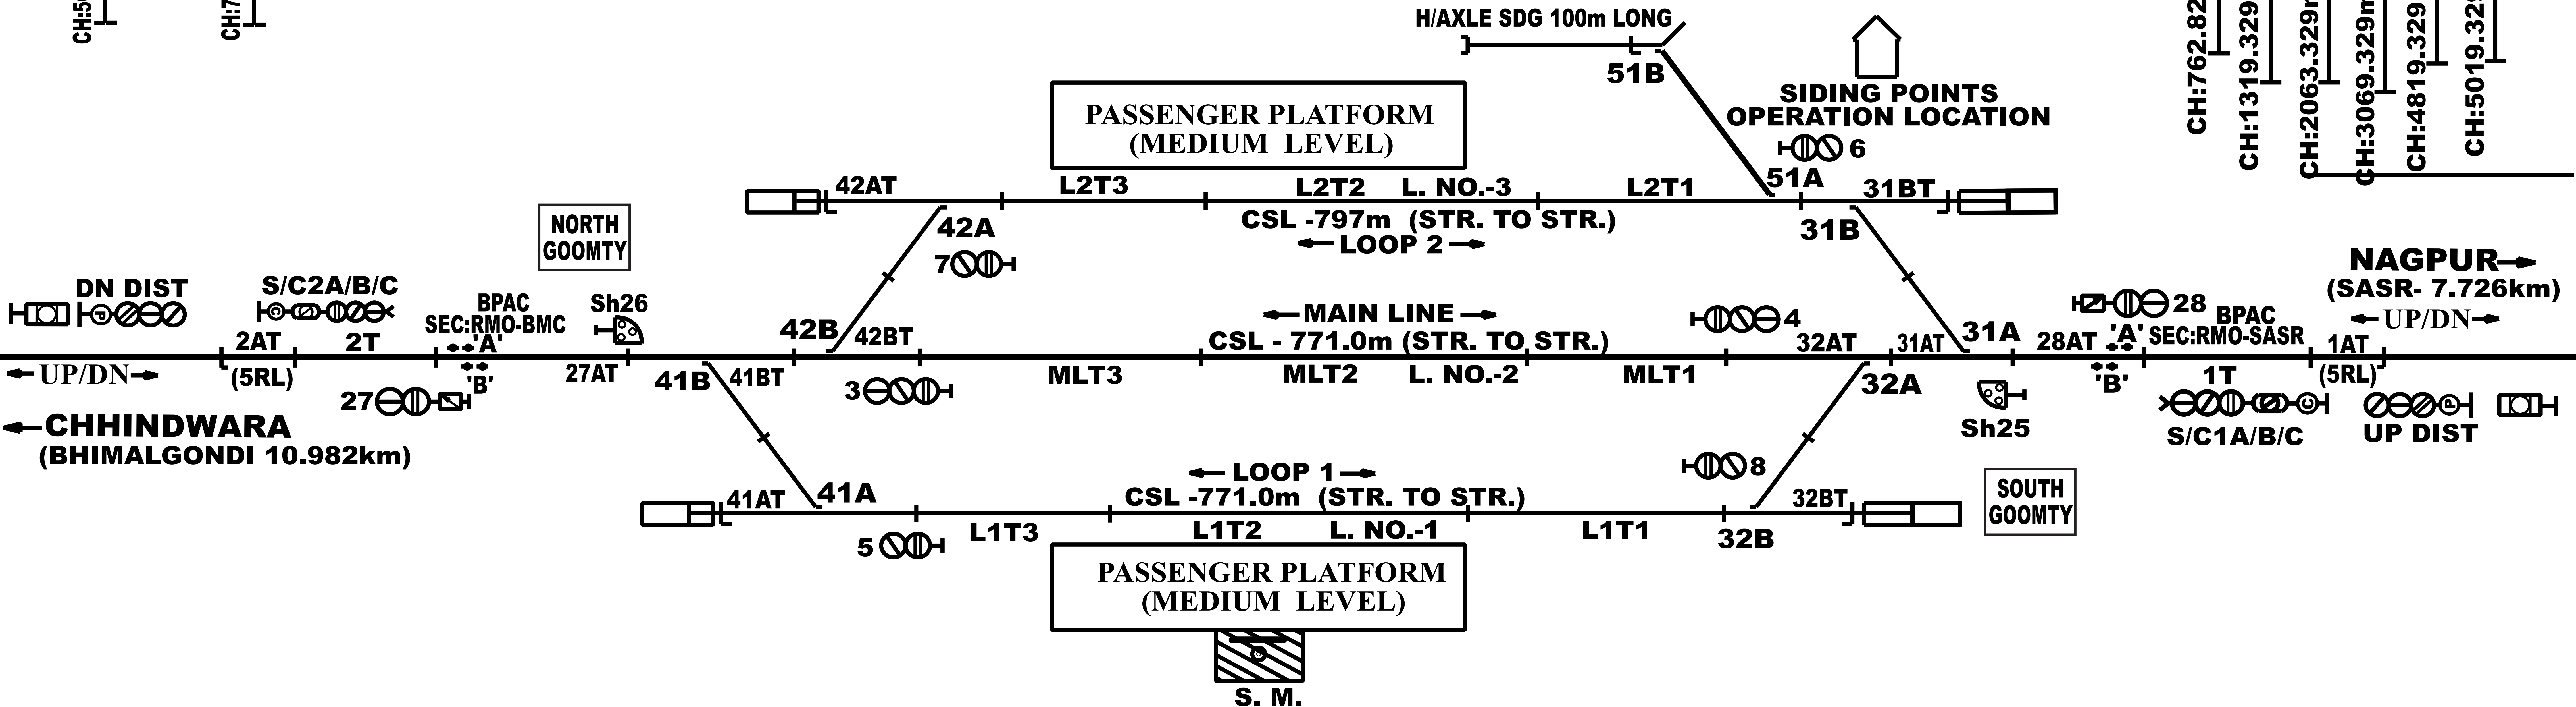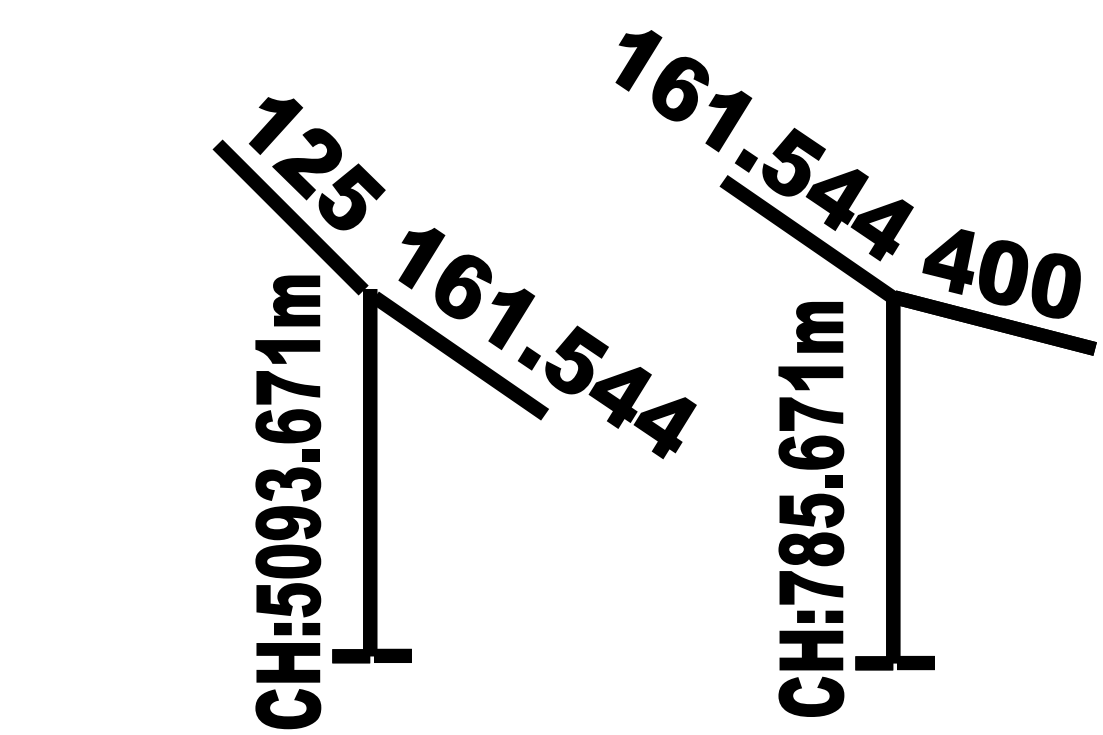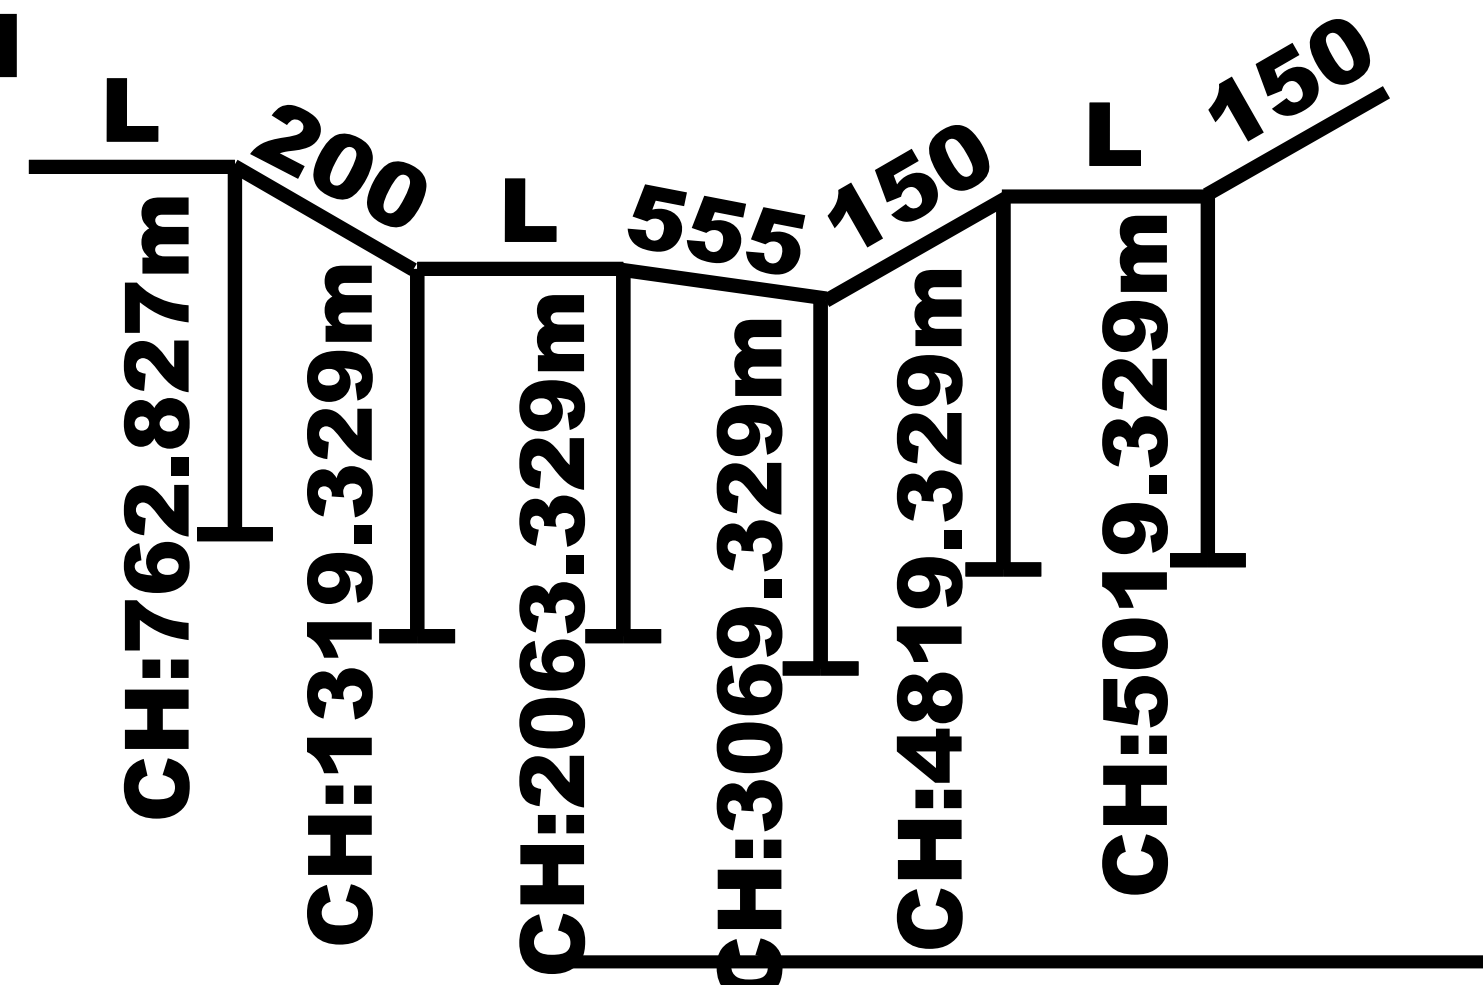

SYSTEM OF WORKING

SL. NO.	SYSTEM	SECTION	BLOCK INSTRUMENT	LOCATION
1.	ABSOLUTE BLOCK	RAMAKONA-SAUSAR	* UFSBI WITH BLOCK PANEL	SM's ROOM
2.	ABSOLUTE BLOCK	RAMAKONA-BHIMALGONDI	* UFSBI WITH BLOCK PANEL	SM's ROOM

* PROVIDED WITH BLOCK PROVING AXLE COUNTER (BPAC)

CONTROLS IN VDU IN SM's OFFICE

TOTAL NO. OF CONTROLS-1 TO 60

SIGNAL & SLOT CONTROLS-1 TO 30 (SPACES - 9 TO 24, 29 & 30)

POINT CONTROLS-31 TO 50 (SPACES-33 TO 40, 43 TO 50)

SIDING POINT CONTROLS-51 TO 55 (SPACES- 52,53 TO 55)

OTHER CONTROLS-56 TO 60 (SPACES- 56 TO 60)

DRG NO

SI-358/12

WORK NO-A1