
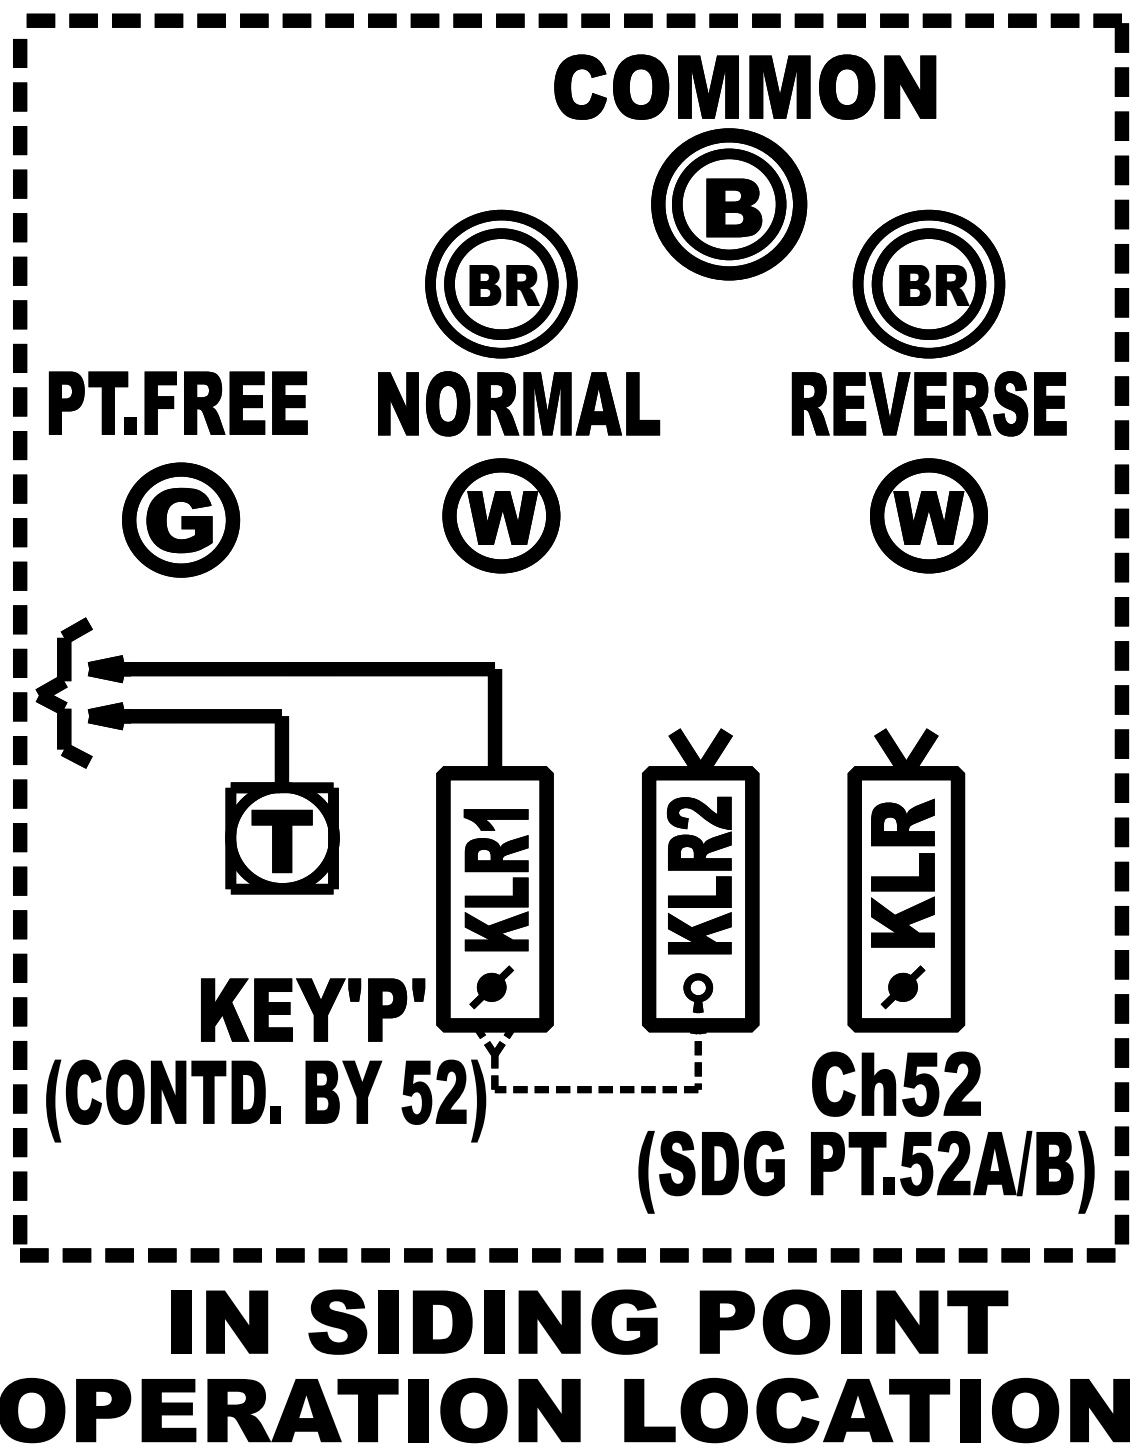
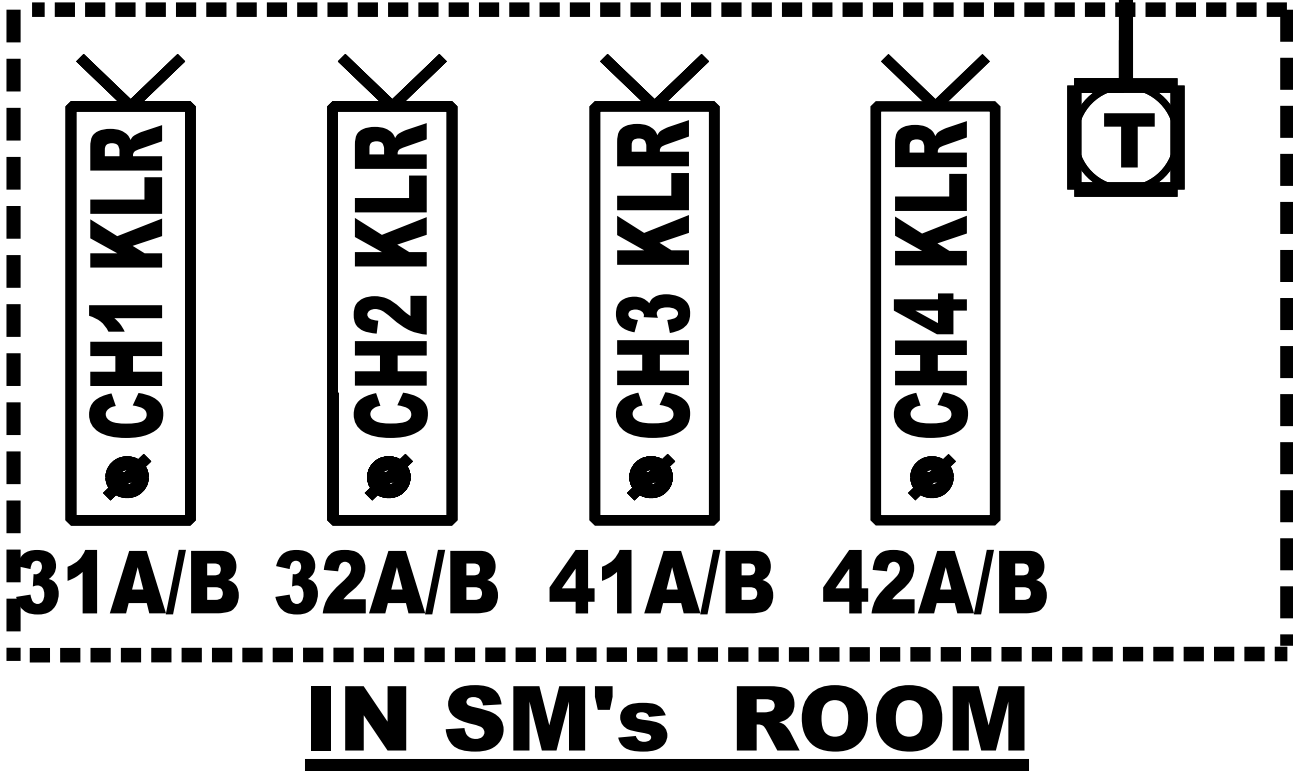
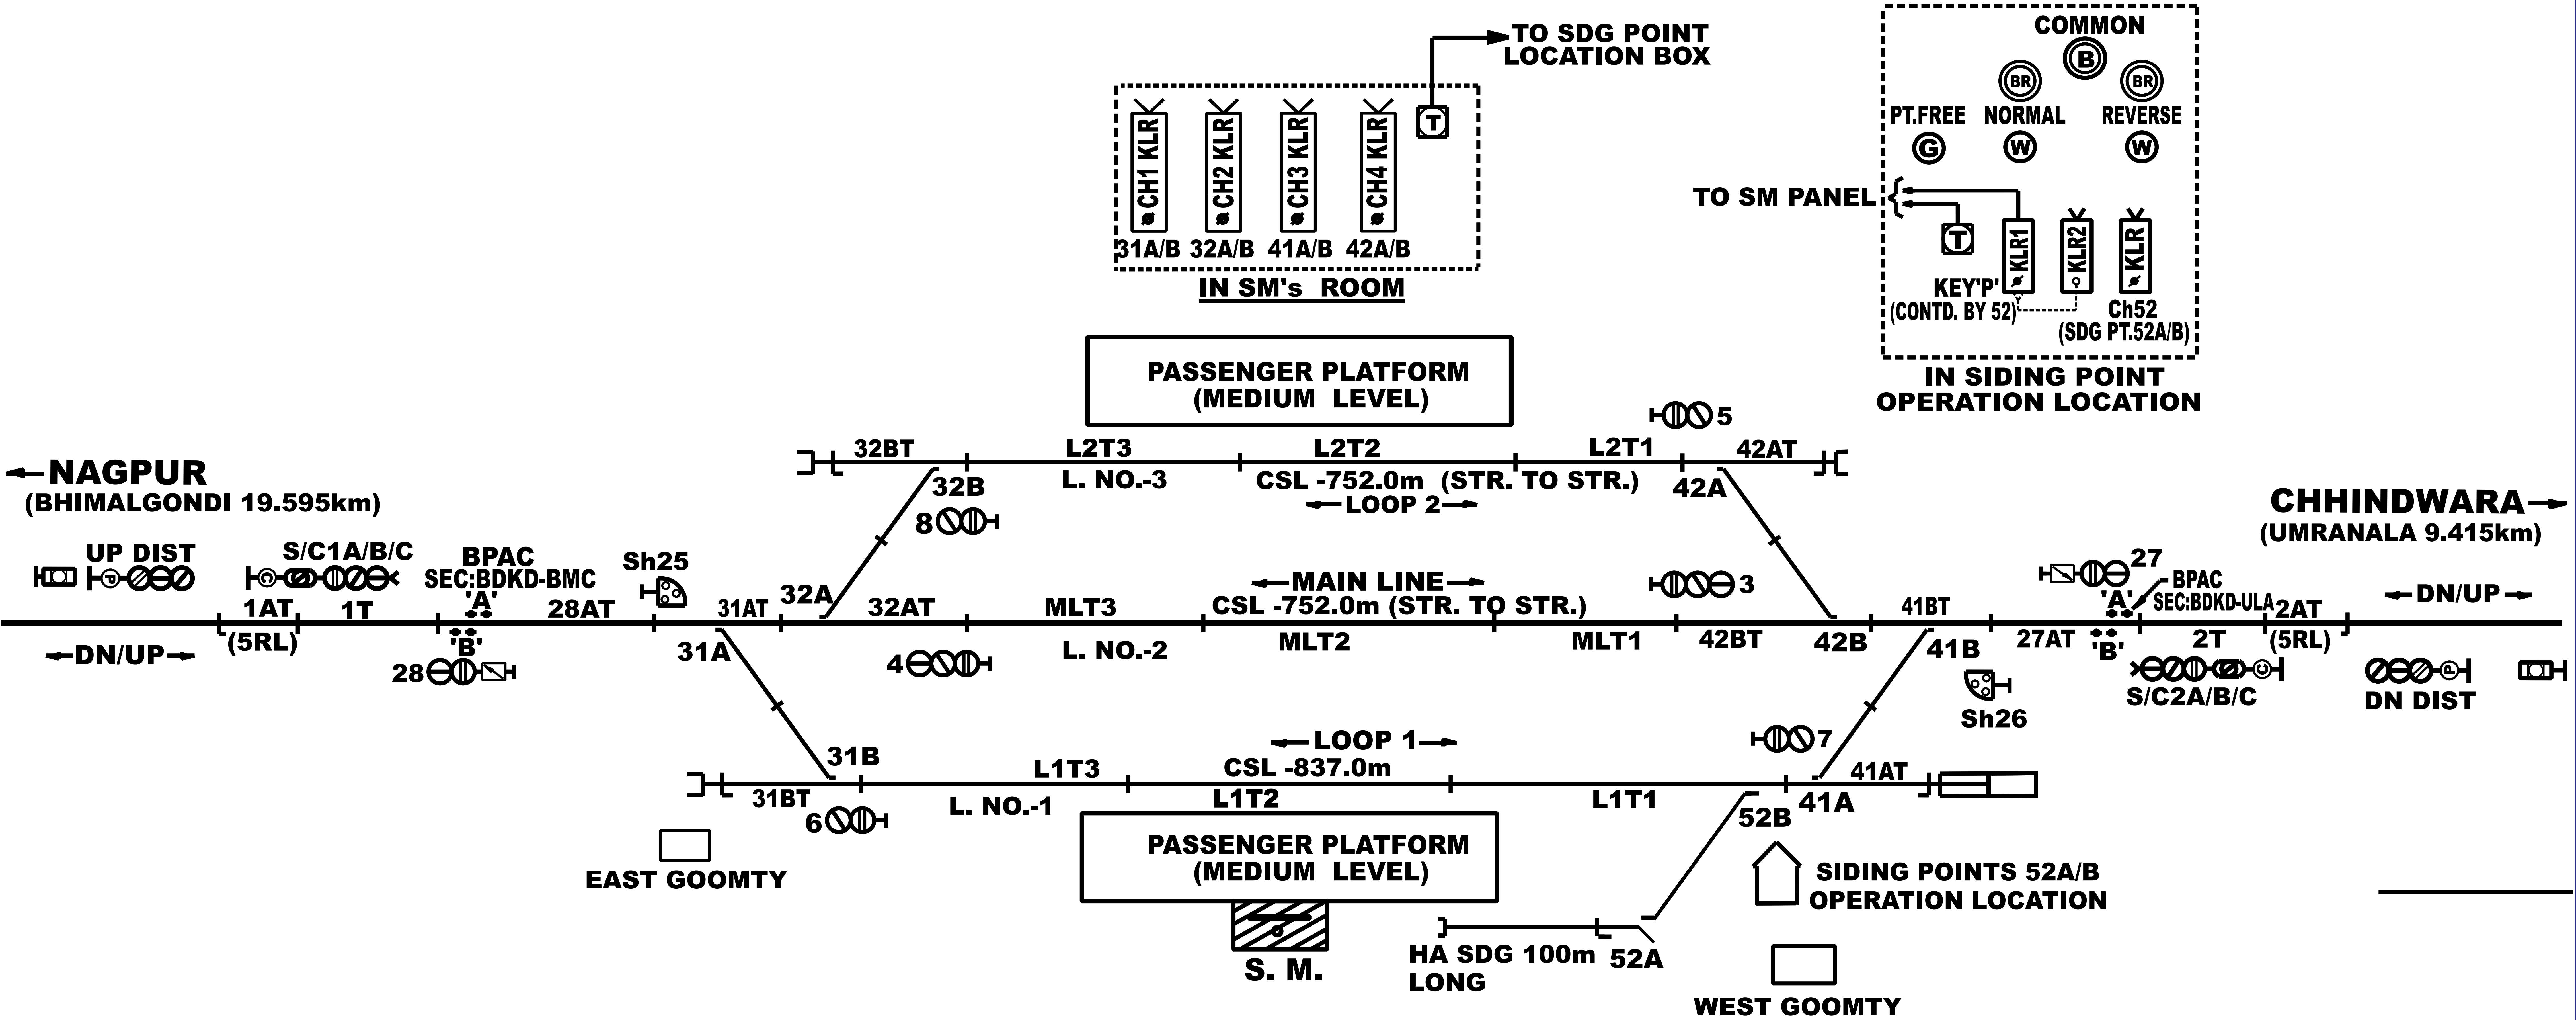


भण्डारकुंड
BHANDARKUND

CODE-BDKD km1289.596 (EX HWH) CLASS-'B'

← DN/UP →

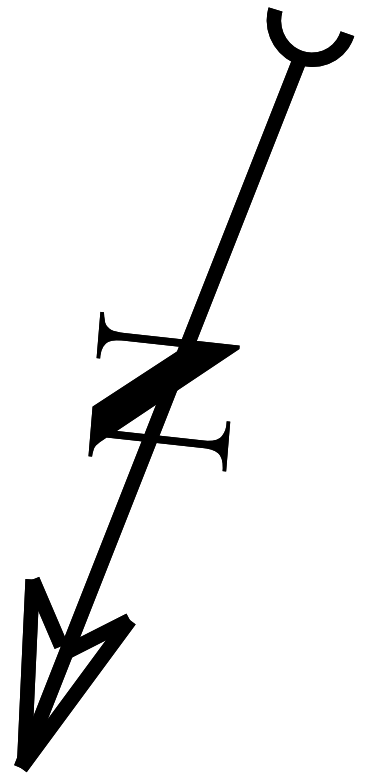

SYSTEM OF WORKING				
SL. NO.	SYSTEM	SECTION	BLOCK INSTRUMENT	LOCATION
1.	ABSOLUTE BLOCK	BHANDARKUND-UMRANALA	*BLOCK PANEL	SM's ROOM
2.	ABSOLUTE BLOCK	BHANDARKUND-BHIMALGONDI	*BLOCK PANEL	SM's ROOM

* PROVIDED WITH BLOK PROVING AXLE COUNTER (BPAC)

VDU PANEL IN SM's OFFICE

TOTAL NO. OF CONTROLS-1 TO 60
SIGNAL & SLOT CONTROLS-1 TO 30 (SPACES - 9 TO 24, 29 & 30)
POINT CONTROLS-31 TO 50 (SPACES-33 TO 40, 43 TO 50)
SIDING POINT CONTROLS-51 TO 55 (SPACES- 51,53 TO 55)
OTHER CONTROLS-56 TO 60 (SPACES-56 TO 60)

DRG NO
SI.-356/12
WORK NO-A4