

लिंगा  
LINGA







CODE-LIG

km:11.855 (ex CWA)

CLASS-'B'


KM:1271/4-5

← UP/DN →

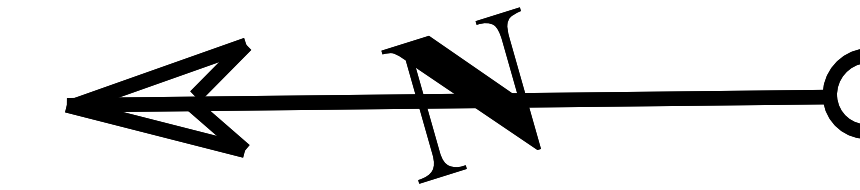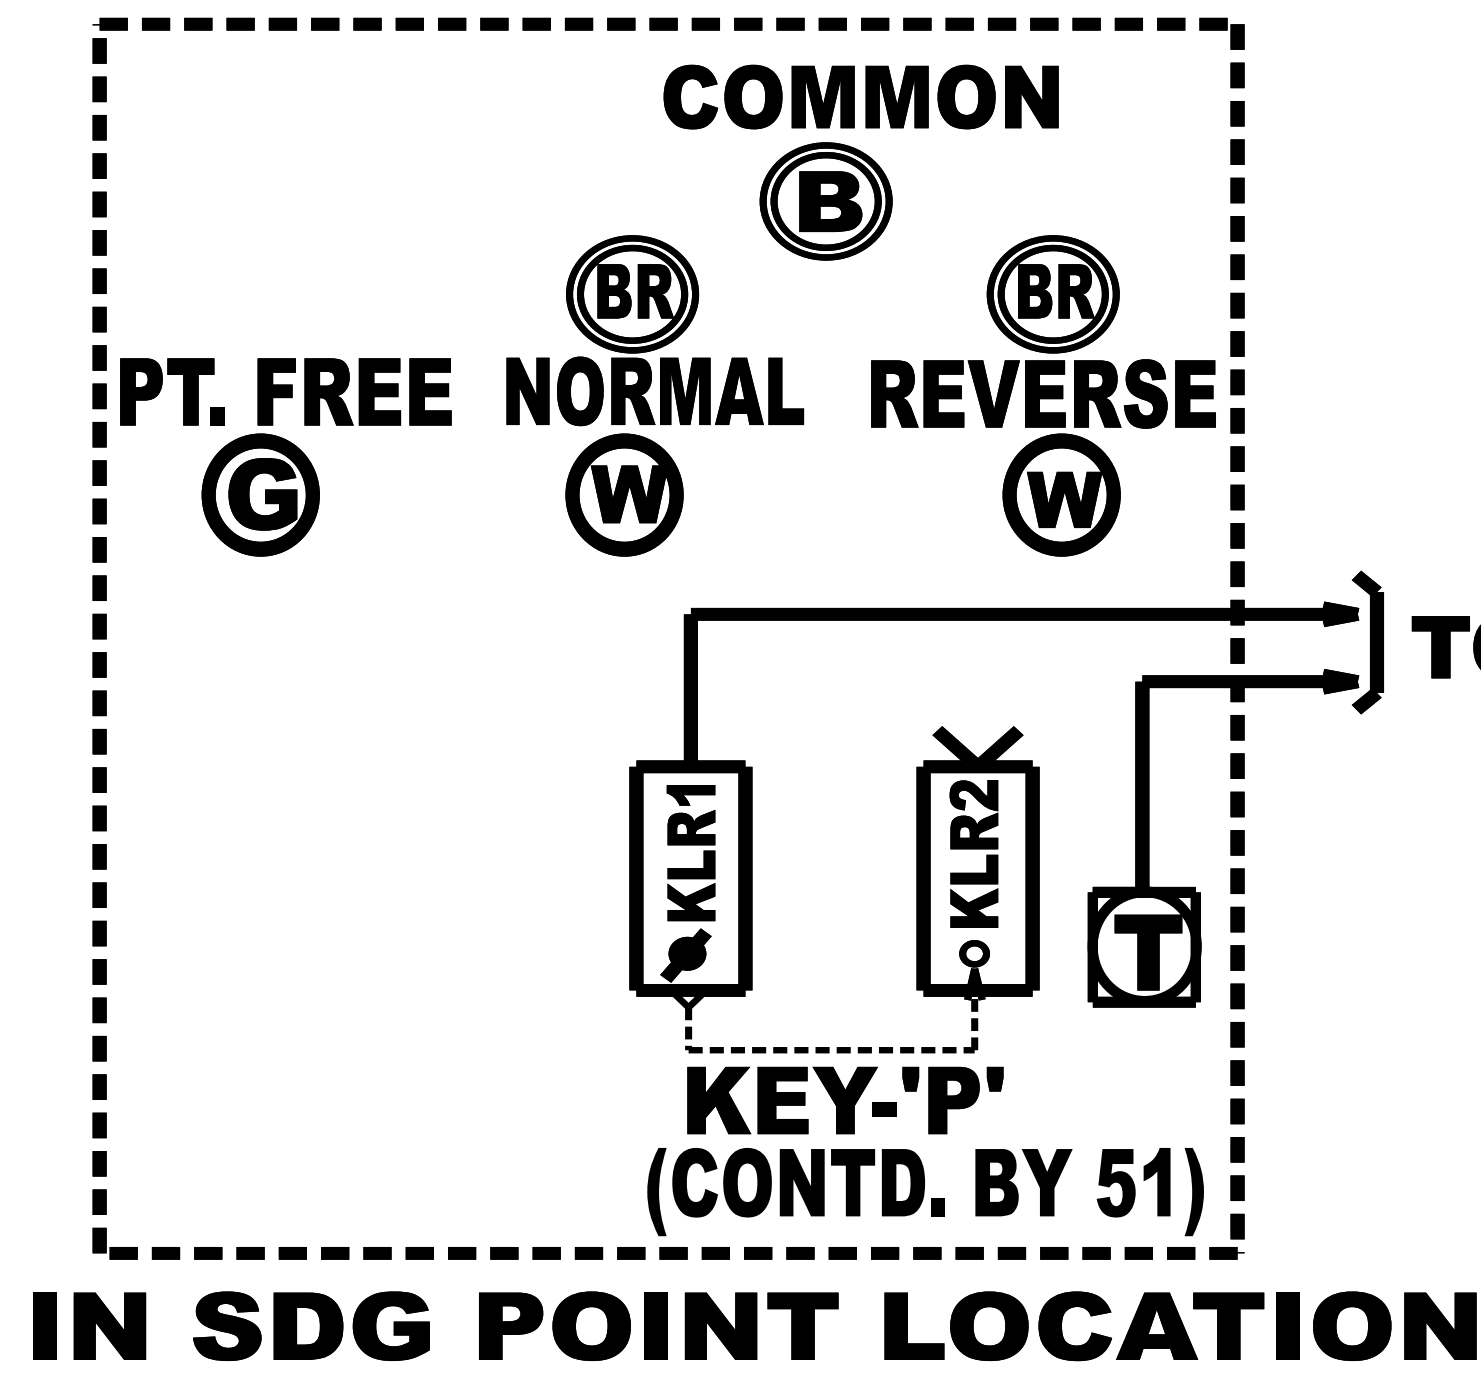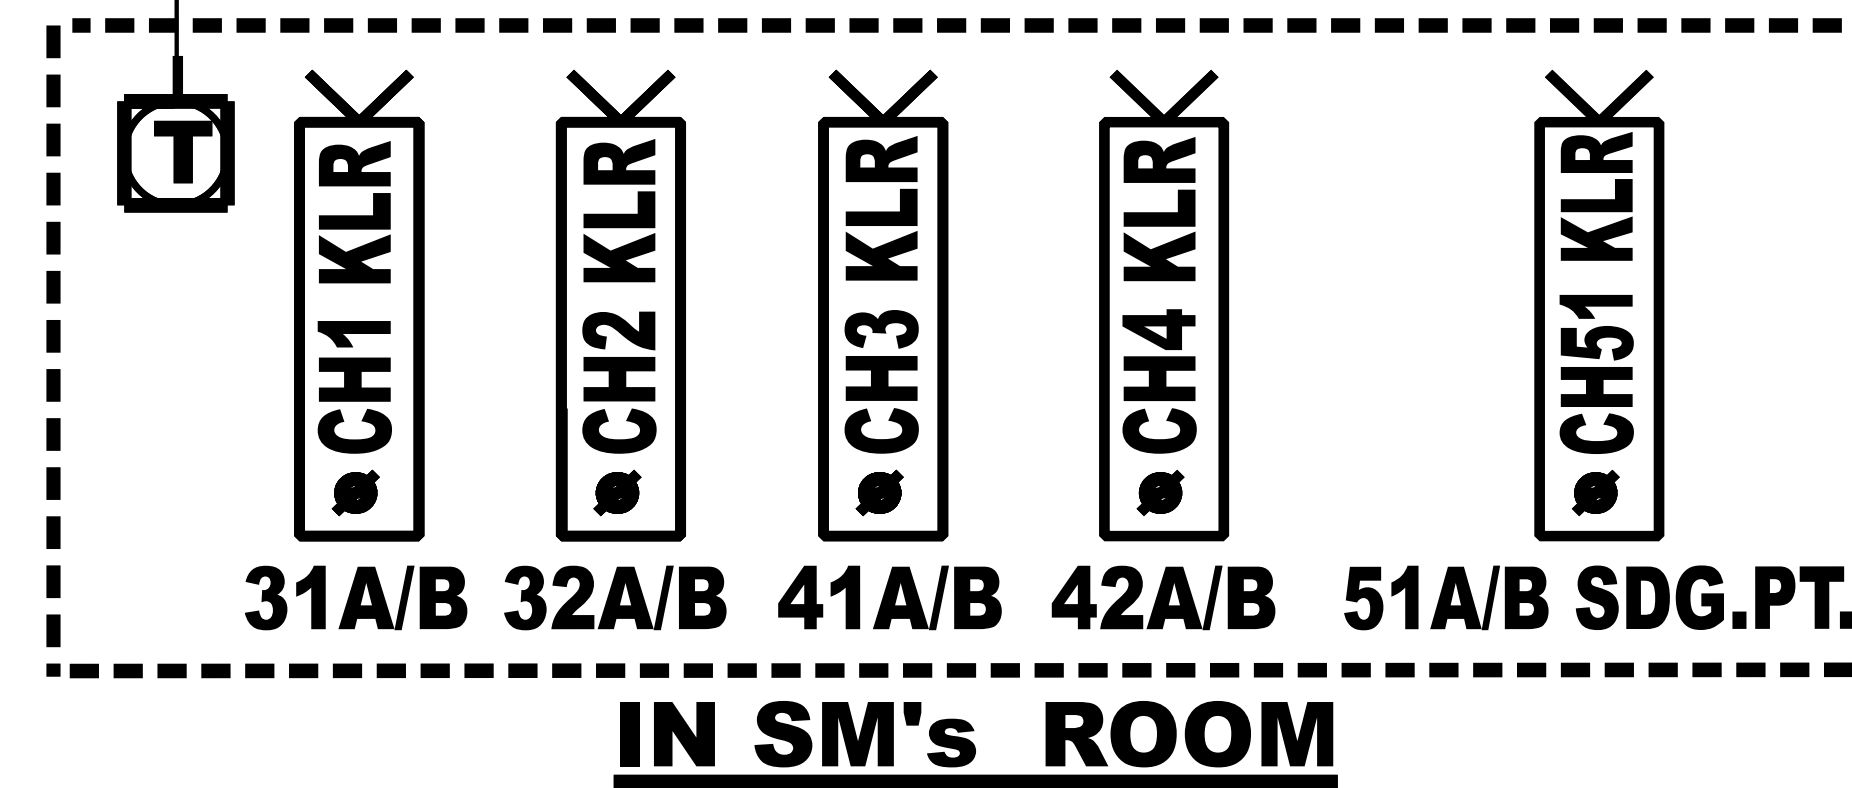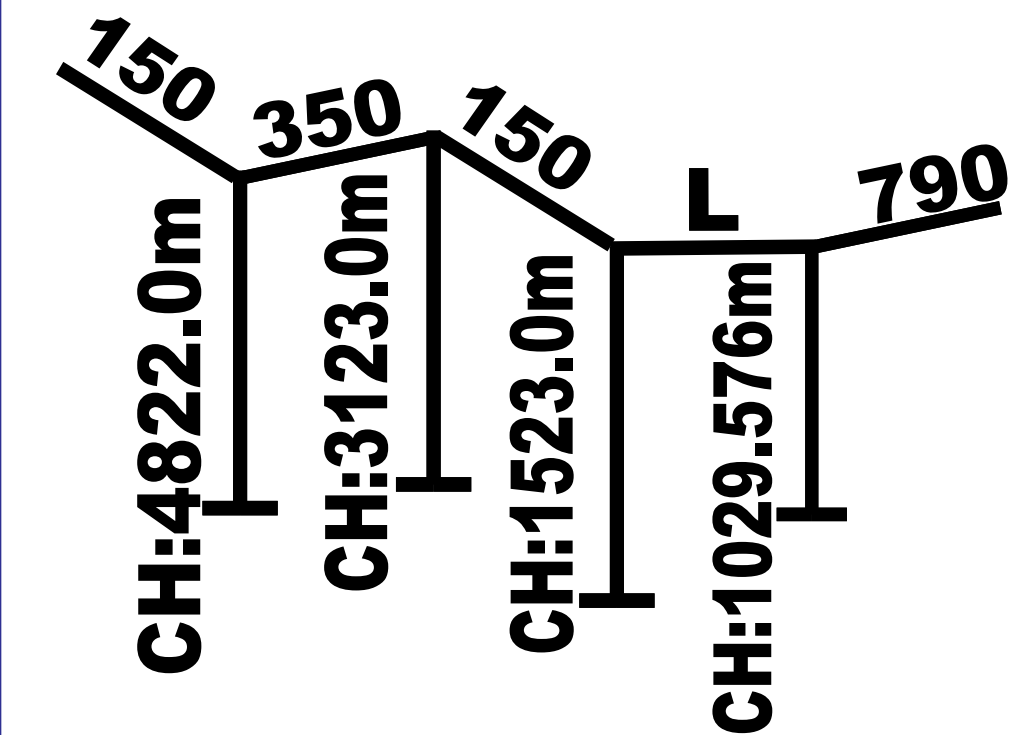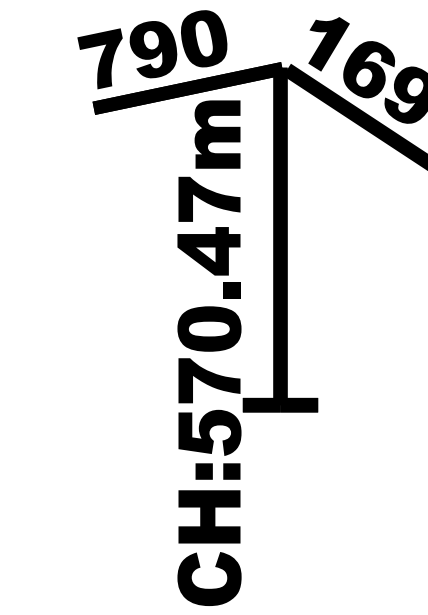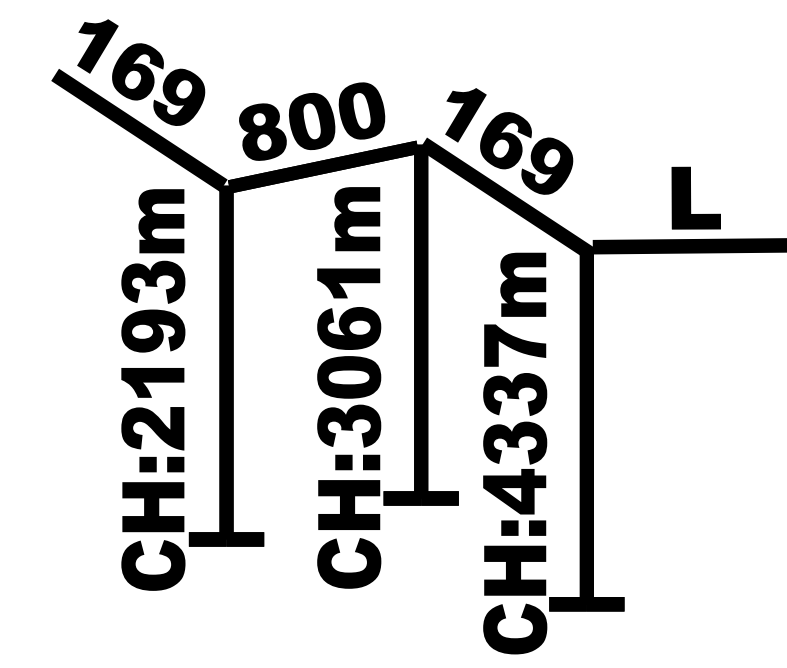

← CHHINDWARA  
(CHINDWARA-11.931 km)

→ NAGPUR  
(UMRANALA-12.554km)

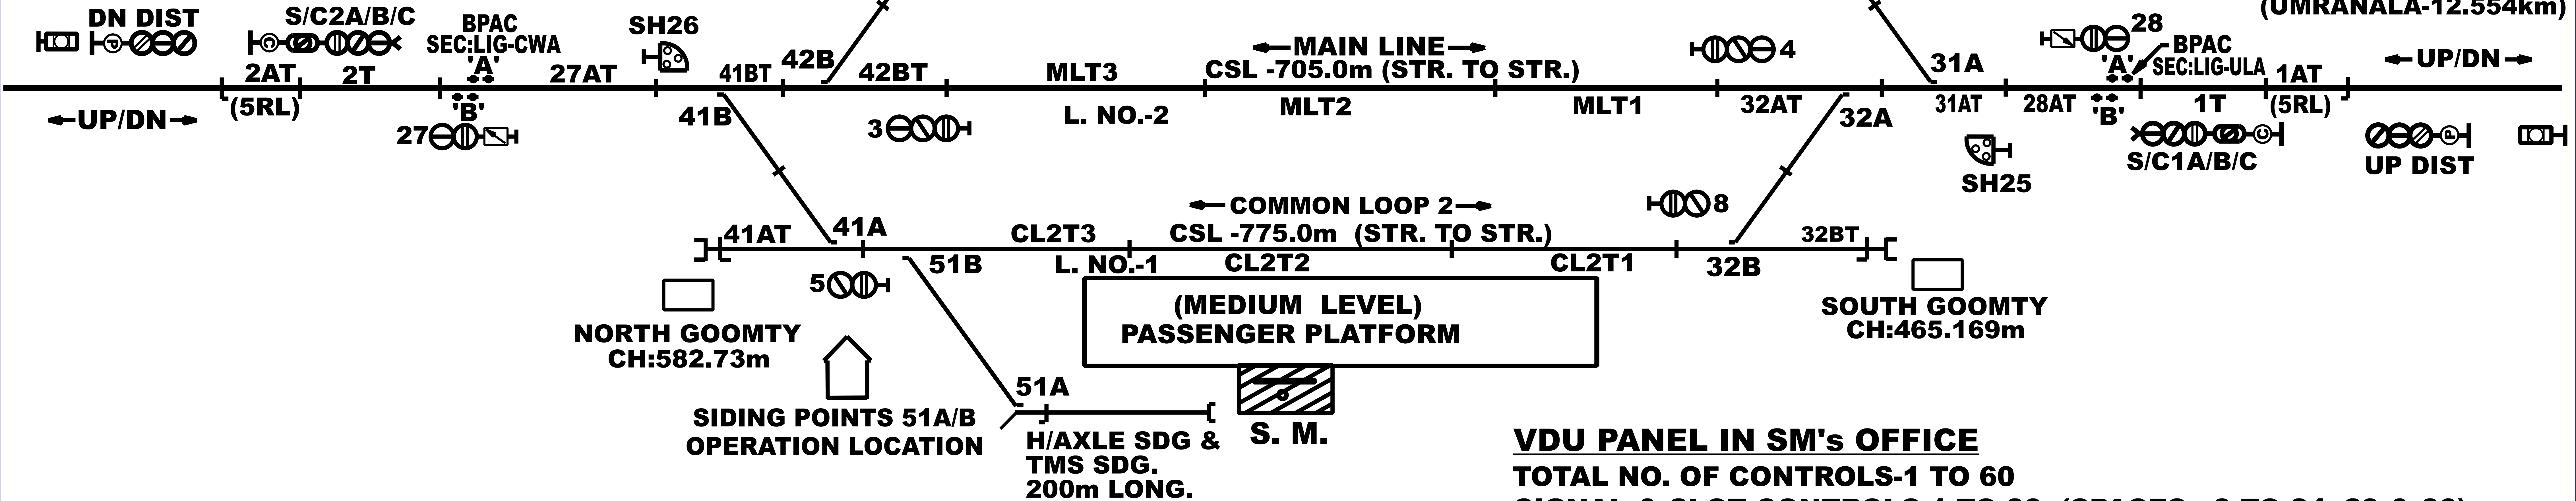

SYSTEM OF WORKING

| SL. NO. | SYSTEM         | SECTION          | BLOCK INSTRUMENT | LOCATION  |
|---------|----------------|------------------|------------------|-----------|
| 1.      | ABSOLUTE BLOCK | LINGA-CHHINDWARA | *SLBP            | SM's ROOM |
| 2.      | ABSOLUTE BLOCK | LINGA-UMRANALA   | *SLBP            | SM's ROOM |

\* PROVIDED WITH BLOK PROVING AXLE COUNTER (BPAC)

VDU PANEL IN SM's OFFICE

TOTAL NO. OF CONTROLS-1 TO 60

SIGNAL & SLOT CONTROLS-1 TO 30 (SPACES - 9 TO 24, 29 & 30)

POINT CONTROLS-31 TO 50 (SPACES-33 TO 40, 43 TO 50)

SIDING POINT CONTROLS-51 TO 55 (SPACES- 52 TO 55)

OTHER CONTROLS-56 TO 60 (SPACES-56 TO 60)

DRG NO

SI-347/12  
WORK NO-A6