


छिंदवाडा CHHINDWARA

CODE- CWA EI STD.-II(R)
(KM : 990.24 (C.RLY))

NGP DN
UP NIR
DN PARASIA



SYSTEM OF WORKING

SL. NO	SYSTEM	SECTION	BLOCK INSTRUMENT	LOCATION
1.	ABSOLUTE BLOCK	CHHINDWARA-LINGA	* SLBP	PANEL ROOM
2.	ABSOLUTE BLOCK	CHHINDWARA-PARASIA	* SLBP	PANEL ROOM
3.	ABSOLUTE BLOCK	CHHINDWARA-JHILIMILI	* SLBP	PANEL ROOM

* PROVIDED WITH BLOCK PROVING AXLE COUNTER (BPAC)

VDU PANEL IN SM's OFFICE

TOTAL NO. OF CONTROLS-1 TO 100
SIGNAL CONTROLS-1 TO 50(SPACES-4,21 TO 23,25,30,39 TO 44,45,49,50)
POINTS CONTROLS-51 TO 90(SPACES-61,62,66,76 TO 90)
SIDING PT. CONTROLS-91 TO 96(91 TO 95)
L. C. GATE CONTROLS -96 TO 100(SPACES-99,100)