
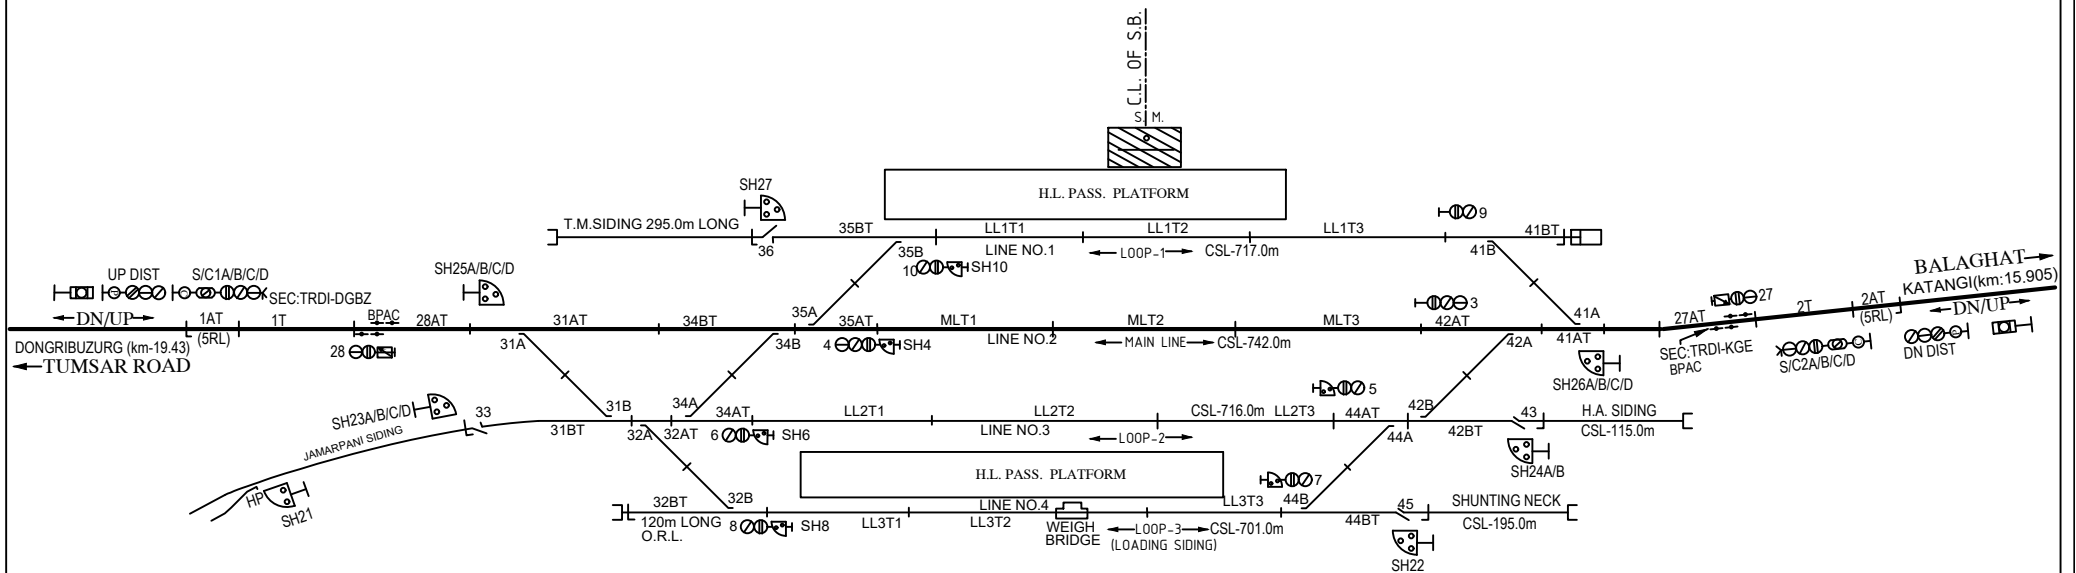


← DN / UP →

TIRODI

CODE- TRDI CLASS- B STD.-II(R) EI
km.-1097.523 Ex.

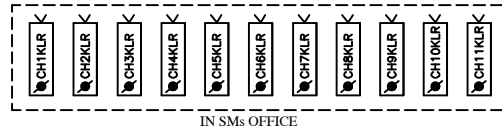

SYSTEM OF WORKING				
SL. NO.	SYSTEM	SECTION	INSTRUMENT	LOCATION
1.	ABSOLUTE BLOCK	TIRODI-KATANGI	■ BLOCK PANEL	PANEL ROOM
2.	ABSOLUTE BLOCK	TIRODI-DONGRIBUZURG	■ BLOCK PANEL	PANEL ROOM

VDU IN SM's OFFICE

TOTAL NO. OF CONTROLS-1 TO 60

SIGNAL & SLOT CONTROLS-1 TO 30 (SPACES - 11 TO 20, 29 & 30)

POINT CONTROLS-31 TO 50 (SPACES-31 TO 40, 46 TO 50)

SIDING POINT CONTROLS-51 TO 55 (SPACES- 51 TO 55)

OTHER CONTROLS-56 TO 60 (SPACES-56 TO 60)

DRG. No-
SI/NGP/TRDI/19,W.No-A1