


मंडलाफोर्ट
MANDLAFORT

CODE-MFR km:1161.202 FROM HWH CLASS-'B'

← DN/UP →

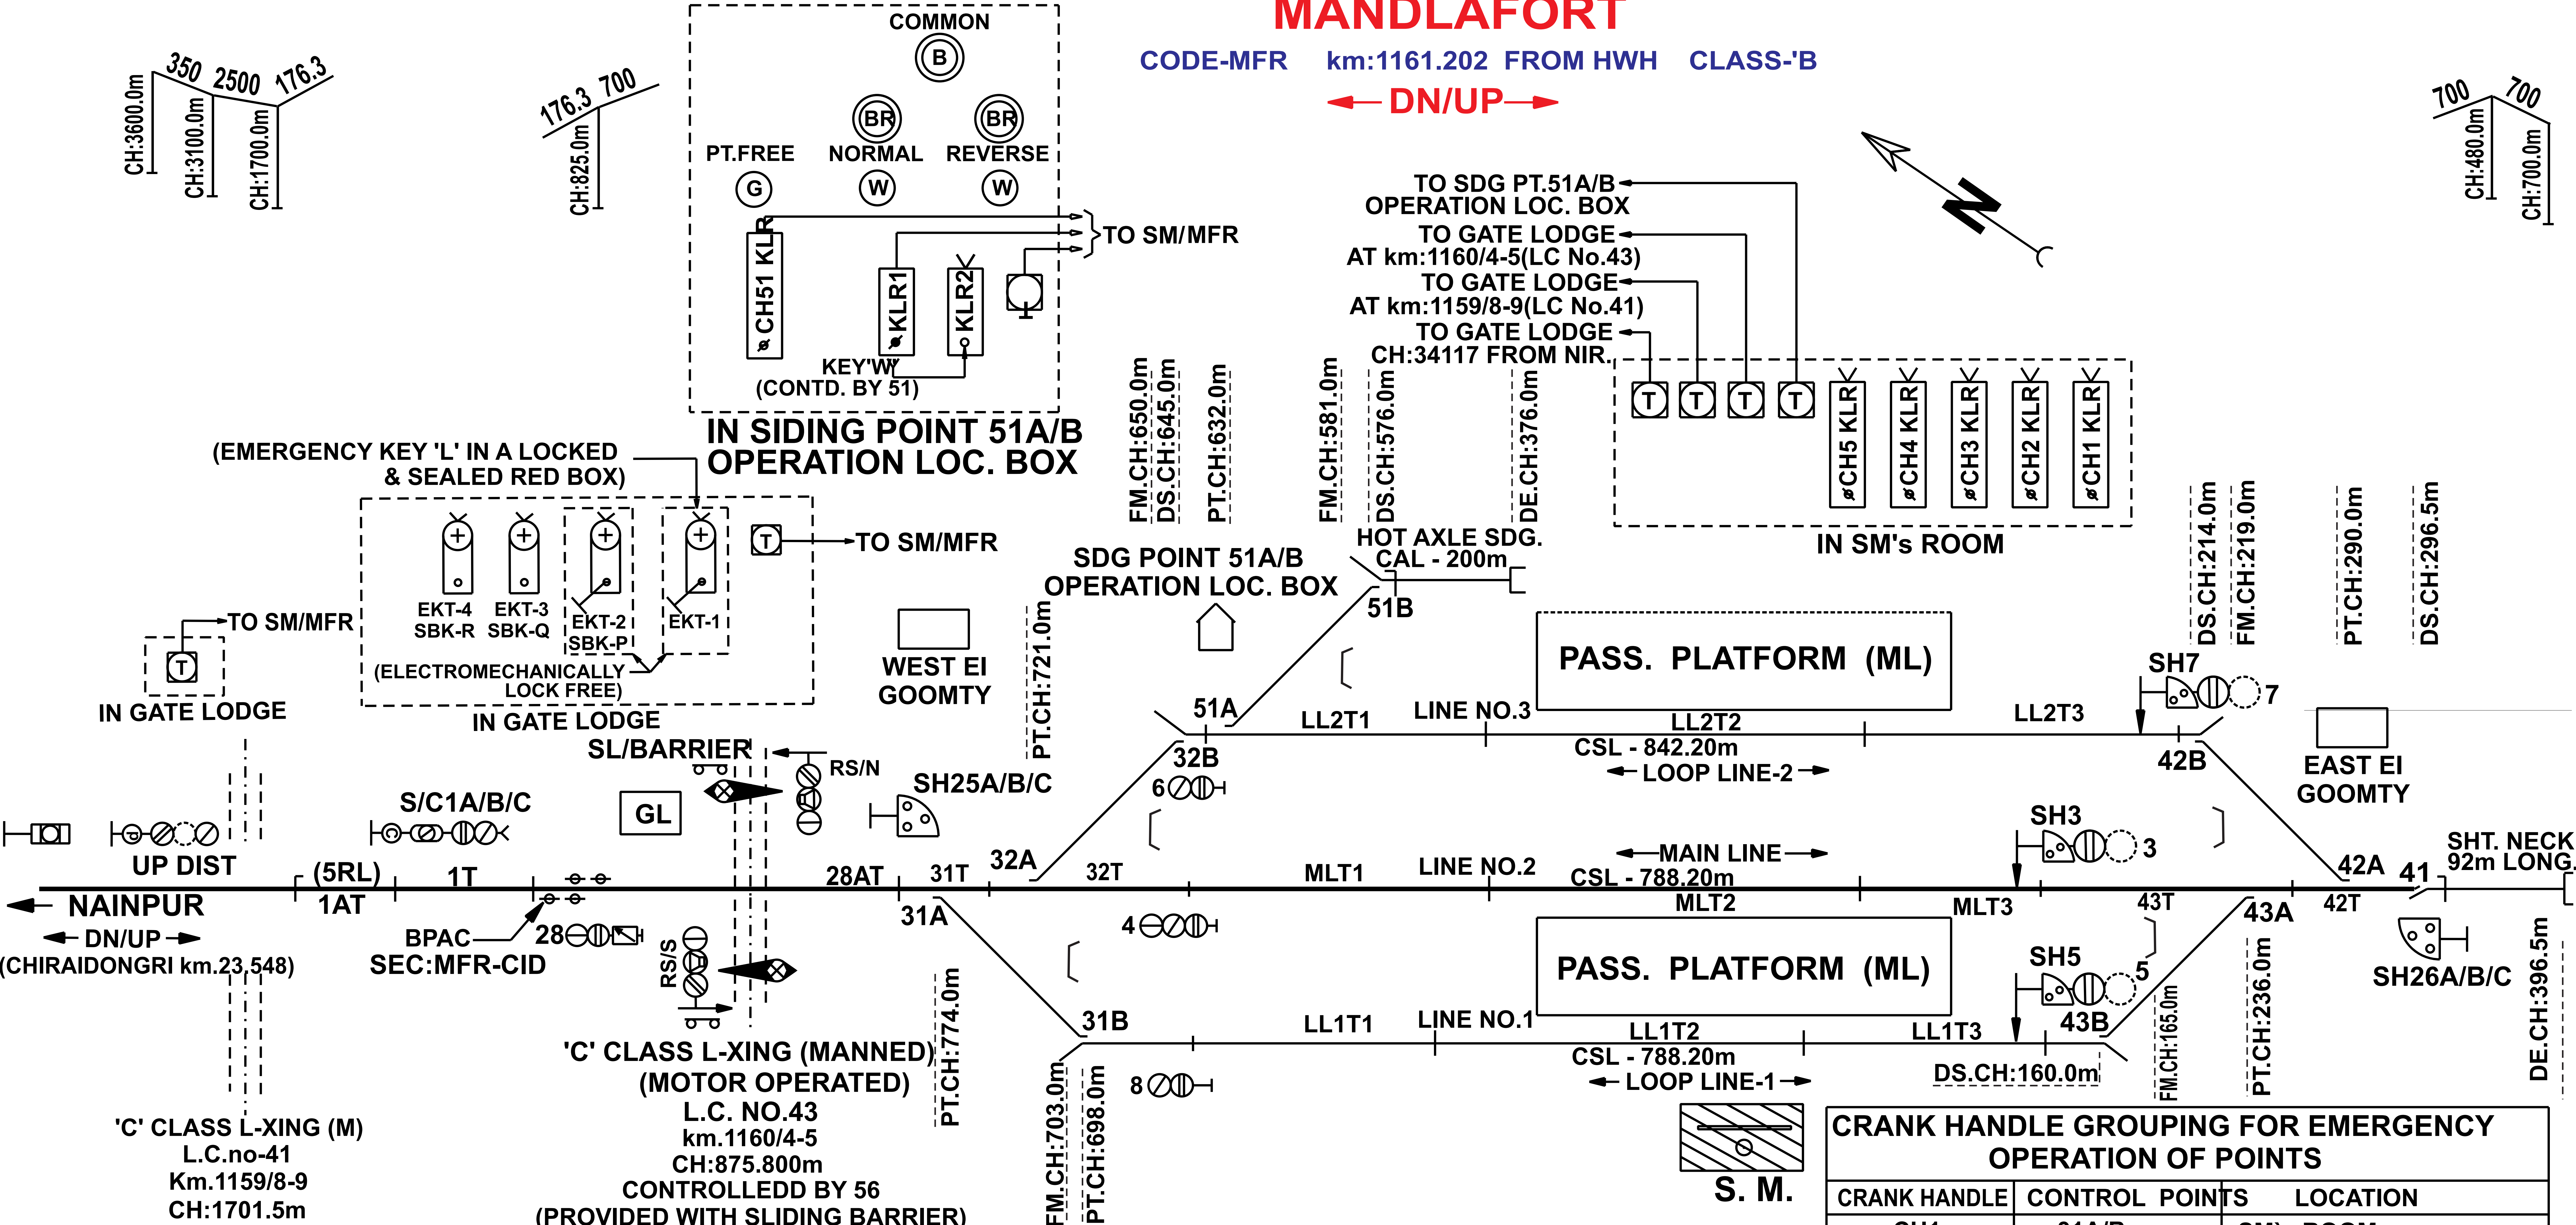

SYSTEM OF WORKING				
SL. NO.	SYSTEM	SECTION	INSTRUMENT	LOCATION
1.	ABSOLUTE BLOCK	MANDLAFORT-CHIRAI DONGRI	*BLOCK PANEL	SM's ROOM

*PROVIDED WITH BLOCK PROVING AXLE COUNTER (BPAC).

VDU PANEL IN SM's ROOM

TOTAL NO. OF CONTROLS-1 TO 60
SIGNAL & SLOT CONTROLS-1 TO 30 (SPACES - 2,9 TO 24,27,29&30)
POINT CONTROLS-31 TO 50 (SPACES-33 TO 40, 44 TO 50)
SIDING POINT CONTROLS-51 TO 55 (SPACES- 52 TO 55)
OTHER CONTROLS-56 TO 60 (SPACES-57 TO 60)

CRANK HANDLE GROUPING FOR EMERGENCY
OPERATION OF POINTS

CRANK HANDLE	CONTROL POINTS	LOCATION
CH1	31A/B	SM's ROOM
CH2	32A/B	SM's ROOM
CH3	41	SM's ROOM
CH4	42A/B	SM's ROOM
CH5	43A/B	SM's ROOM
CH51	51A/B	SDG PT OPERATION LOC. BOX

DRG NO

SI/NGP/MFR/19
WORK NO-A.