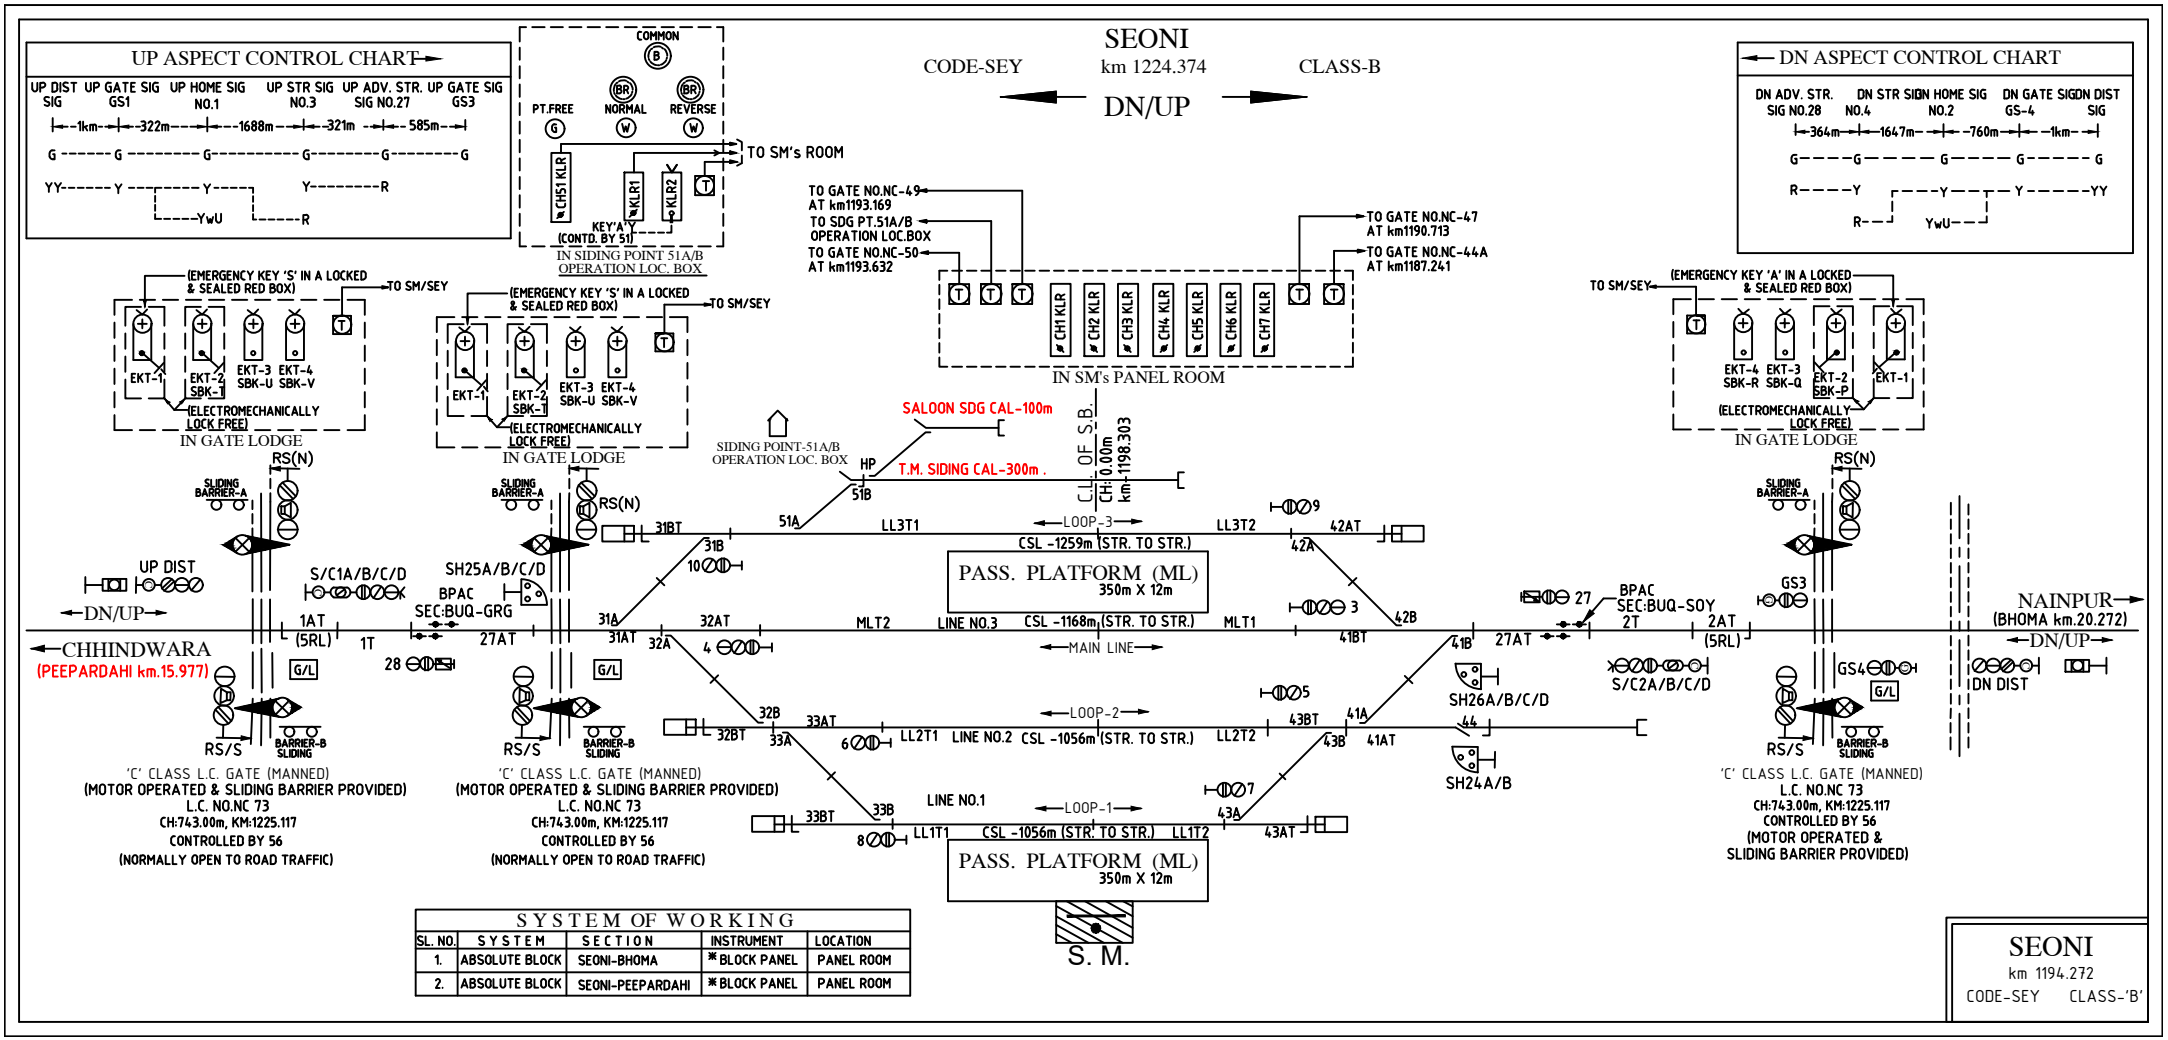


## SYSTEM OF WORKING

| SL. NO. | SYSTEM | SECTION | INSTRUMENT | LOCATION |
|---|---|---|---|---|
| 1. | ABSOLUTE BLOCK | SEONI-BHOMA | * BLOCK PANEL | PANEL ROOM |
| 2. | ABSOLUTE BLOCK | SEONI-PEEPARDAHI | * BLOCK PANEL | PANEL ROOM |