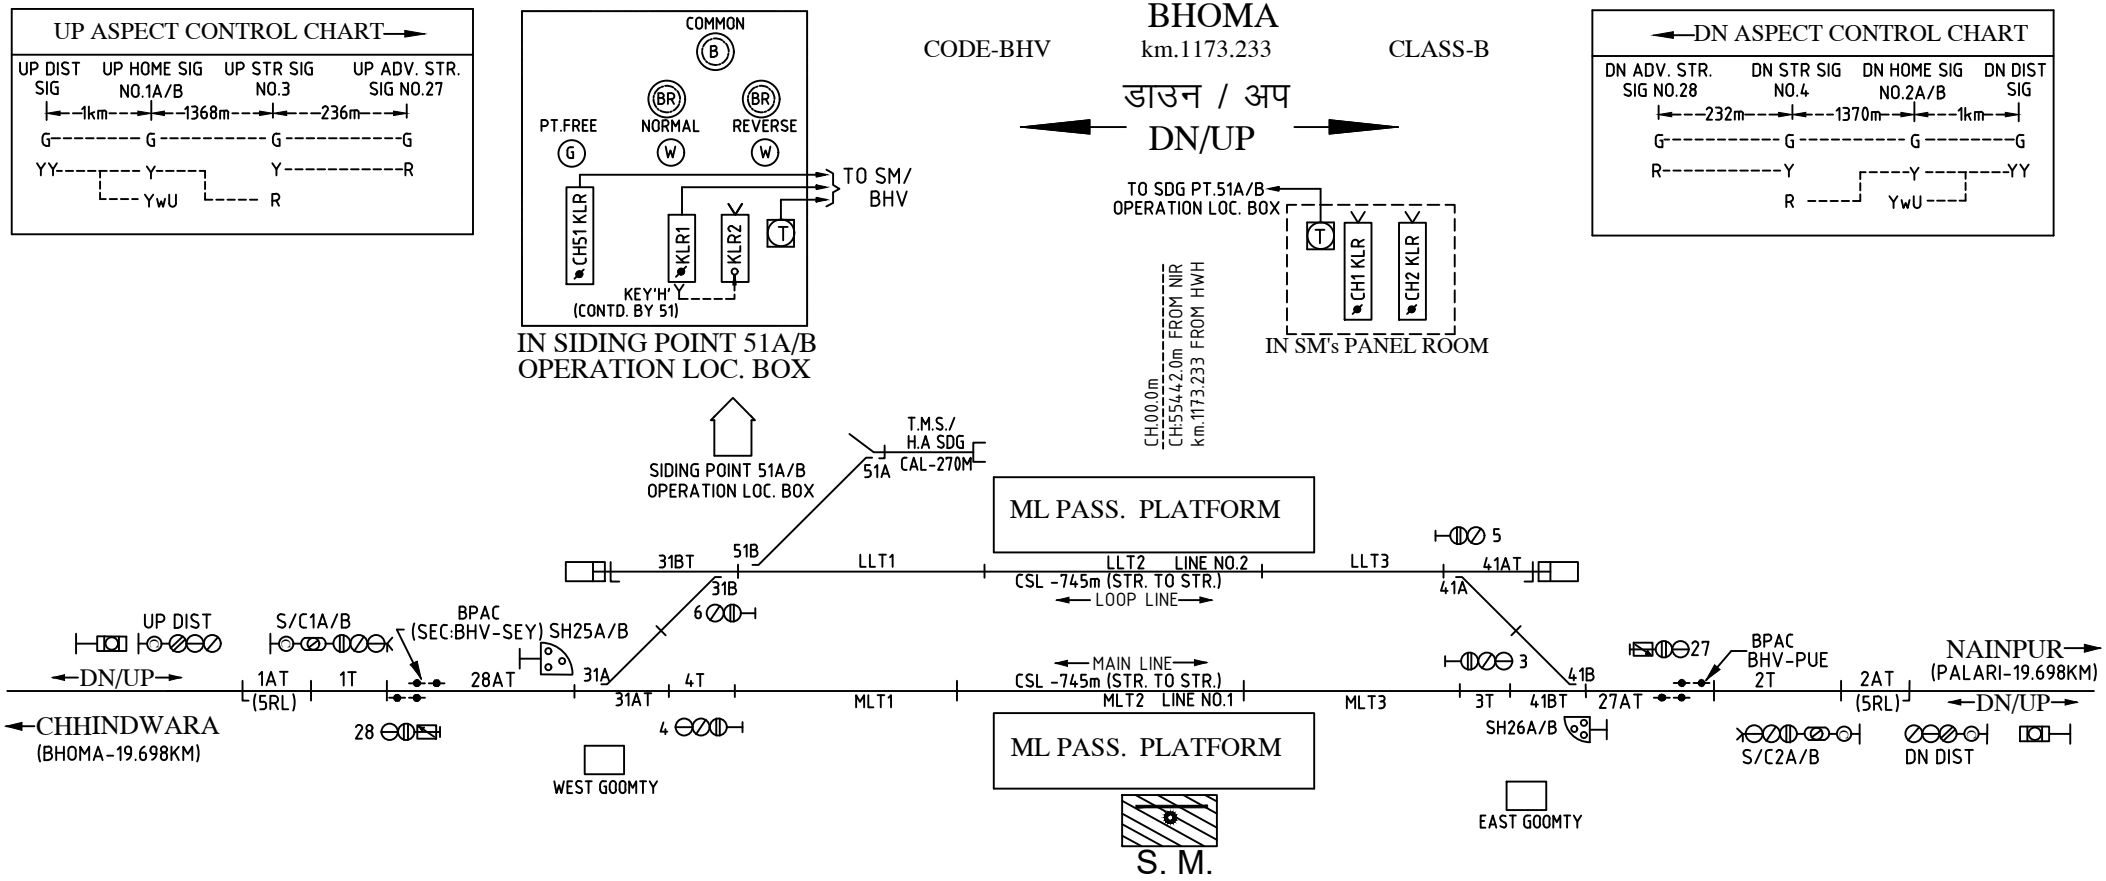

CRANK HANDLE GROUPING FOR EMERGENCY OPERATION OF POINTS		
CRANK HANDLE	CONTROL POINTS	LOCATION
CH1	31A/B	SM`s ROOM
CH2	41A/B	SM`s ROOM
CH51	51A/B	SDG. PT. LOCATION

SYSTEM OF WORKING				
SL. NO.	SYSTEM	SECTION	INSTRUMENT	LOCATION
1.	ABSOLUTE BLOCK	BHIOMA-PALARI	* SLBP	PANEL ROOM
2.	ABSOLUTE BLOCK	BHOMA-SEONI	* SLBP	PANEL ROOM

* PROVIDED WITH BLOCK PROVING AXLE COUNTER (BPAC).

BHOMA
Km:1173.233(ROM HWH)
CODE-BHV CLASS-'B'

SI/NGP/BHV/19 WORK NO.'A'