16-01-17

KEOLARI

अप / डाउन

UP/DN

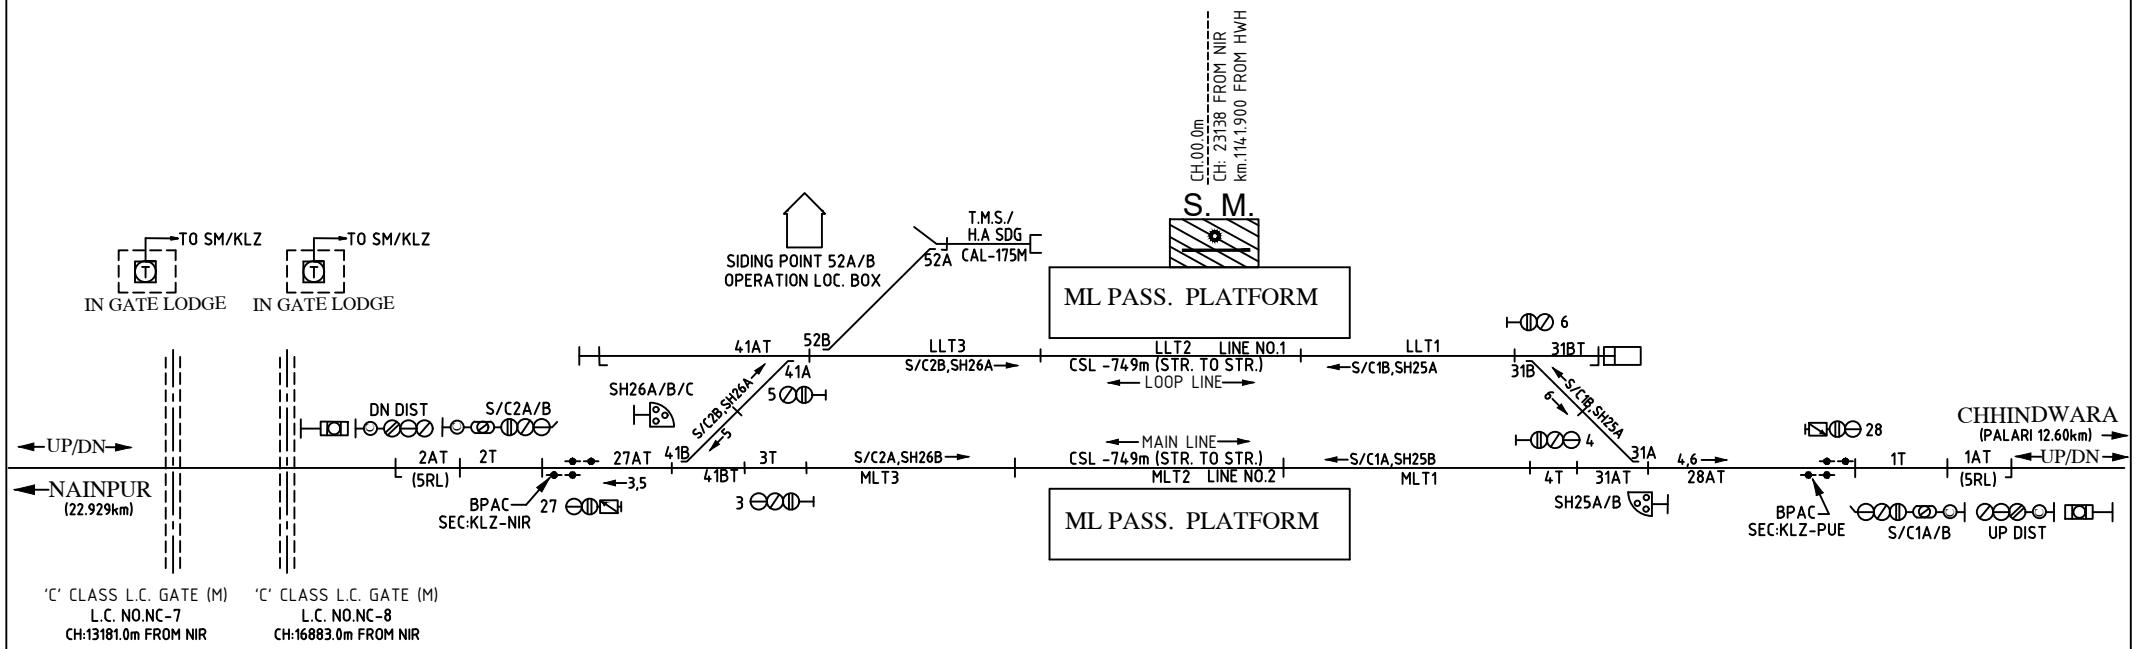

CRANK HANDLE GROUPING FOR EMERGENCY OPERATION OF POINTS		
CRANK HANDLE	CONTROL POINTS	LOCATION
CH1	31A/B	PANEL ROOM
CH2	41A/B	PANEL ROOM
CH52	52A/B	SDG. PT. LOCATION

SYSTEM OF WORKING				
SL. NO.	SYSTEM	SECTION	INSTRUMENT	LOCATION
1.	ABSOLUTE BLOCK	KEOLARI-PALARI	* SLBP	PANEL ROOM
2.	ABSOLUTE BLOCK	KEOLARI-NAINPUR	* SLBP	PANEL ROOM

* PROVIDED WITH BLOCK PROVING AXLE COUNTER (BPAC).

KEOLARI

Km:1141.900(ROM HWH)

CODE-KLZ CLASS-'B'

SI/NGP/KLZ/19 WORK NO.'A'