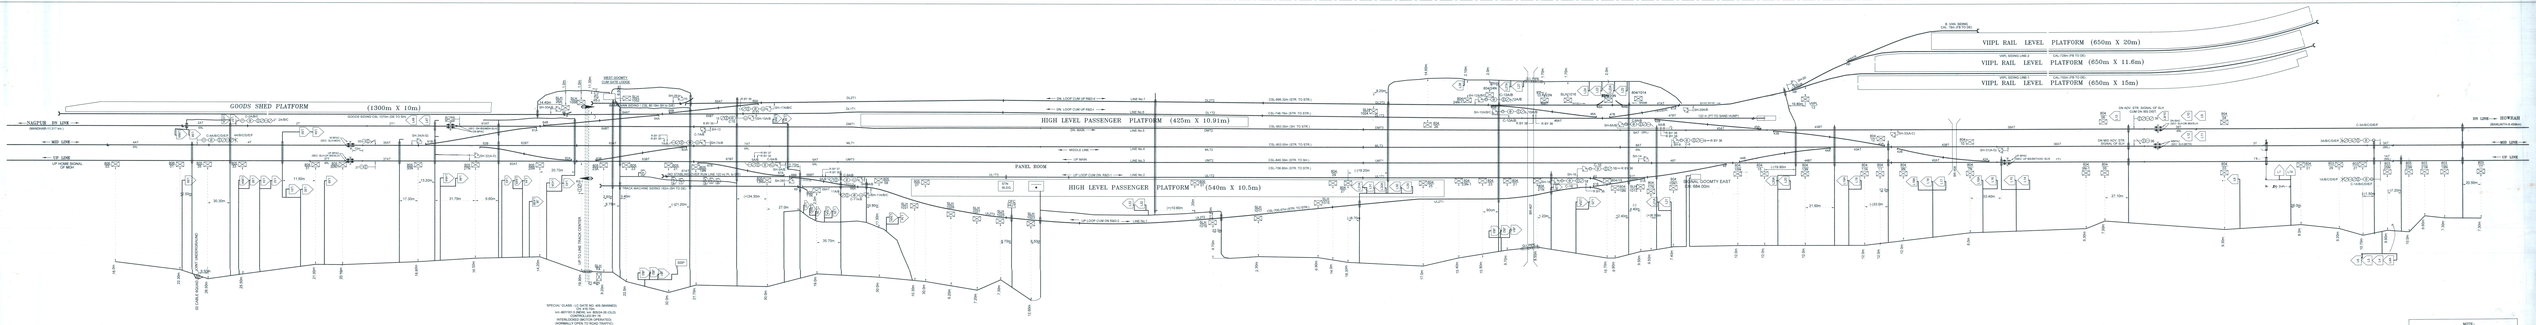

NOTE :-
1) SI - ALL THE TRACK CROSING PROVIDED WITH GI/HC PIPE