PRODUCED BY AN AUTODESK EDUCATIONAL PRODUCT

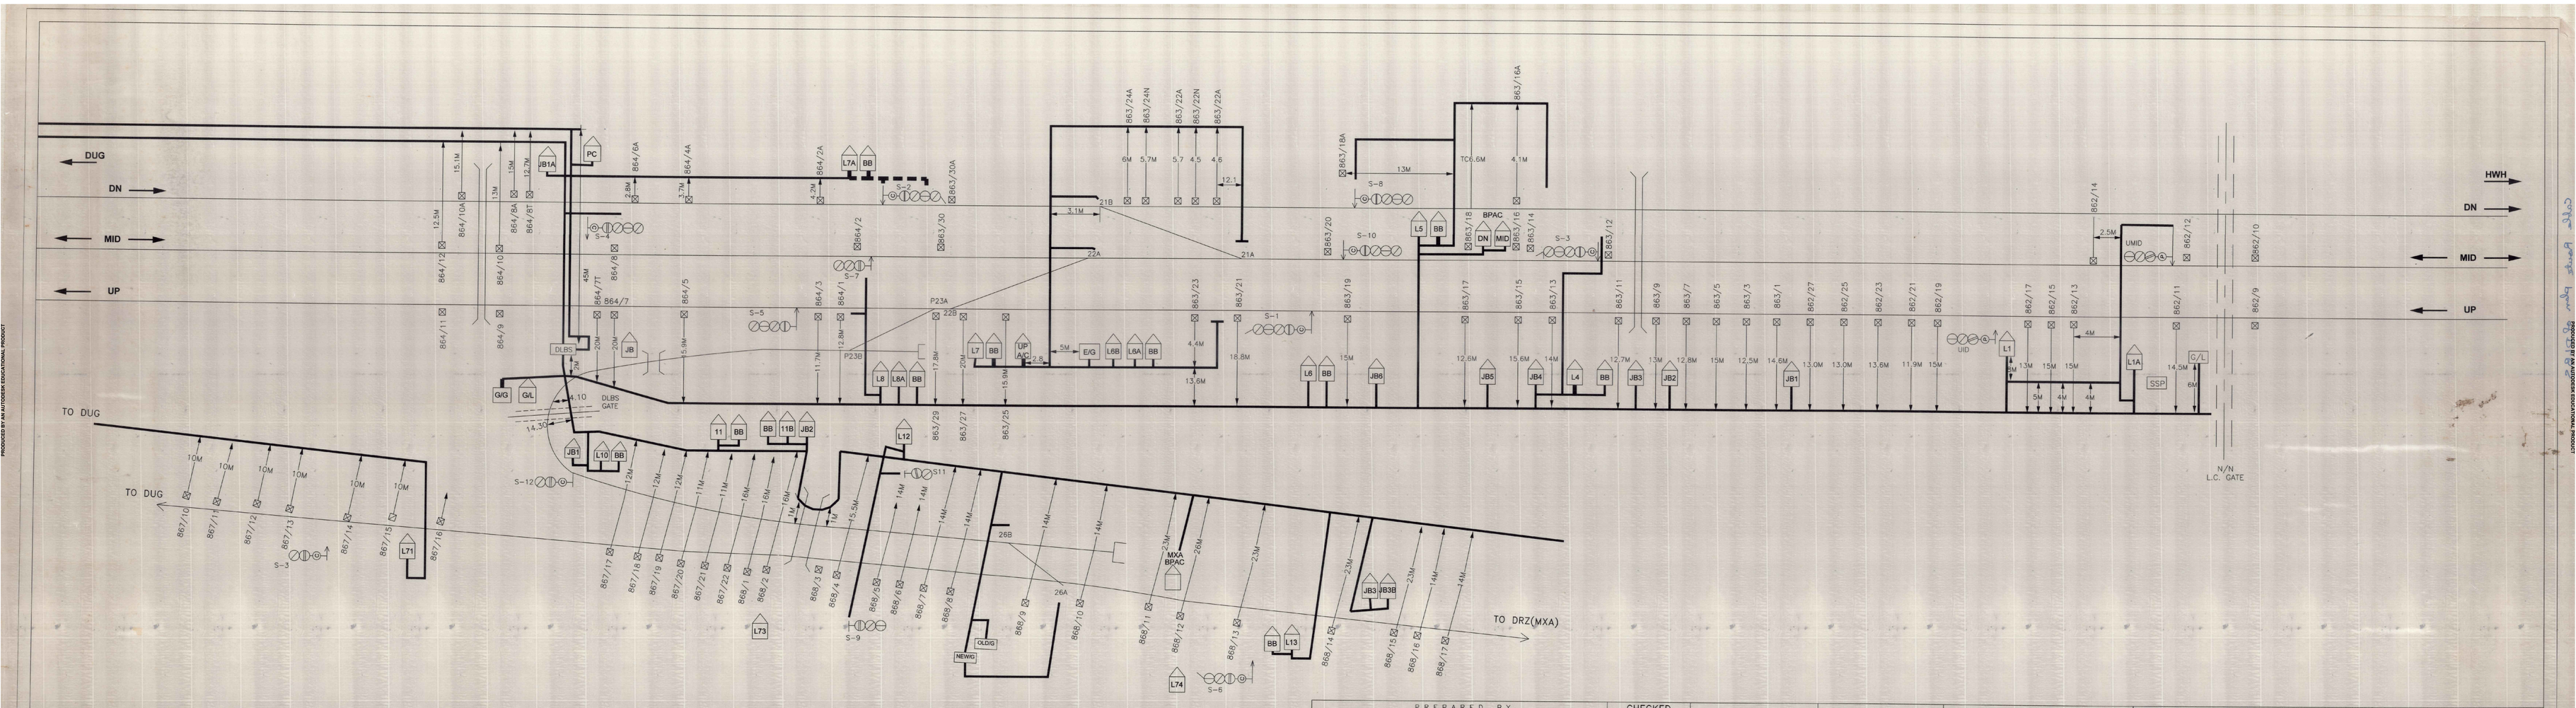

PREPARED BY	CHECKED			CHECKED BY			APPROVED BY	SHEET NO. 01/01
M/S VIJAYWARGI & SONS (CONST.) N-632, VIJAYWARGI BHAWAN, KAMPTEE-441002 DIST. NAGPUR		S.E.C.R. DIV:RAIPUR	**DLBS** **(CENTER PANEL)**	**CABLE ROUTE PLAN**				SI -210/08
				SE/CON/BIA	ASTE/CON/BIA	DSTE/CON/BIA	for CSTE/CON/BSP	

PRODUCED BY AN AUTODESK EDUCATIONAL PRODUCT