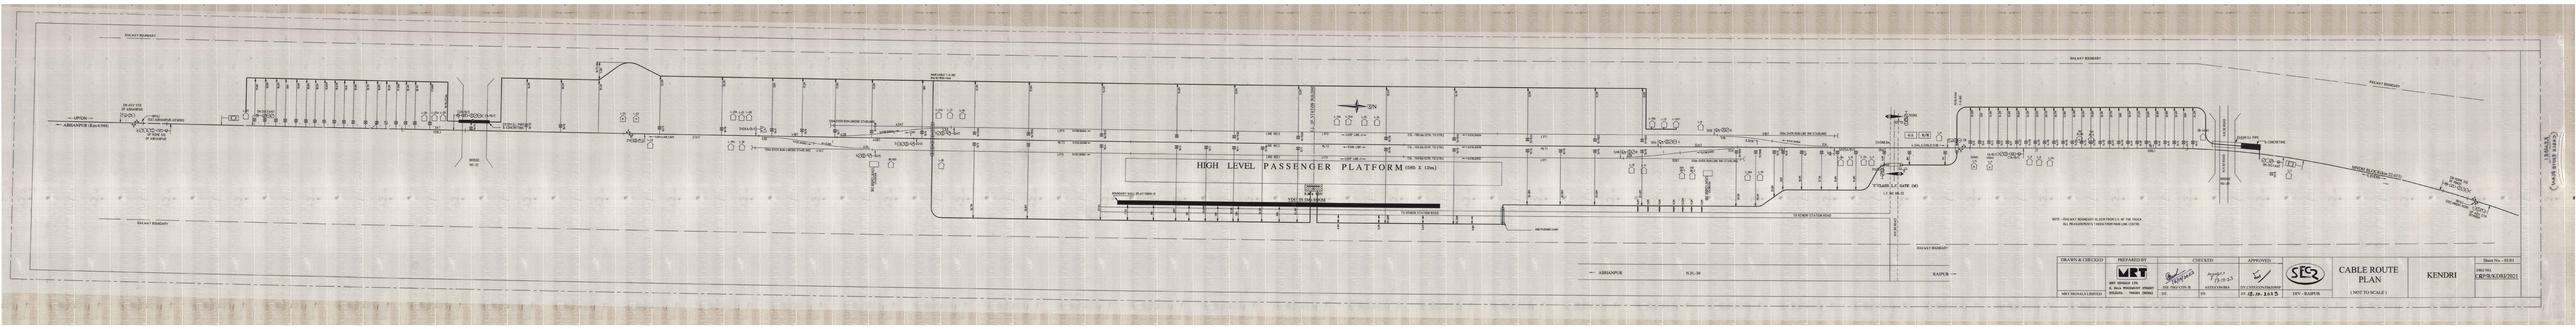
HIGH LEVEL PASSENGER PLATFORM (585 X 12m)
ABHANPUR
RAIPUR
NOTE - RAILWAY BOUNDARY IS 2.5M FROM ELL OF THE TRACK.
ALL MEASUREMENTS TAKEN FROM MAIN LINE CENTRE.
DRAWN & CHECKED
PREPARED BY
CHECKED
APPROVED
MRT
MRT SIGNALS LIMITED
DIV. - RAIPUR
CABLE ROUTE PLAN
(NOT TO SCALE)
KENDRI
Sheet No. - 01/01
DWG. NO.
CRP/R/KD/01/2021