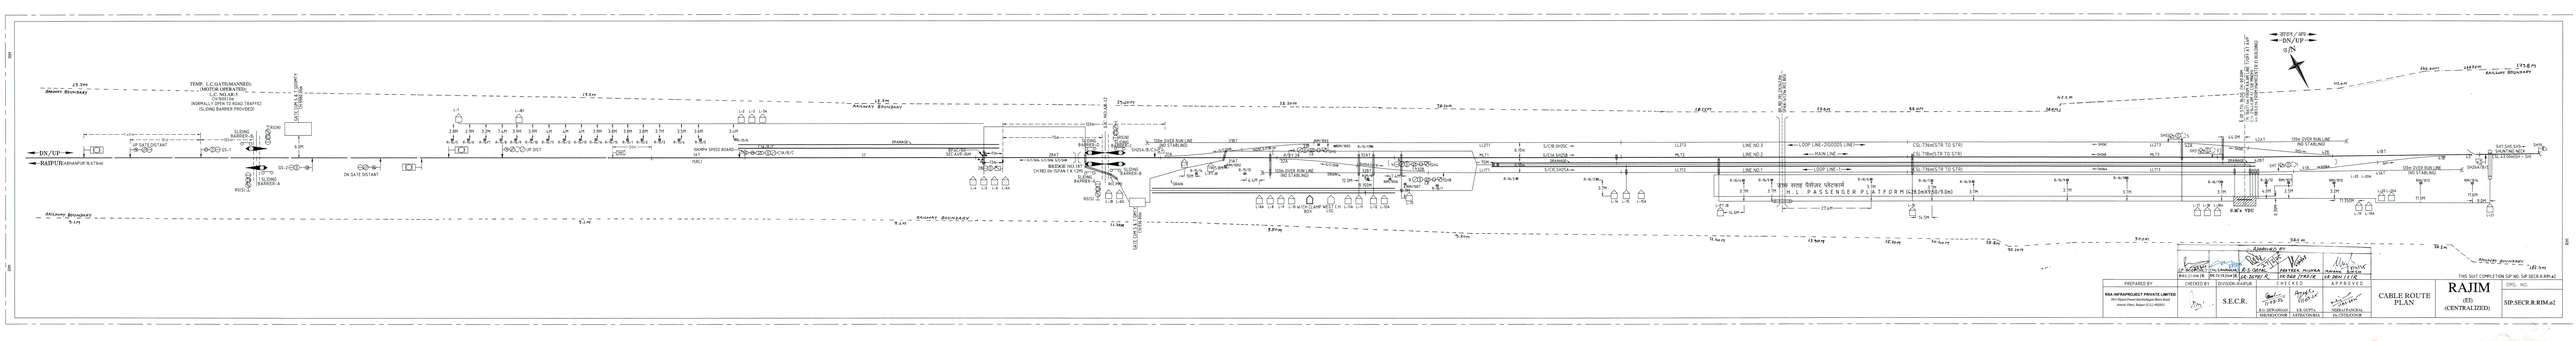
DN/UP
RAIPUR
BHARUPAR 9.675m/d
TEMP. LC-GATE(MANNED)
(MOTOR OPERATED)
LC NO.68-T
(NORMALLY OPEN TO ROAD TRAFFIC)
(SLIDING BARRIER PROVIDED)
UP GATE DISTANT
DN GATE DISTANT
SLIDING BARRIER-A
SLIDING BARRIER-B
GATE SIGNAL POST
GATE SIGNAL POST
GS-1
GS-2
RSS1
RSS2
Railway Boundary
Railway Boundary
TOWER WAGON ROAD
BRIDGE NO.68
CH.982.64 SPAN 1 X 3.0m
SIDING
SIDING
SIDING