
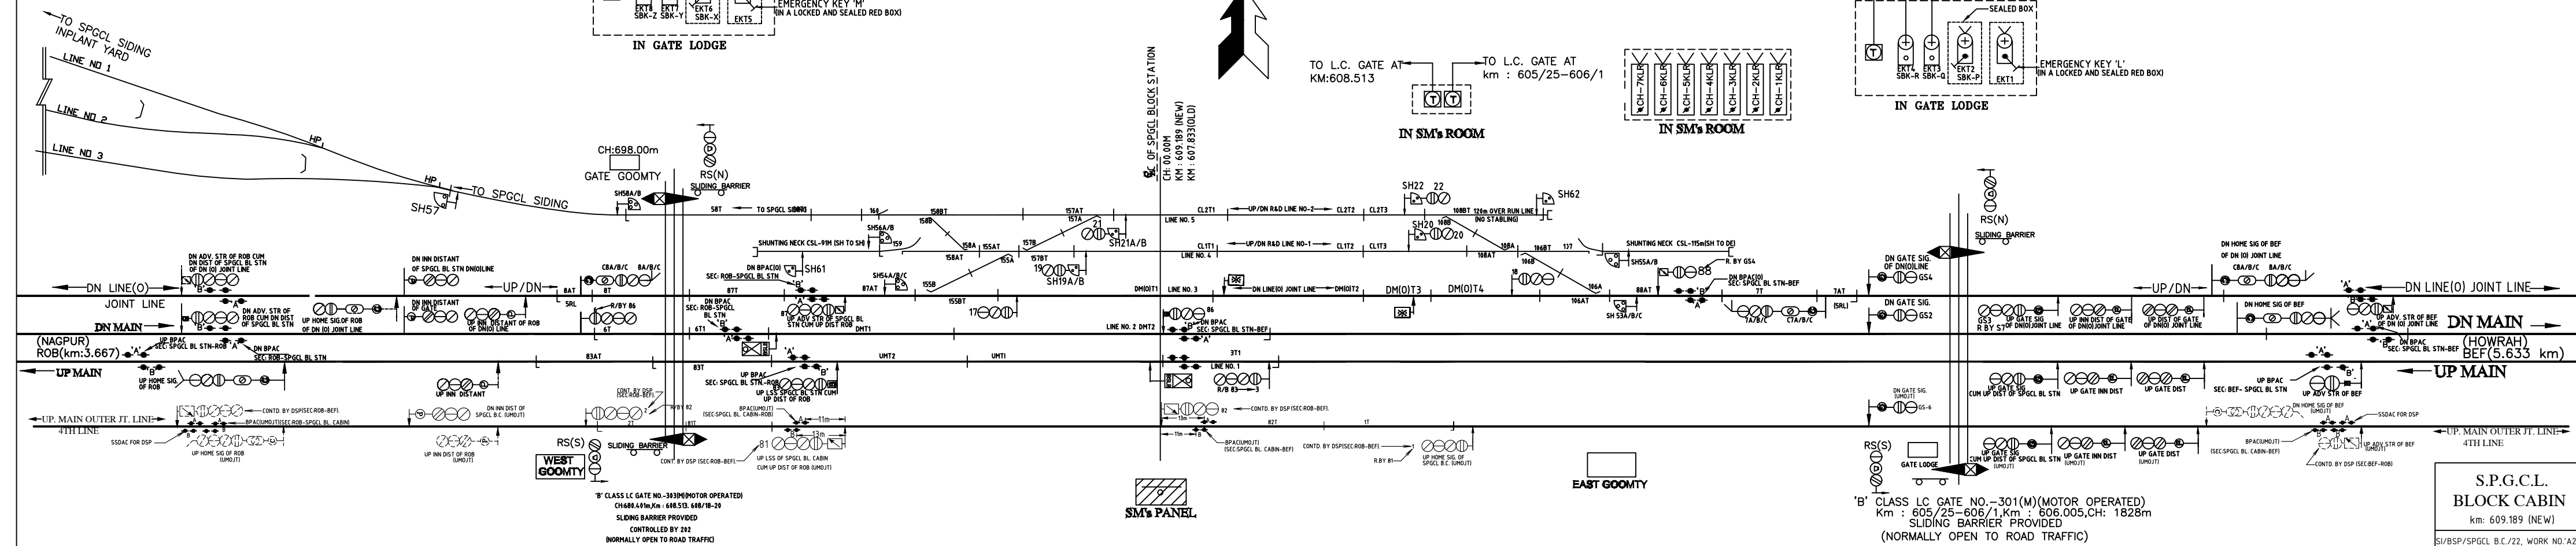
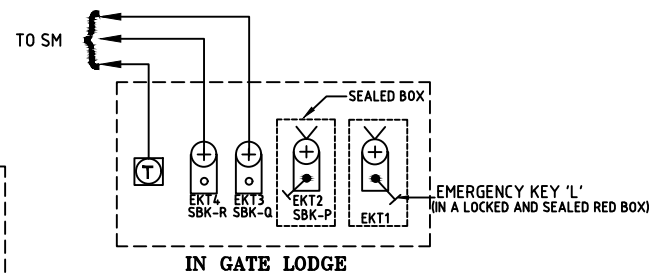
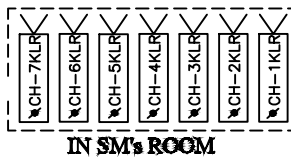
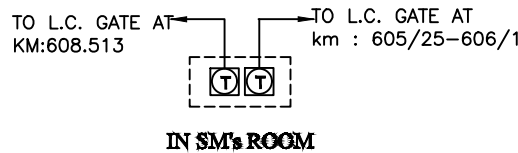


11A
SPGCL

SPGCL BLOCK STATION
(ELECTRONIC INTERLOCKING)
VMD-III CLASS-30P1
← UP / DN →

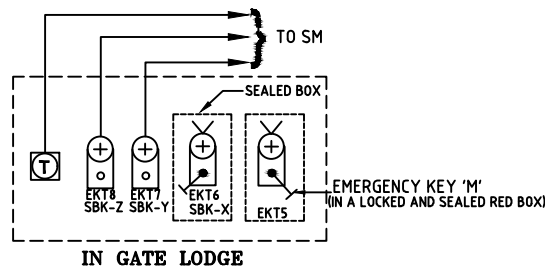

S.P.G.C.L.
BLOCK CABIN
km: 609.189 (NEW)
SI/BSP/SPGCL B.C./22, WORK NO: A2