


14

JDI

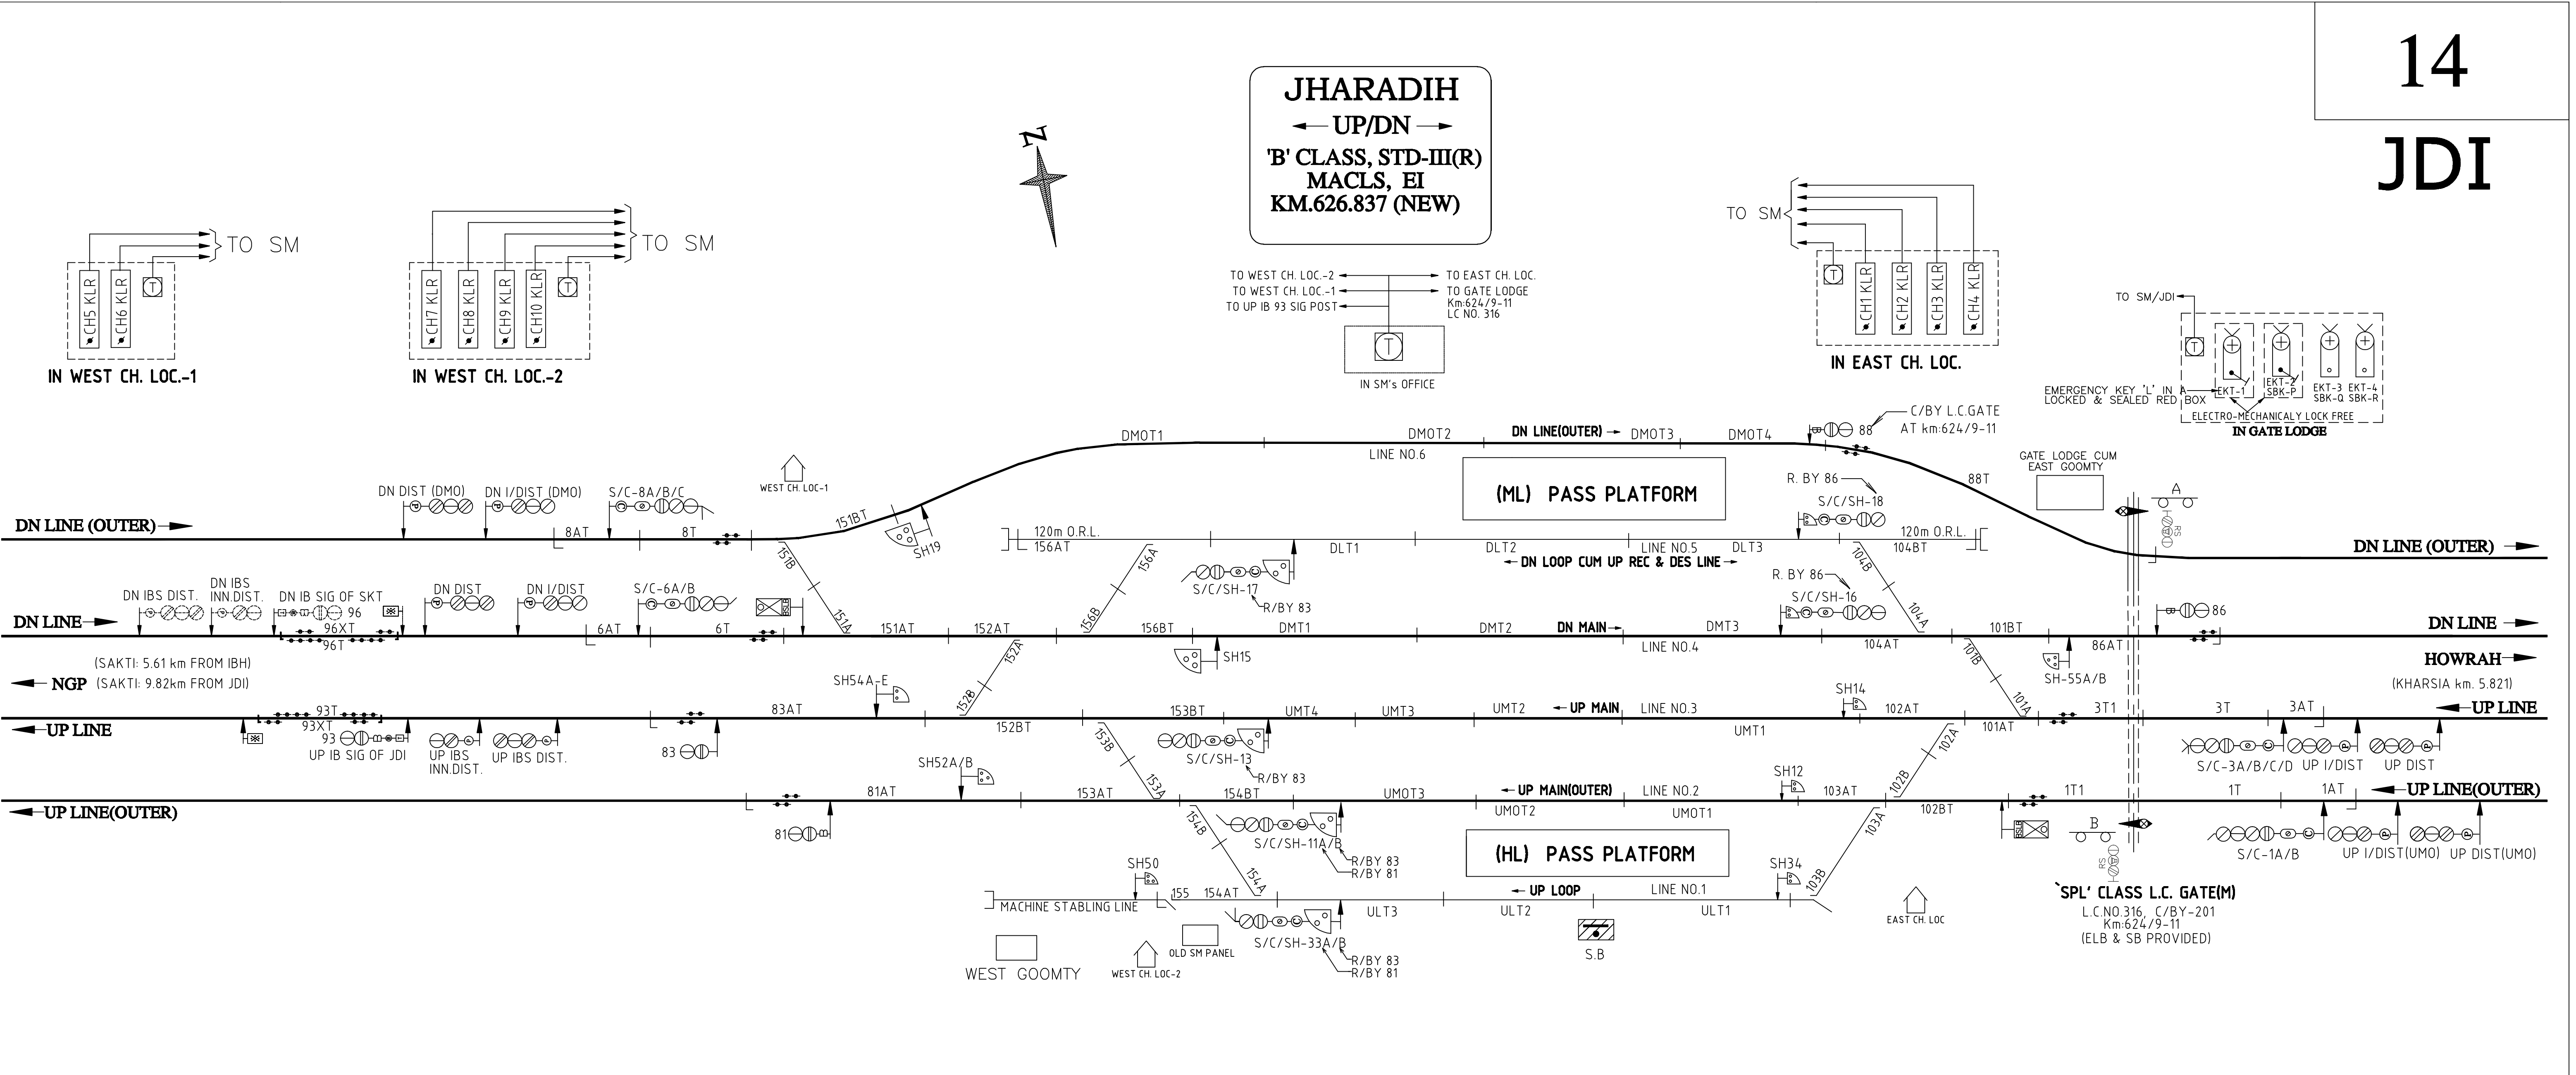

JHARADIH
Km 626.837(NEW) CLASS-'B'
SI/BSP/JDI/20, ALT. 'A1'

DEBASHIS
BAGCHI

Digitally signed by
DEBASHIS BAGCHI
Date: 2025.01.24
12:31:31 +05'30'

INDRA
MANI
SAHU

Digitally signed
by INDRA MANI
SAHU
Date: 2025.01.23
17:19:18 +05'30'