






37

SLKR

SALKAROAD

← UP/DN →

'B' CLASS, STD-III
MACLS, EI
KM.758.2 (OLD)
KM.759.557 (NEW)

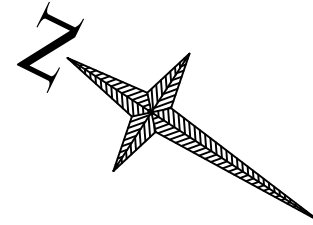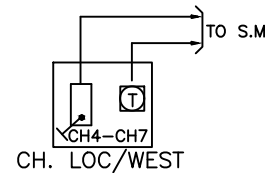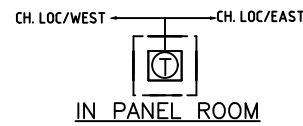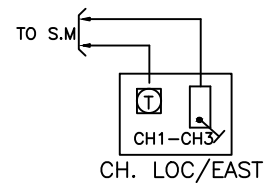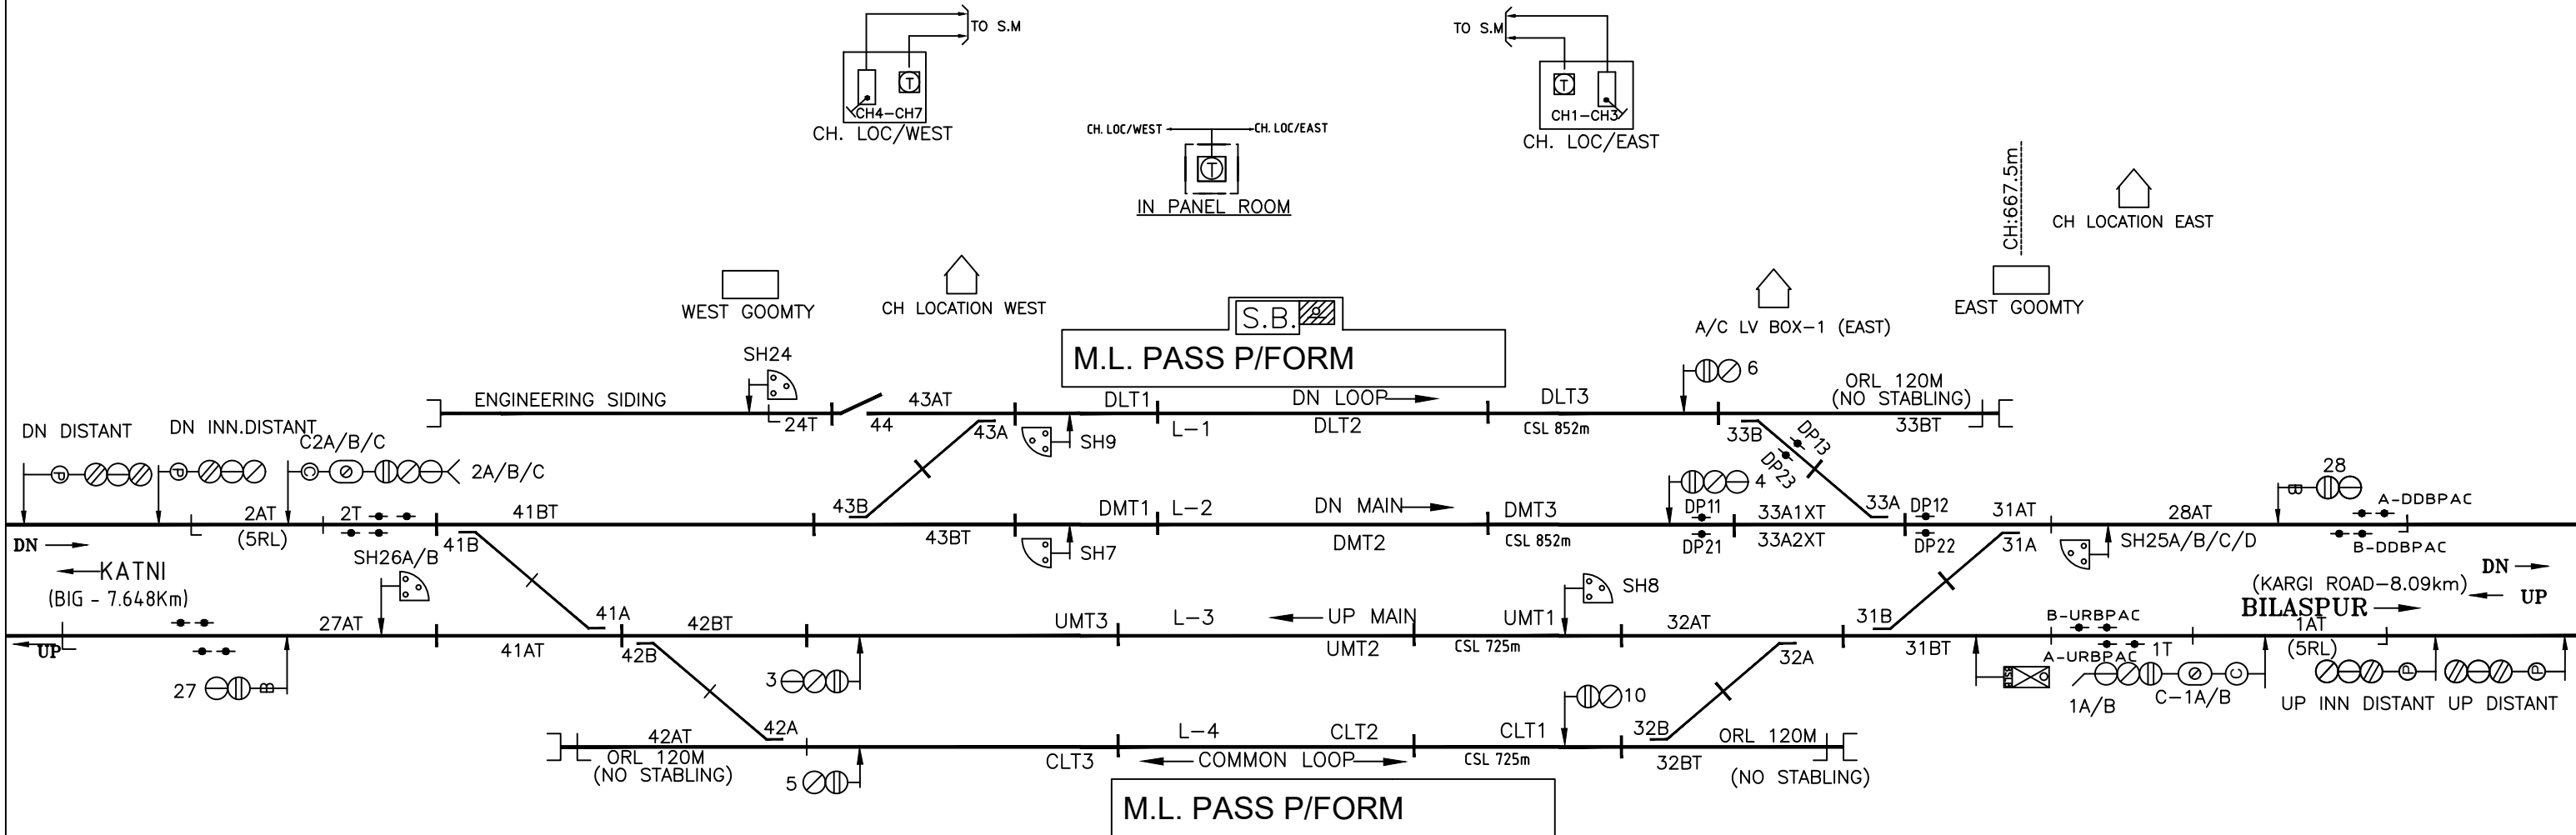

Ashish
Kumar
Rai

Digitally signed
by Ashish Kumar
Rai
Date: 2025.01.23
12:03:31 +05'30'

सलकारोड SALKAROAD
S.I.-244/10, WORK 'E'
ROUTES-29