



38

BIG


BELGHANA

← UP/DN →


'B' CLASS, STD-III(R)
MACLS, EI
KM.767.157 NEW
KM.765.80 OLD

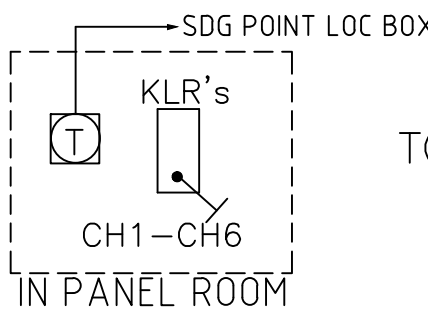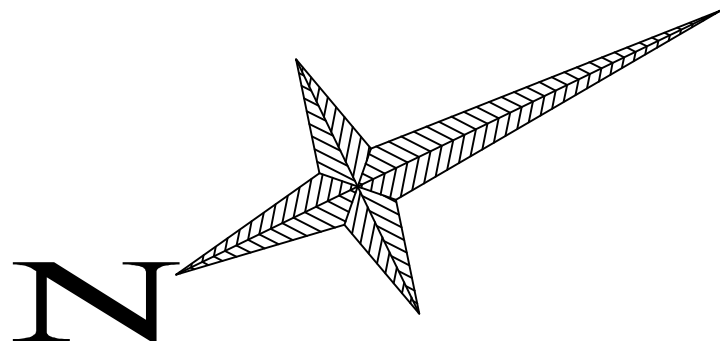

TO S.M

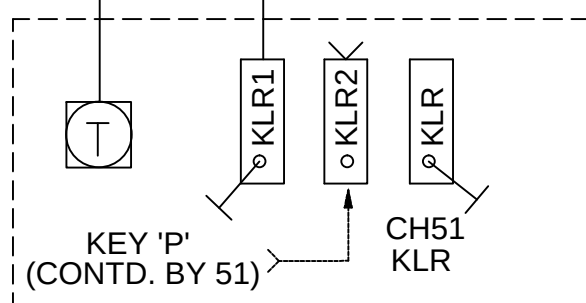

IN SIDING POINT LOCATION L-1

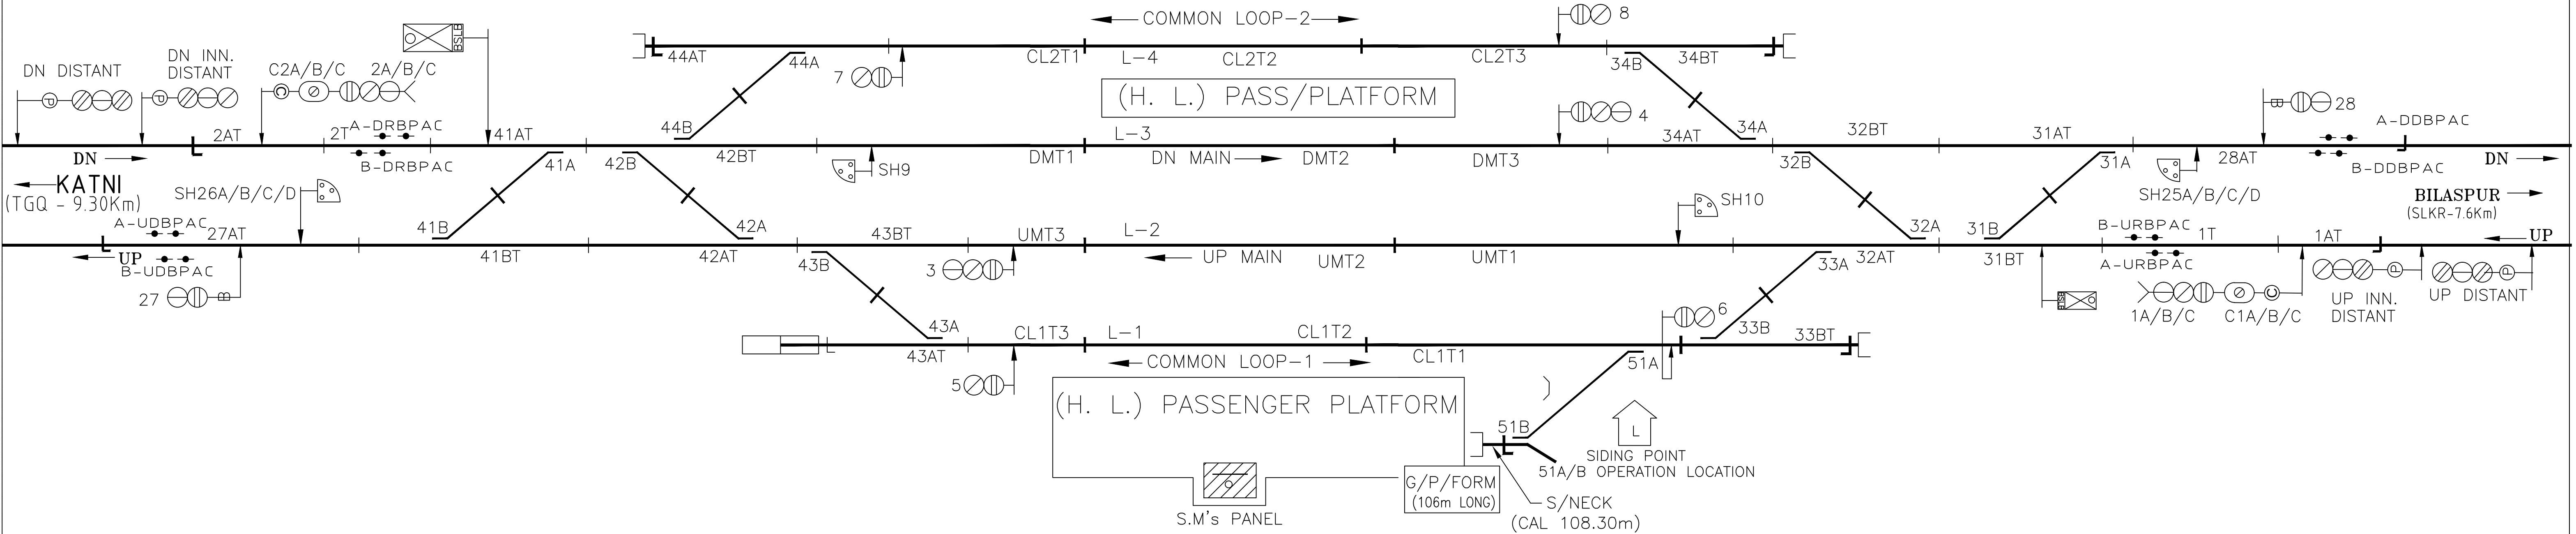

Ashish
Kumar
Rai

Digitally signed
by Ashish Kumar
Rai
Date: 2025.01.23
12:02:47 +05'30'

ROUTE-32

S.I.-248/10
ALT-'E'