


BHANWARTONK

KM :-796.41

'B' CLASS, STD-III

← UP /DN →

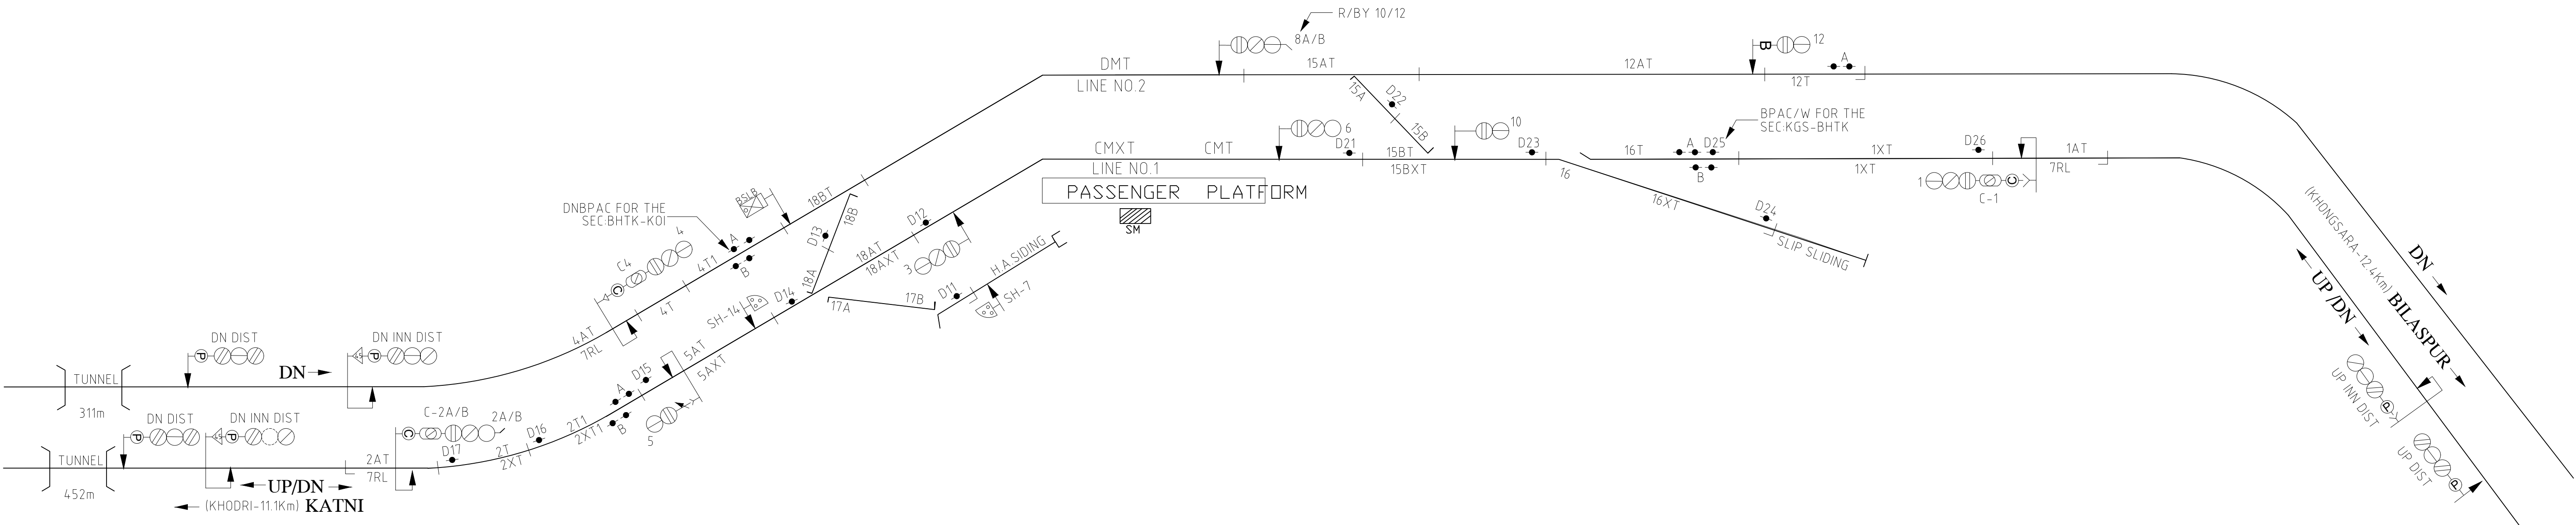

BANMALI

RAJAK

Digitally signed by

BANMALI RAJAK

Date: 2025.02.12

11:11:35 +05'30'