


KHODRI
← UP/DN →
'B' CLASS, STD-III(R)
MACLS, EI
KM.807.700(OLD)

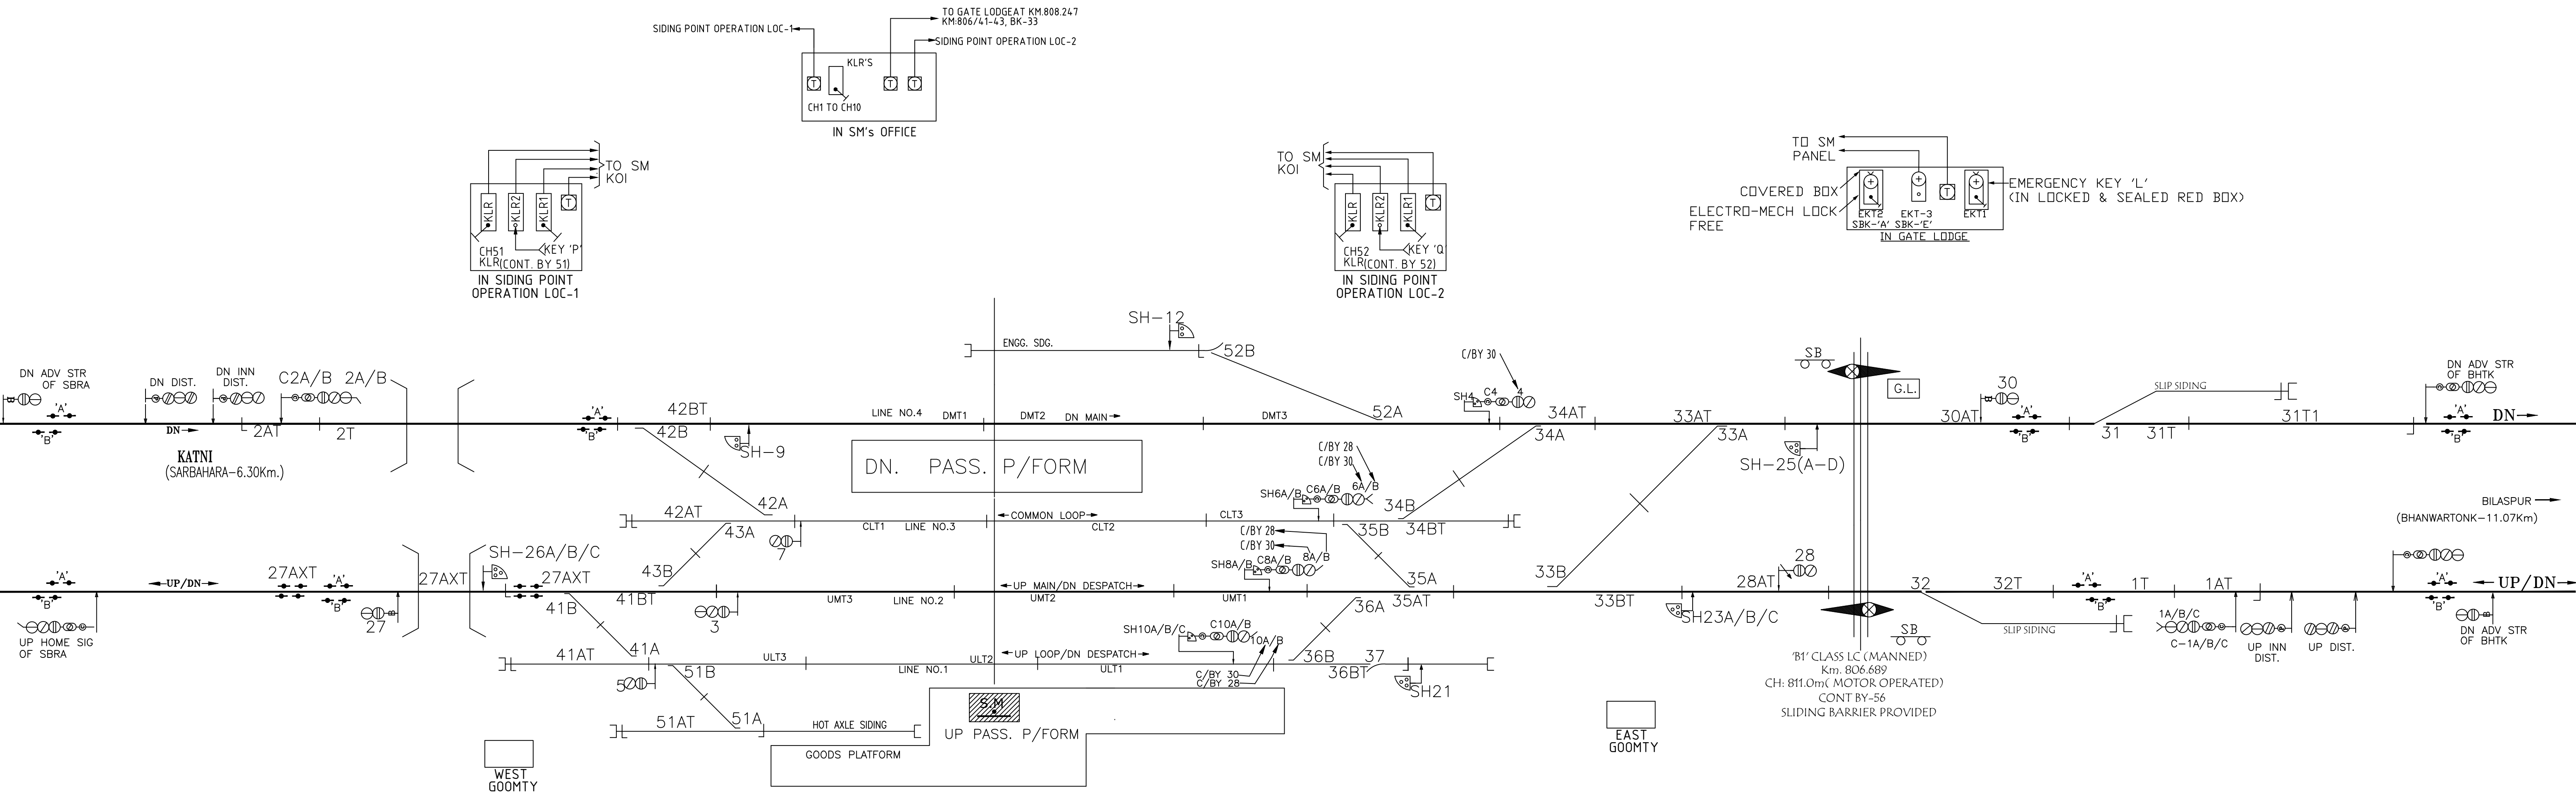

ROUTE-55
S.I.-BSP/KOI/18
WORK-'A2'