


68

MZH

MAUHARI
← UP/DN →
'B' CLASS, STD-III
MACLS, CPI
KM.876.13(OLD)

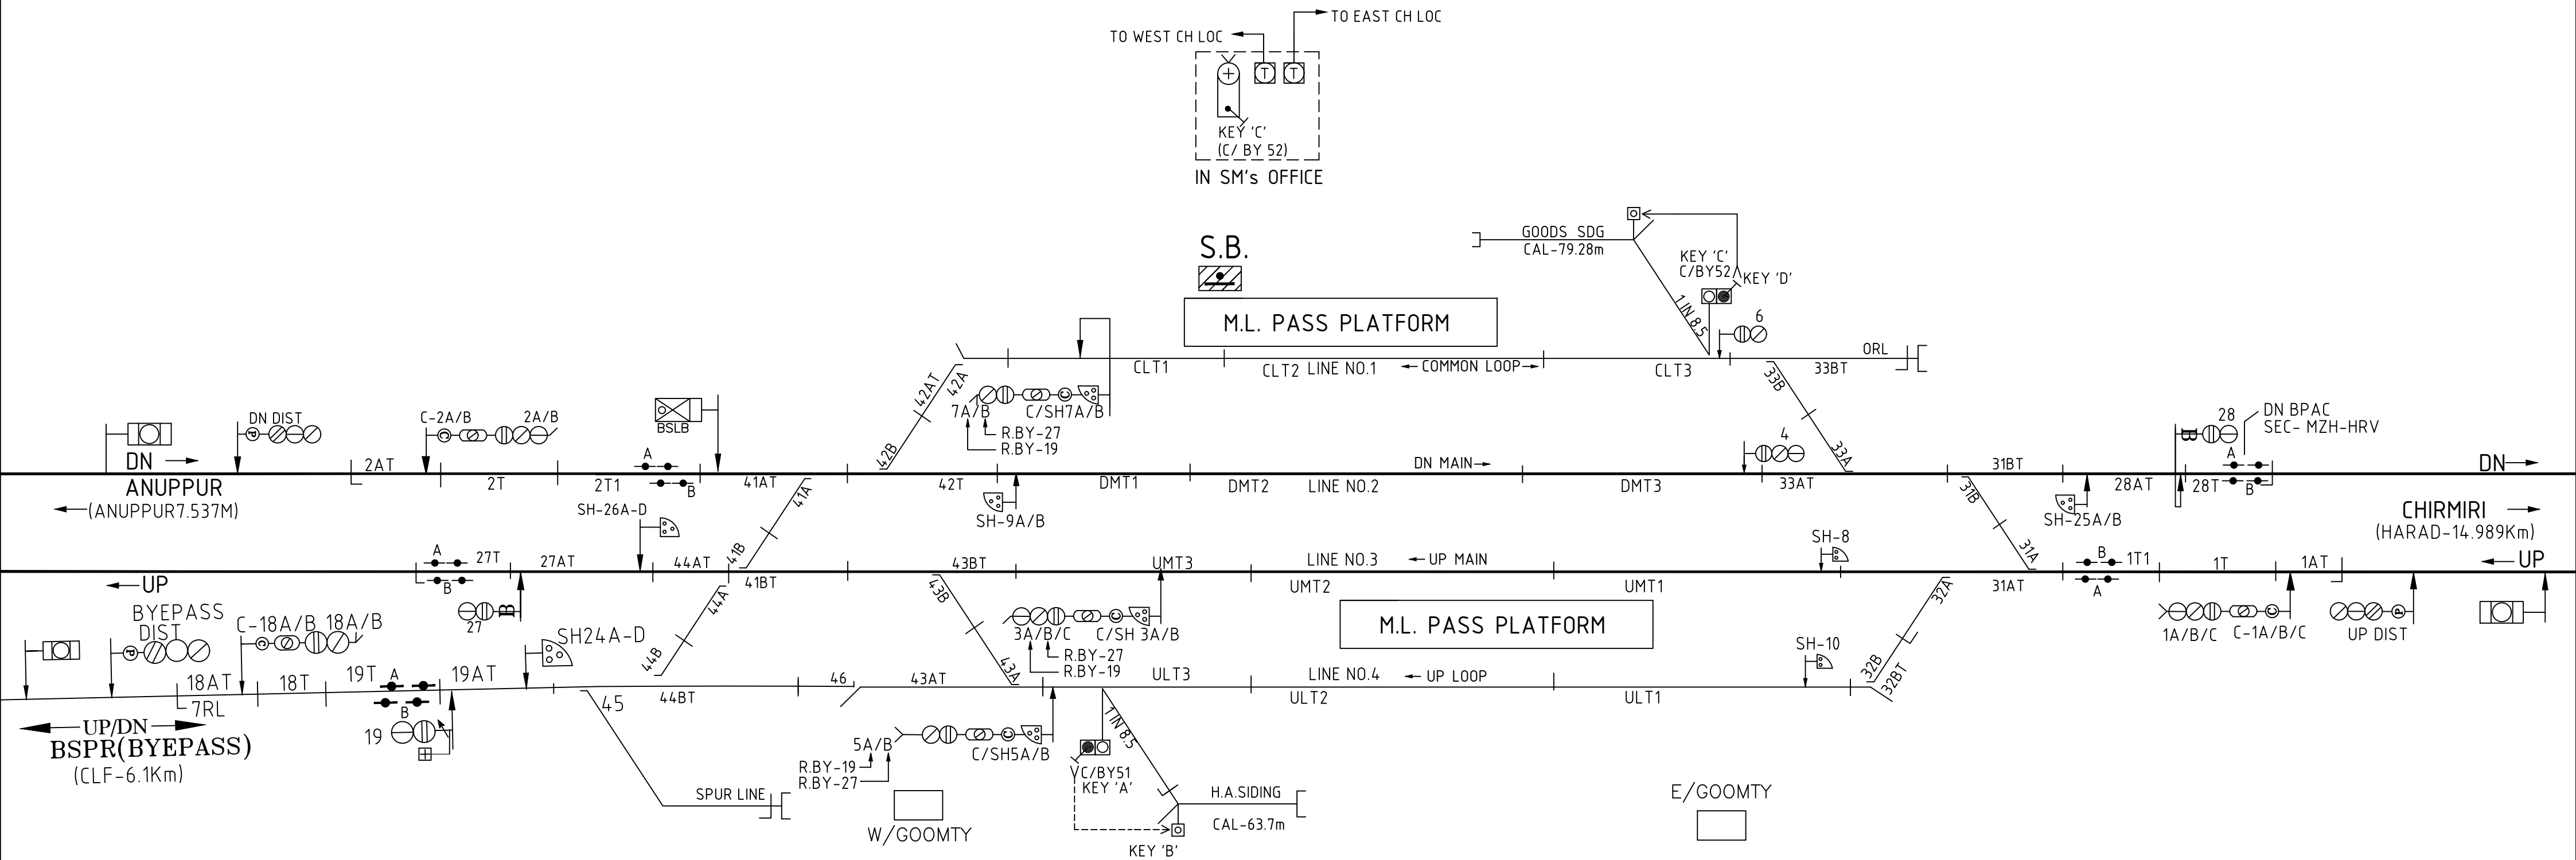

MAUHARI
CODE-MZH KM: 876.13 CLASS-'B'
SIP.SECR.BSP.MZH.Ø1