


79

DTL

DARRITOLA
← UP/DN →
'B' CLASS, STD-III
MACLS, CPI
KM.952.10

DARRITOLA
← UP/DN →
'B' CLASS, STD-III
MACLS, CPI
KM.952.10

DARRITOLA
← UP/DN →
'B' CLASS, STD-III
MACLS, CPI
KM.952.10


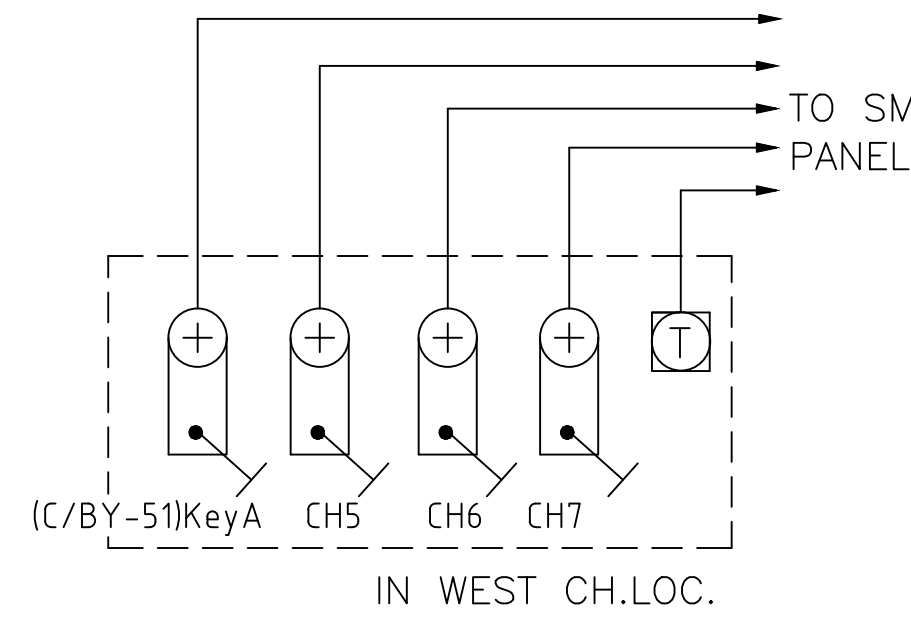


```

      TO WEST CH LOC ←-----→ TO EAST CH LOC
      TO POST TELE IBH ←-----

```

IN PANEL
ROOM

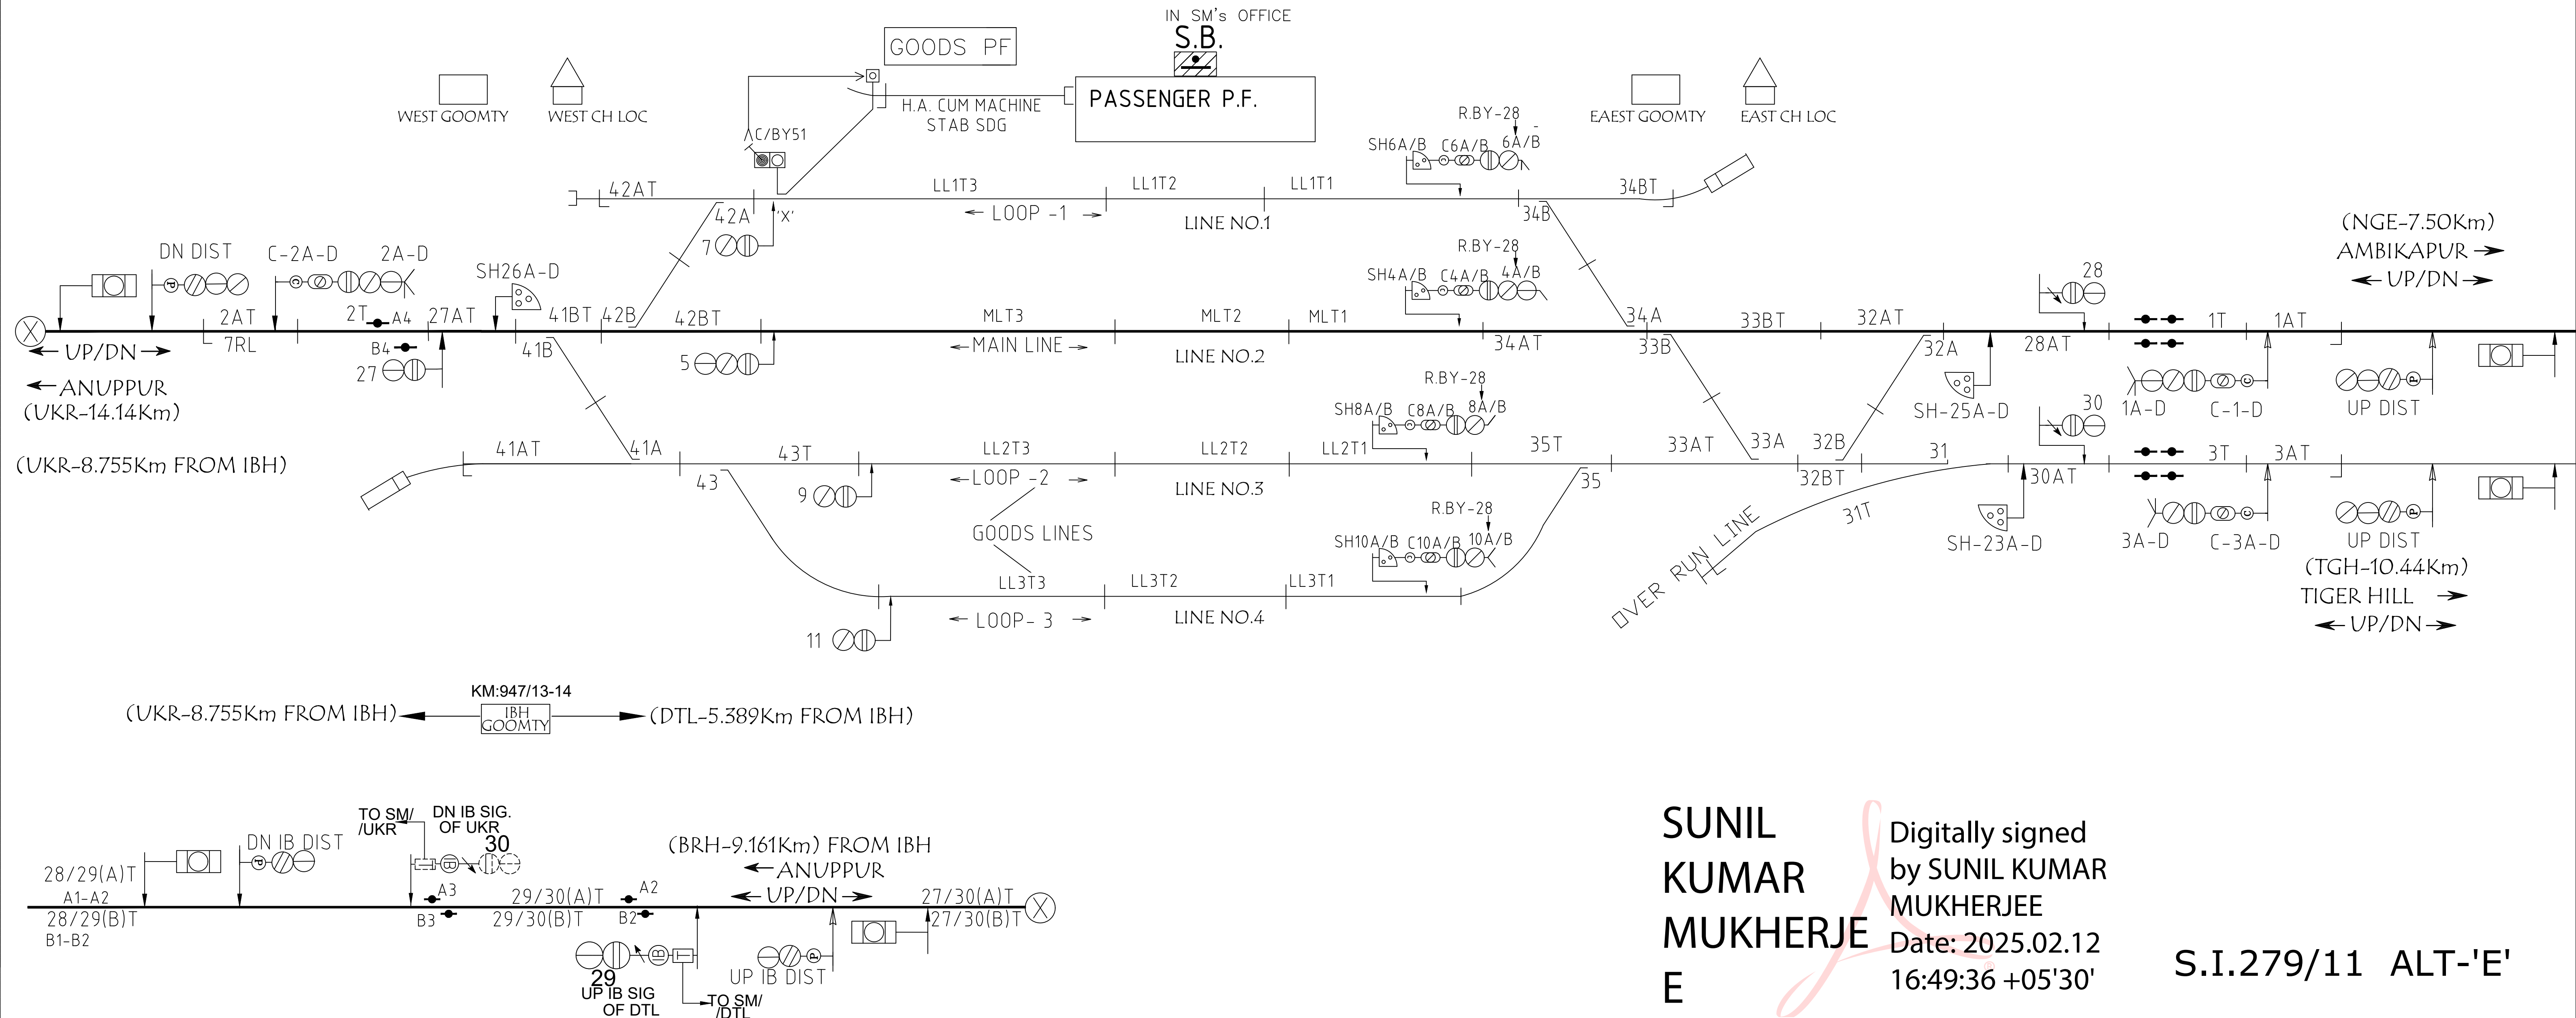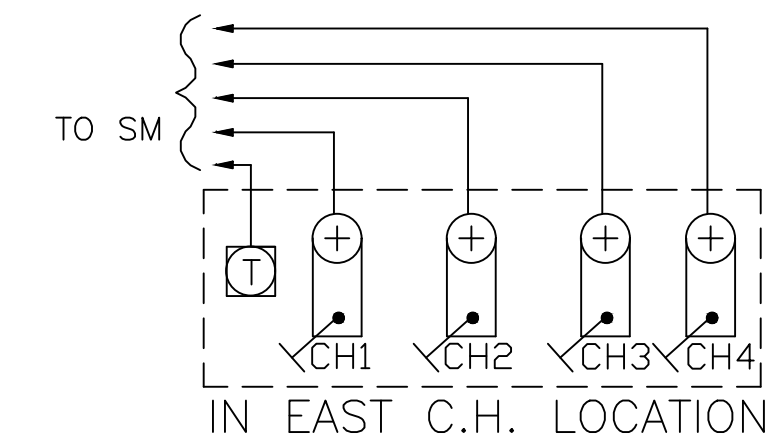

SUNIL
KUMAR
MUKHERJEE

Digitally signed
by SUNIL KUMAR
MUKHERJEE
Date: 2025.02.12
16:49:36 +05'30'

S.I.279/11 ALT-'E'