


82
BRH

BAIKUNTHPUR ROAD

← UP/DN →




'B' CLASS, STD-III
MACLS, CPI

KM.968.10(NEW)

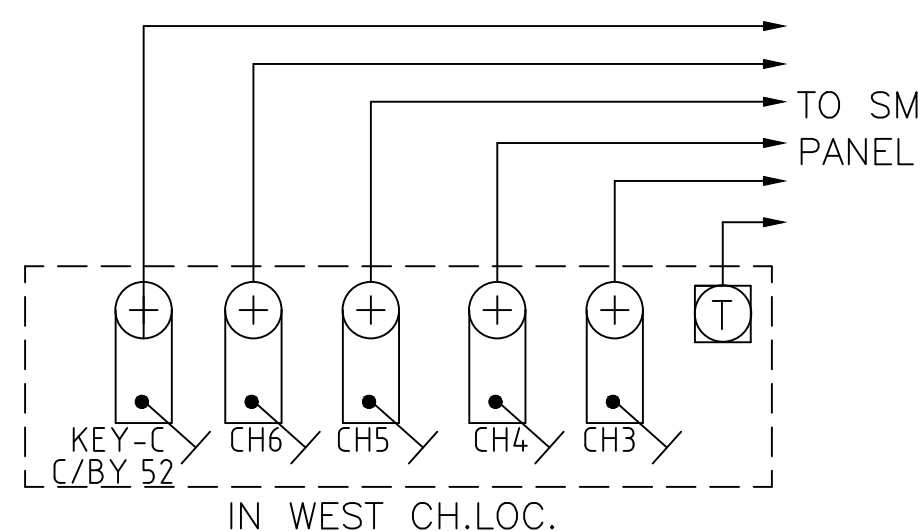

TO WEST
C.H. LOCATION

TO EAST
C.H. LOCATION

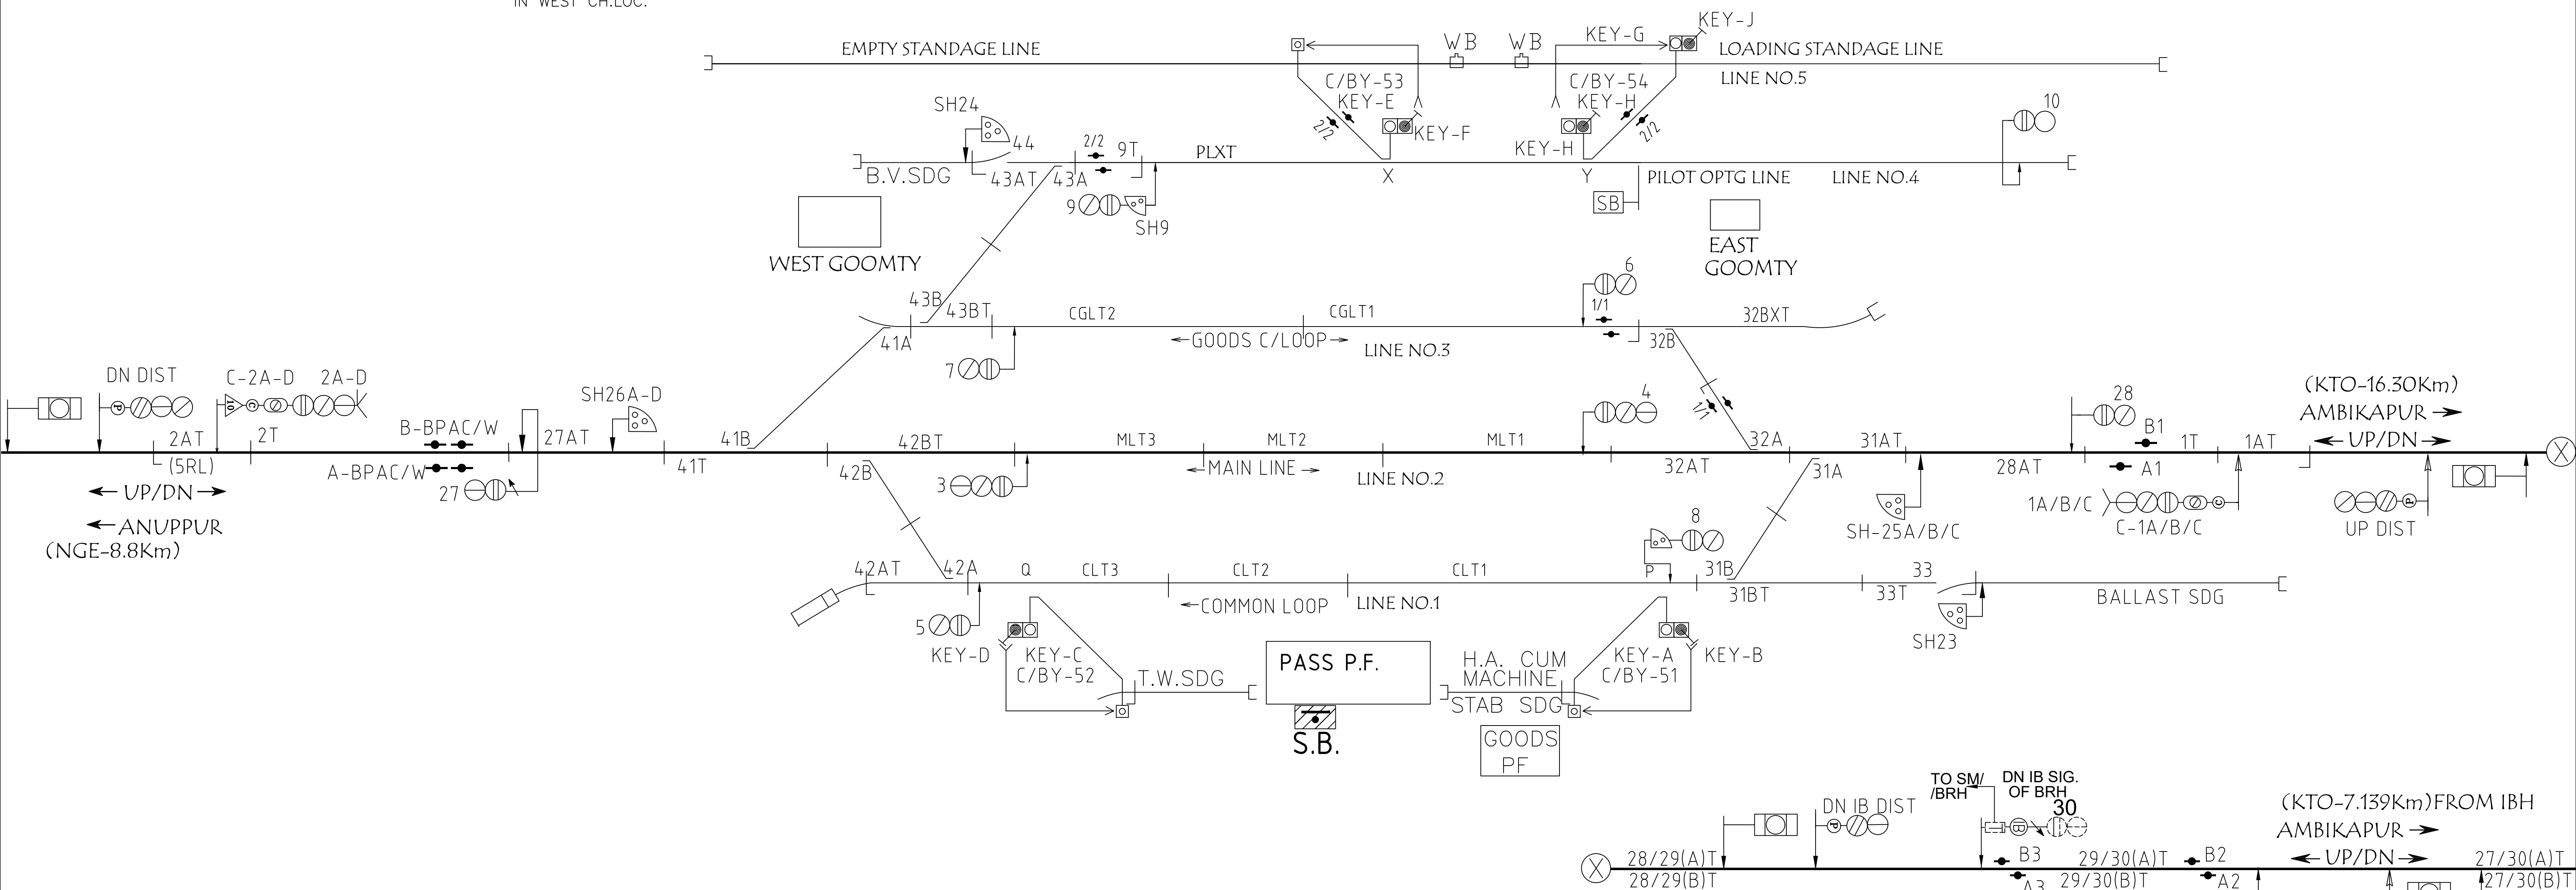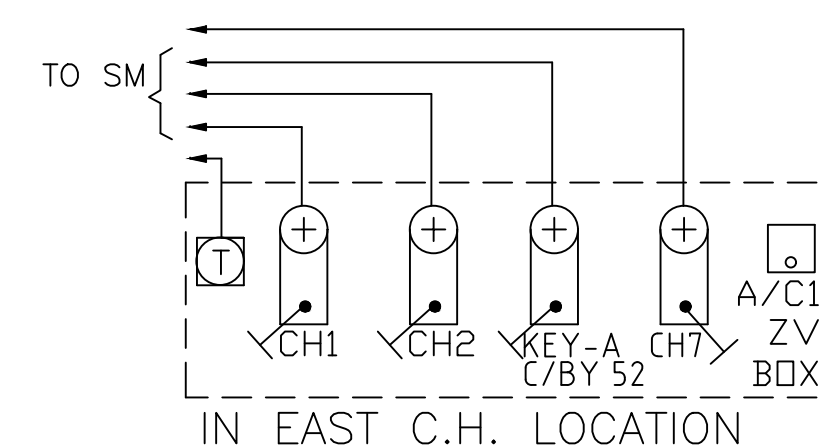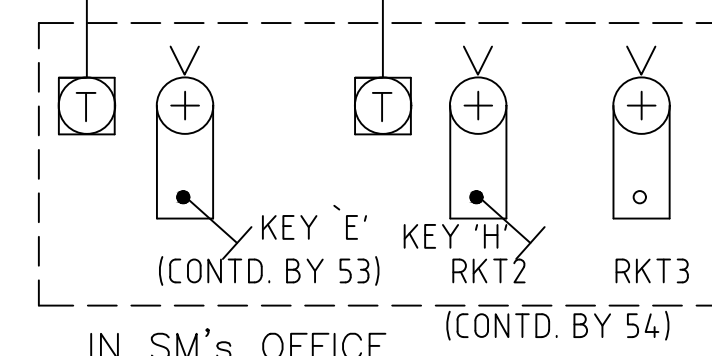

SUNIL
KUMAR
MUKHERJEE
E

Digitally signed
by SUNIL
KUMAR
MUKHERJEE
Date: 2025.02.12
16:47:58 +05'30'

277/11 ALT 'J'