
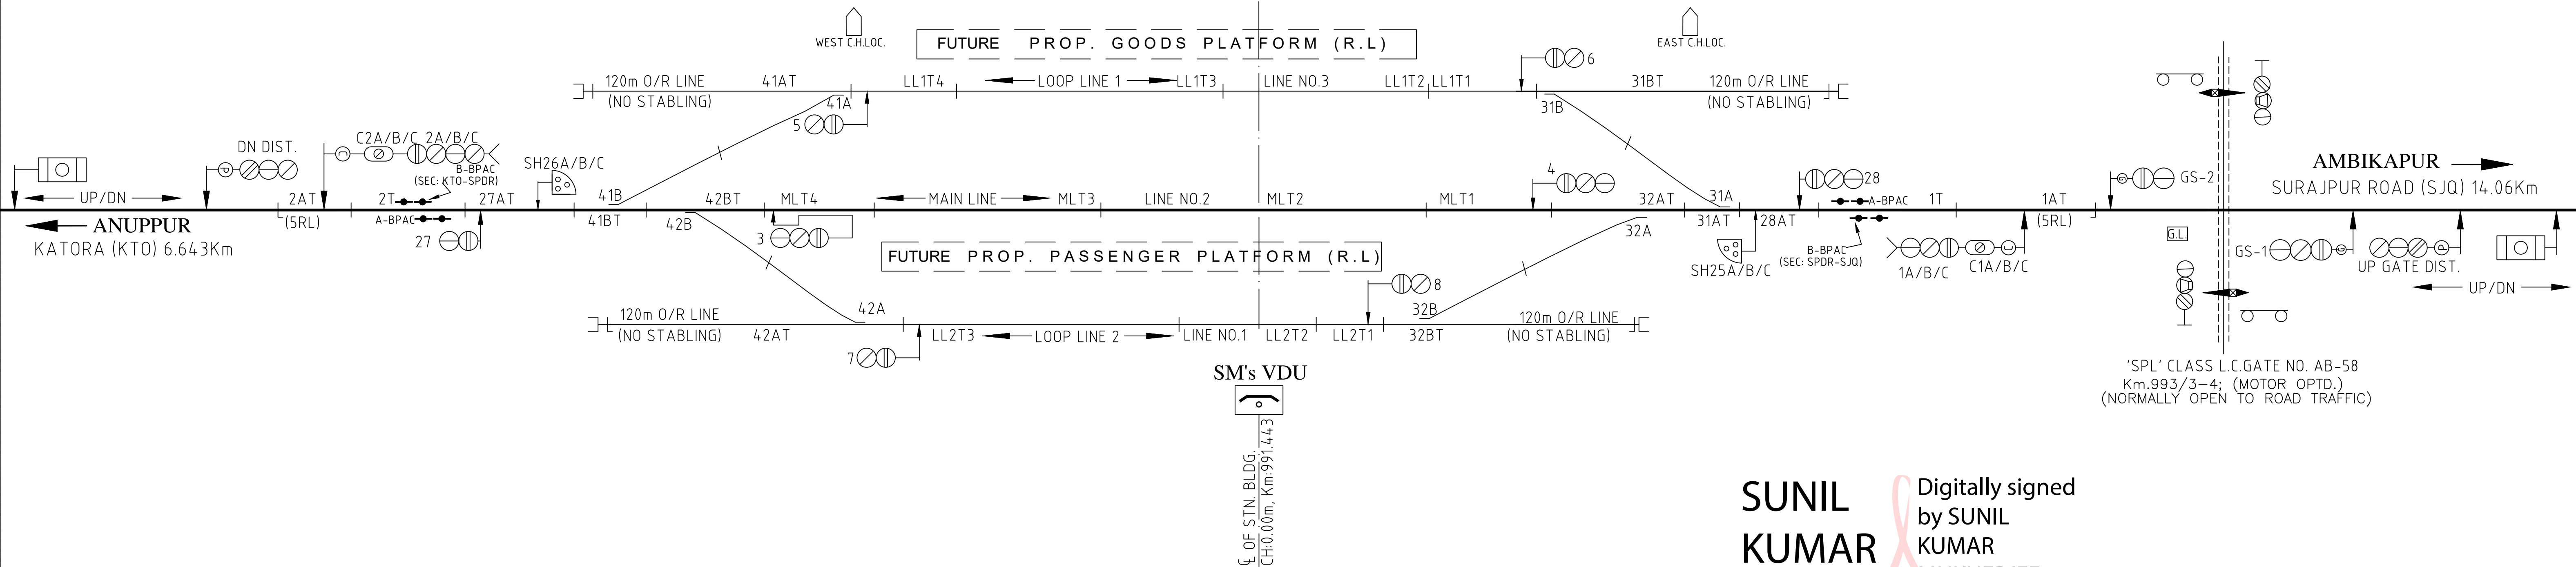
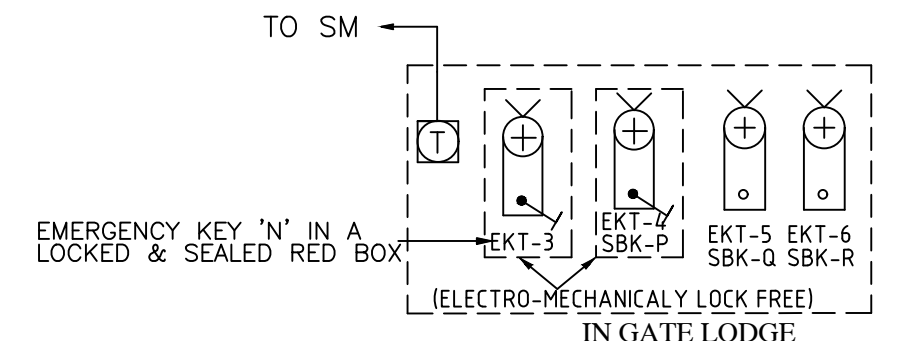
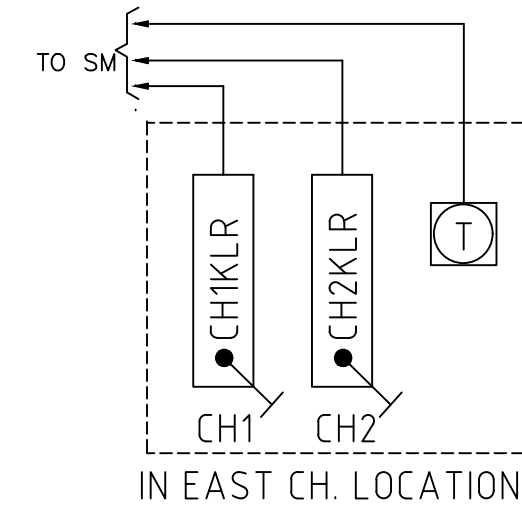
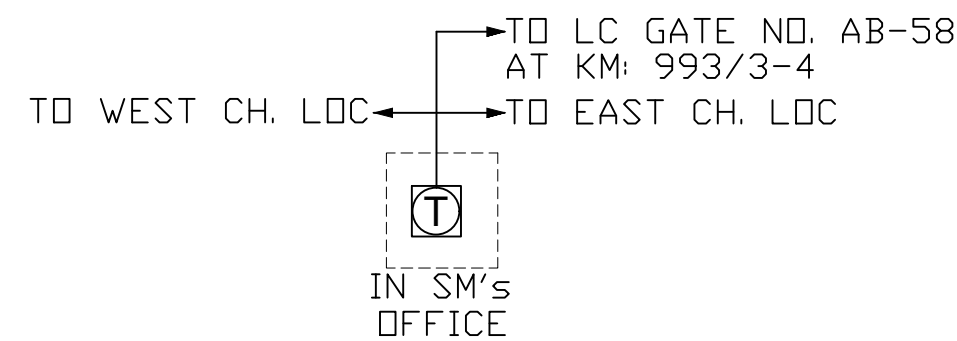


SHEOPRASAD NAGAR
←UP/DN→
CLASS-B, STD-II(R)
MACLS, EI
KM: 991.443

83A
SPDR

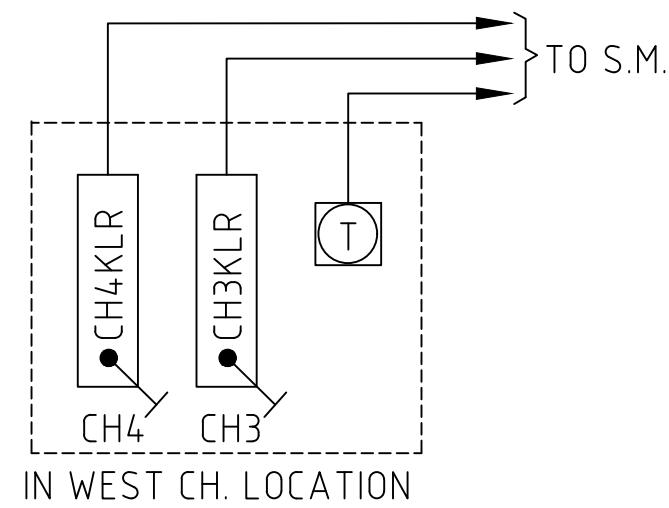

SUNIL
KUMAR
MUKHER
JEE

Digitally signed
by SUNIL
KUMAR
MUKHERJEE
Date:
2025.02.12
16:44:31 +05'30'

SHEOPRASAD NAGAR
SI/BSP/SPDR/20, WORK 'A2'
ROUTES-30