



BADHWABARA

← UP/DN →

'B' CLASS, STD-III

MACLS, EI

KM.918.70

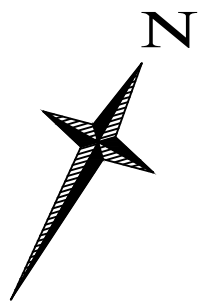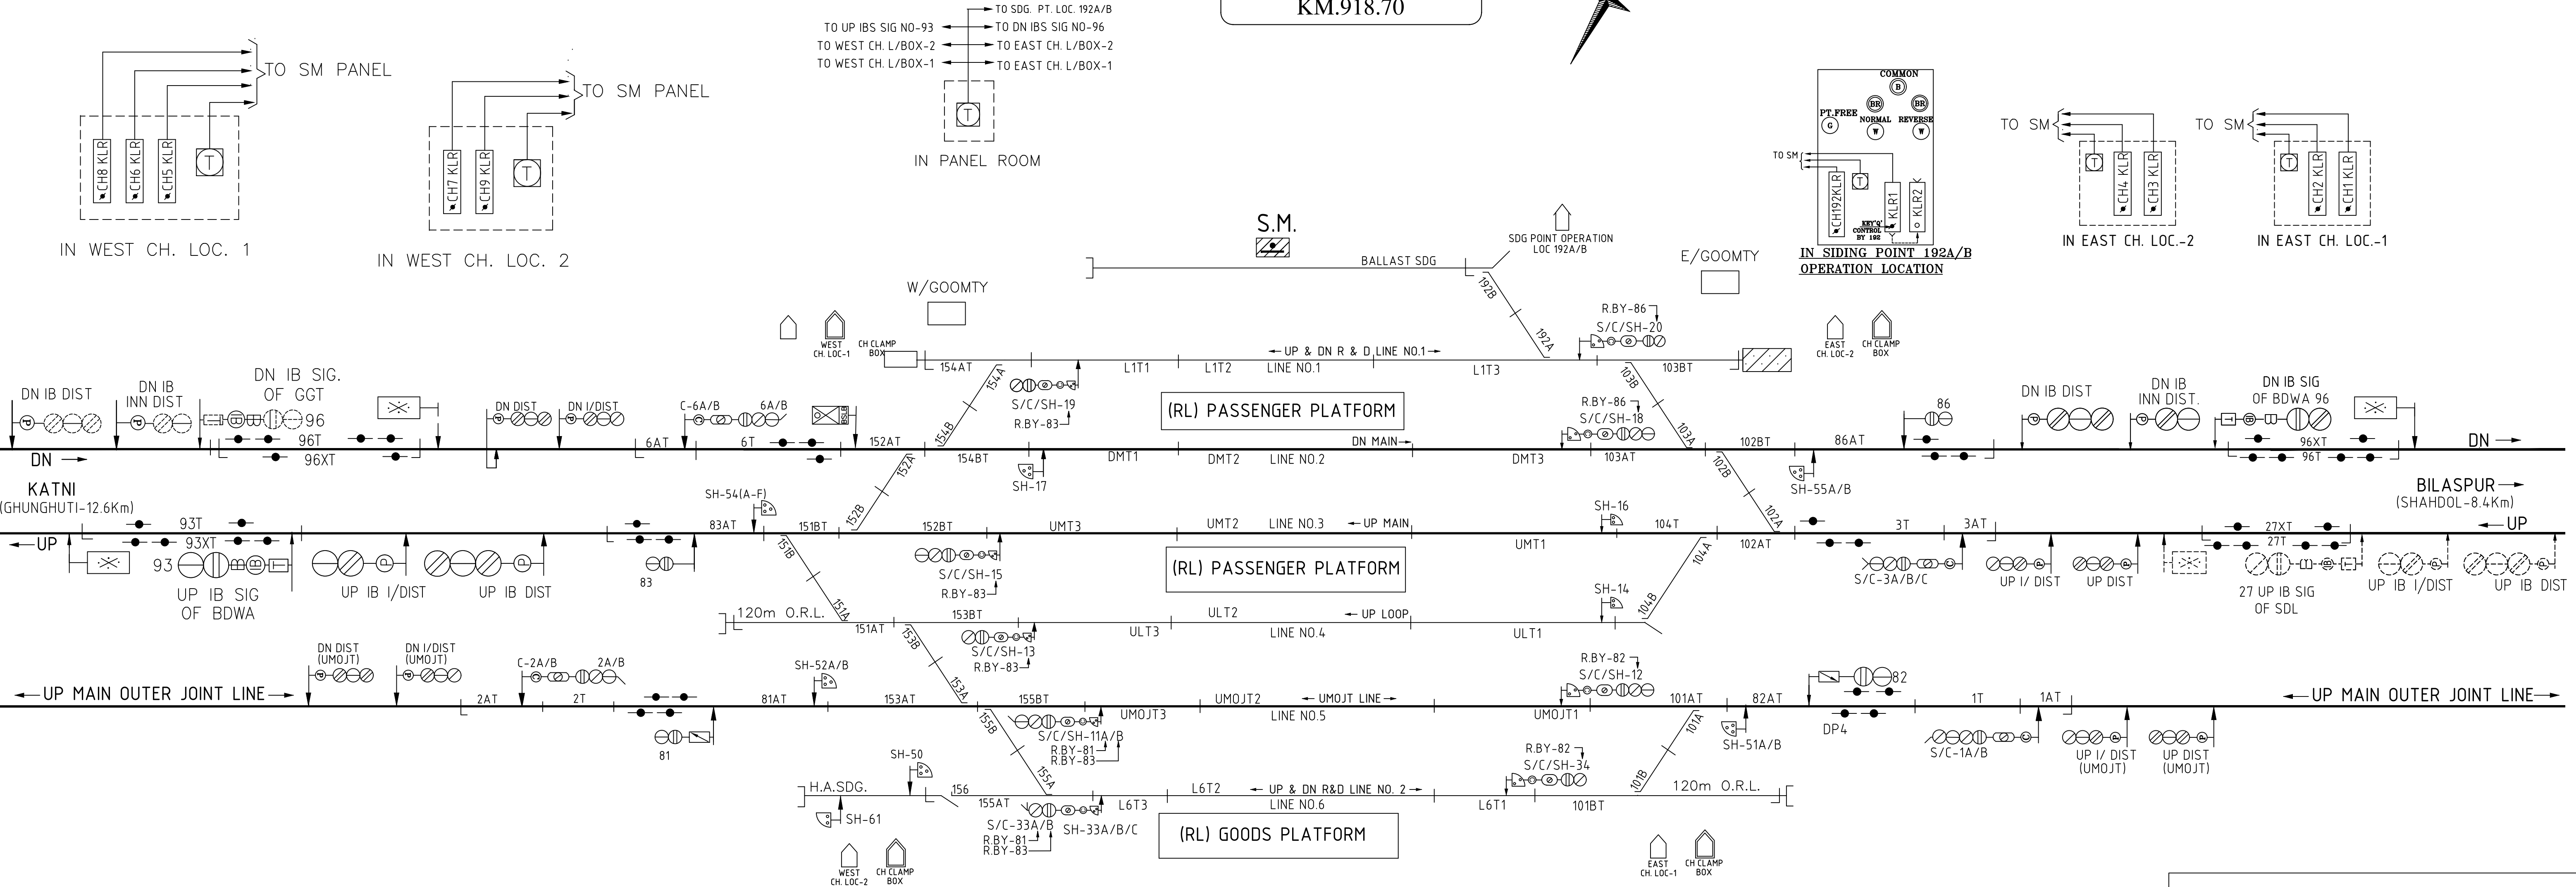

???????BADHWABARA

KM: 918.700

CODE-BDWA

CLASS-'B'

SI/BSP/BDWA/22, WORK 'A2'

DEVESH

KUMAR

GARG

Digitally signed by

DEVESH KUMAR

GARG

Date: 2025.02.04

11:52:32 +05'30'