

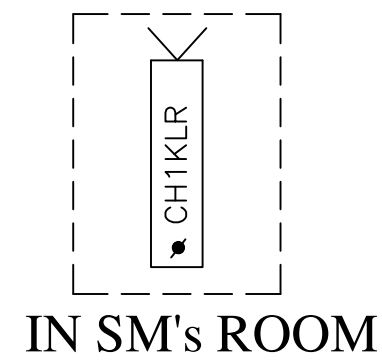
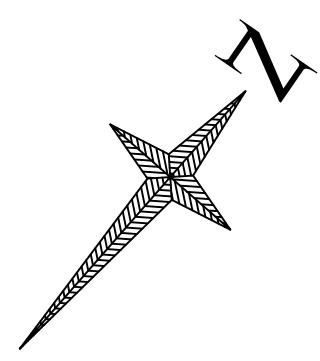


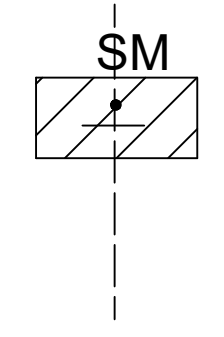

VILAYATKALAN ROAD
← UP/DN →
'B' CLASS, STD-III
MACLS, EI
KM.1005.750

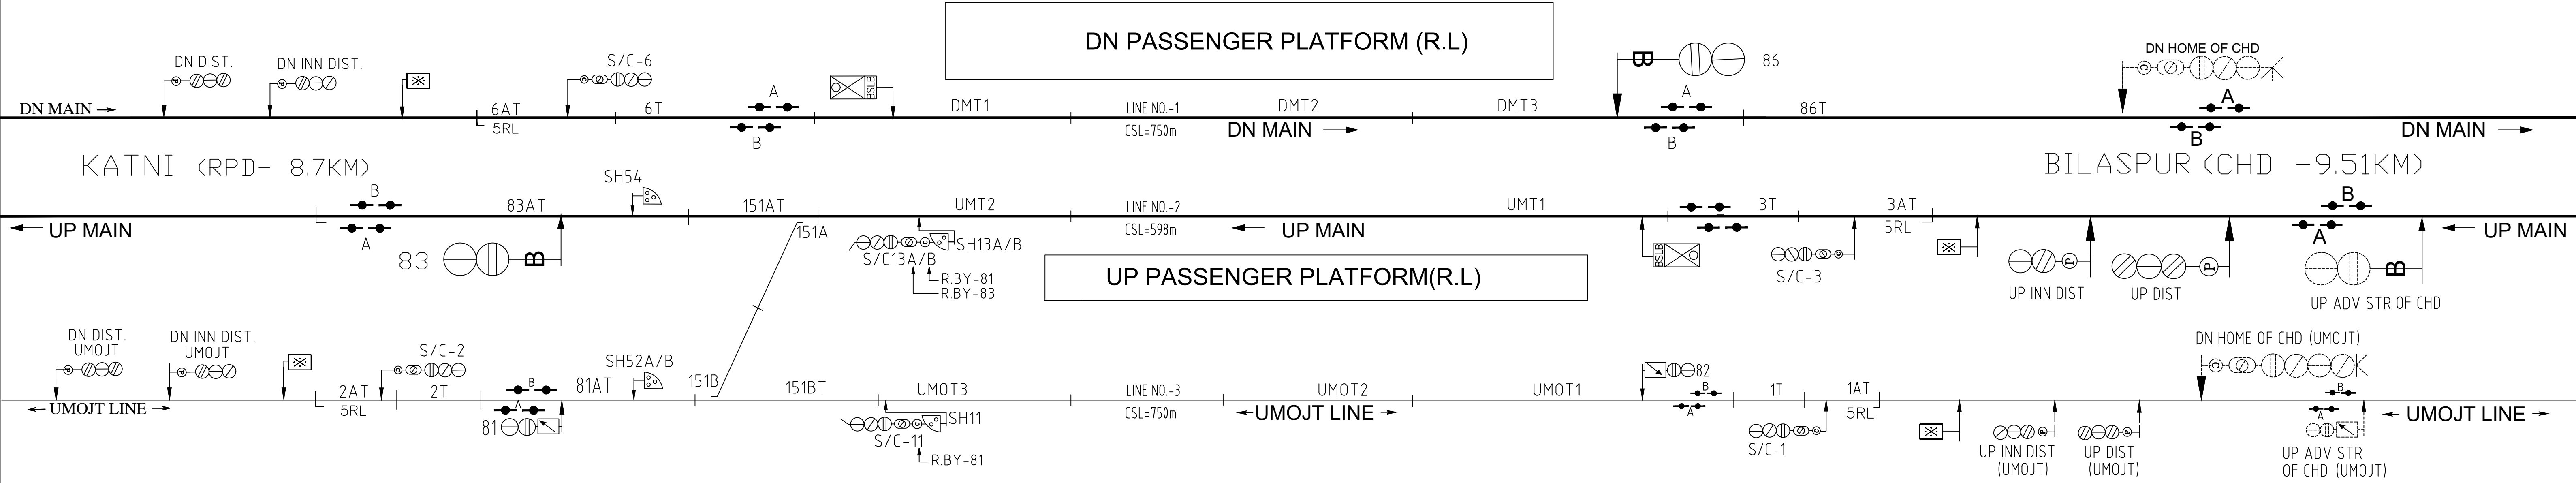

Govind kumar
maurya

Digitally signed by
Govind kumar maurya
Date: 2025.02.17
18:36:43 +05'30'

वलियताकलानVILAYATKALAN
S.I/BSP/VYK/22,W.NO.'A1'
ROUTES-25